
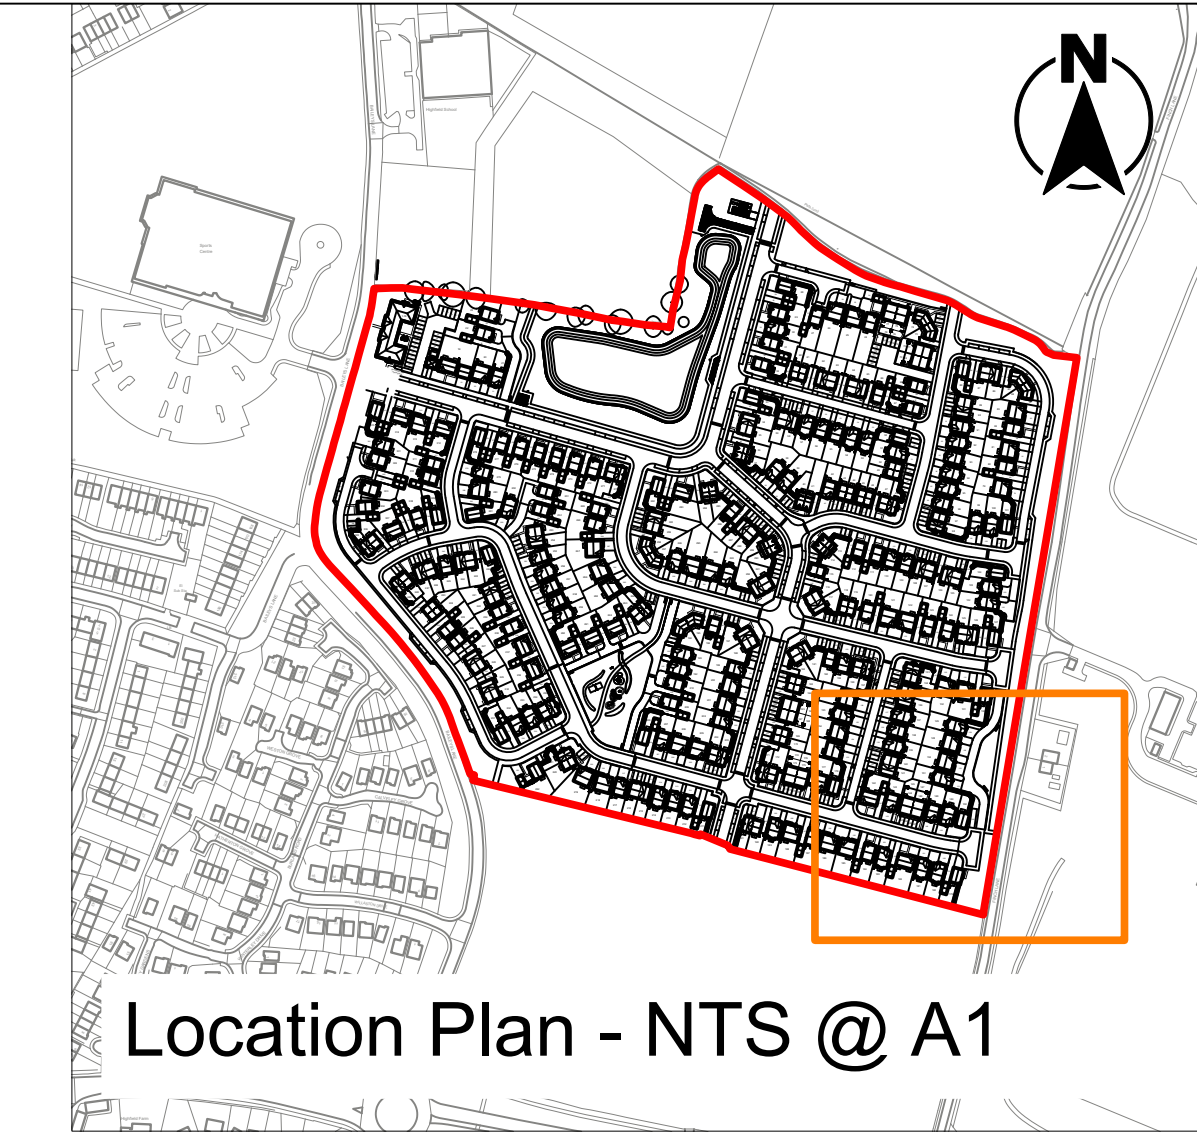


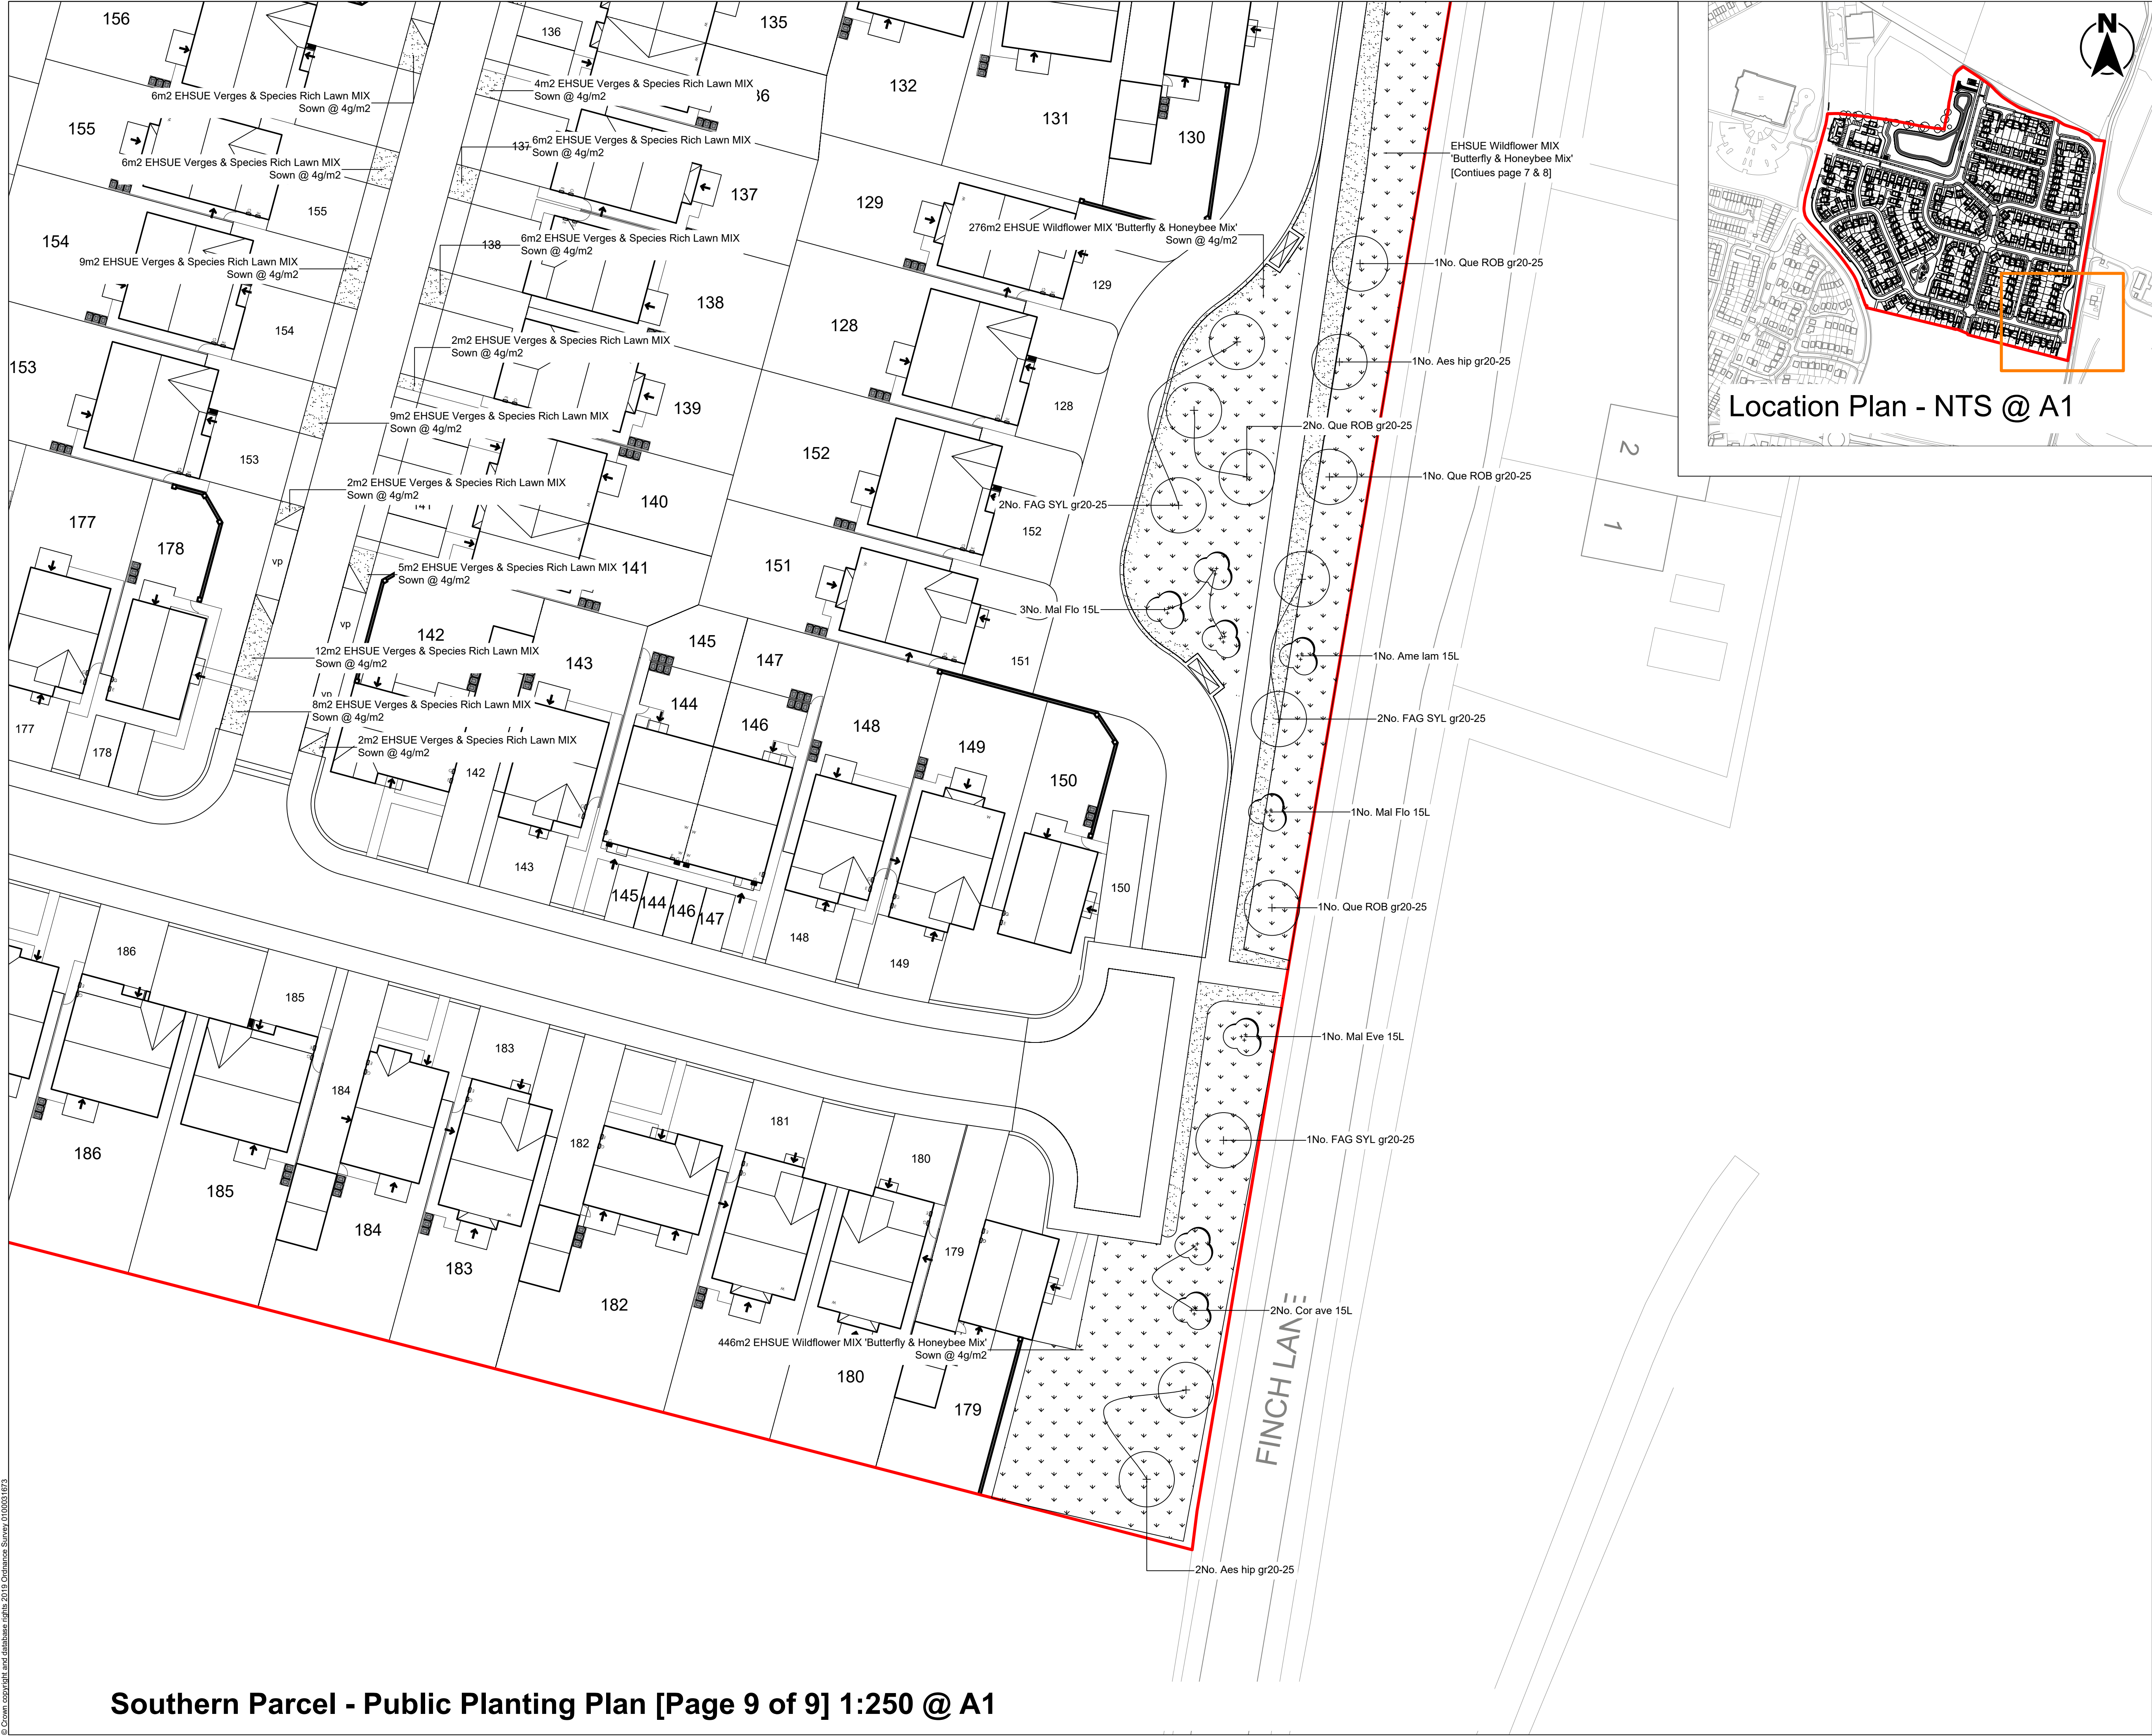

KEY

Site Boundary

Existing & Retained Trees
[Refer to arboricultural information]

Existing & Retained Hedgerow
[Refer to arboricultural information]

Proposed SuDS/Areas of Standing Water
[Areas shown are indicative, produced by others. Refer to engineers details]

Soft Works

Proposed Specimen Trees

Tree Pits/Tree Planting in Hard Landscape
[Locations are shown, details to be agreed]

Native Buffer Mix

Small Trees, Specimen Shrubs and Multi-Stem

Proposed Hedgerows and Ornamental Hedges

Specimen Shrubs

Mixed Ornamental Planting
[Including Shrubs, herbaceous, emergent and groundcover species within mixes]

Groundcover & Climbing Mixes

Marginal, Aquatic and SuDS Mixes

Grass & Wildflower Seed Mixes

Marginal and Wet Wildflower Seed Mixes

Amenity & Species Rich Grass

Proposed Surfacing

Grass Grid, or similar and approved

Gravel over geotextile

General Notes

-

Drawing illustrates design intent, used for planning purposes

-

This drawing is to be read in conjunction with all relevant drawings and documents associated with this project.

-

All surveyed information including levels and layout is provided by others

-

All existing and proposed dimensions, levels and locations to be checked and verified by the main contractor on site prior to the commencement of the works and any anomalies reported to the engineer.

-

All planting adjacent to existing trees should be undertaken with supervision of appointed arboriculturalist.

-

All areas of Amenity Grass to be sown with species rich amenity lawn (seeded)

-

All listed products, to be installed to suppliers recommendations.

C01	14/11/22	For construction	TC	GB	GB
PL02	08.01.21	Pond layout changed, amends to Finch Woods POS	WH	CG	PB
PL01	08.10.20	First Issue	WH	CG	PB
Rev	Date	Description	DRA	CHK	APP

Project

East Halewood Sustainable Urban Extension, Knowsley

Client

Bellway Homes (NW Division) Ltd.

Drawing Title

East Halewood, Southern Parcel
Planting Plan
[Page 9 of 9]

Status

Date

Scale

Construction

November 2022

1:250@A1

Drawn

Designed

Checked

Approved

WH

WH

CG/GB

PB

DWG No.

MAN.1154.019.ENZ.02.00.DR.L.45.409.A

Revision

C01

enzygo

environmental consultants

BRISTOL

MANCHESTER

SHEFFIELD

01454 269 237

0161 413 6444

0114 321 5151

www.enzygo.com

hello@enzygo.com