


Location Plan - NTS @ A1

Please refer to separate Southern Parcel - Public Planting Plan POS drawings (401-409) for Planting along greyed areas

BAILEYS LANE

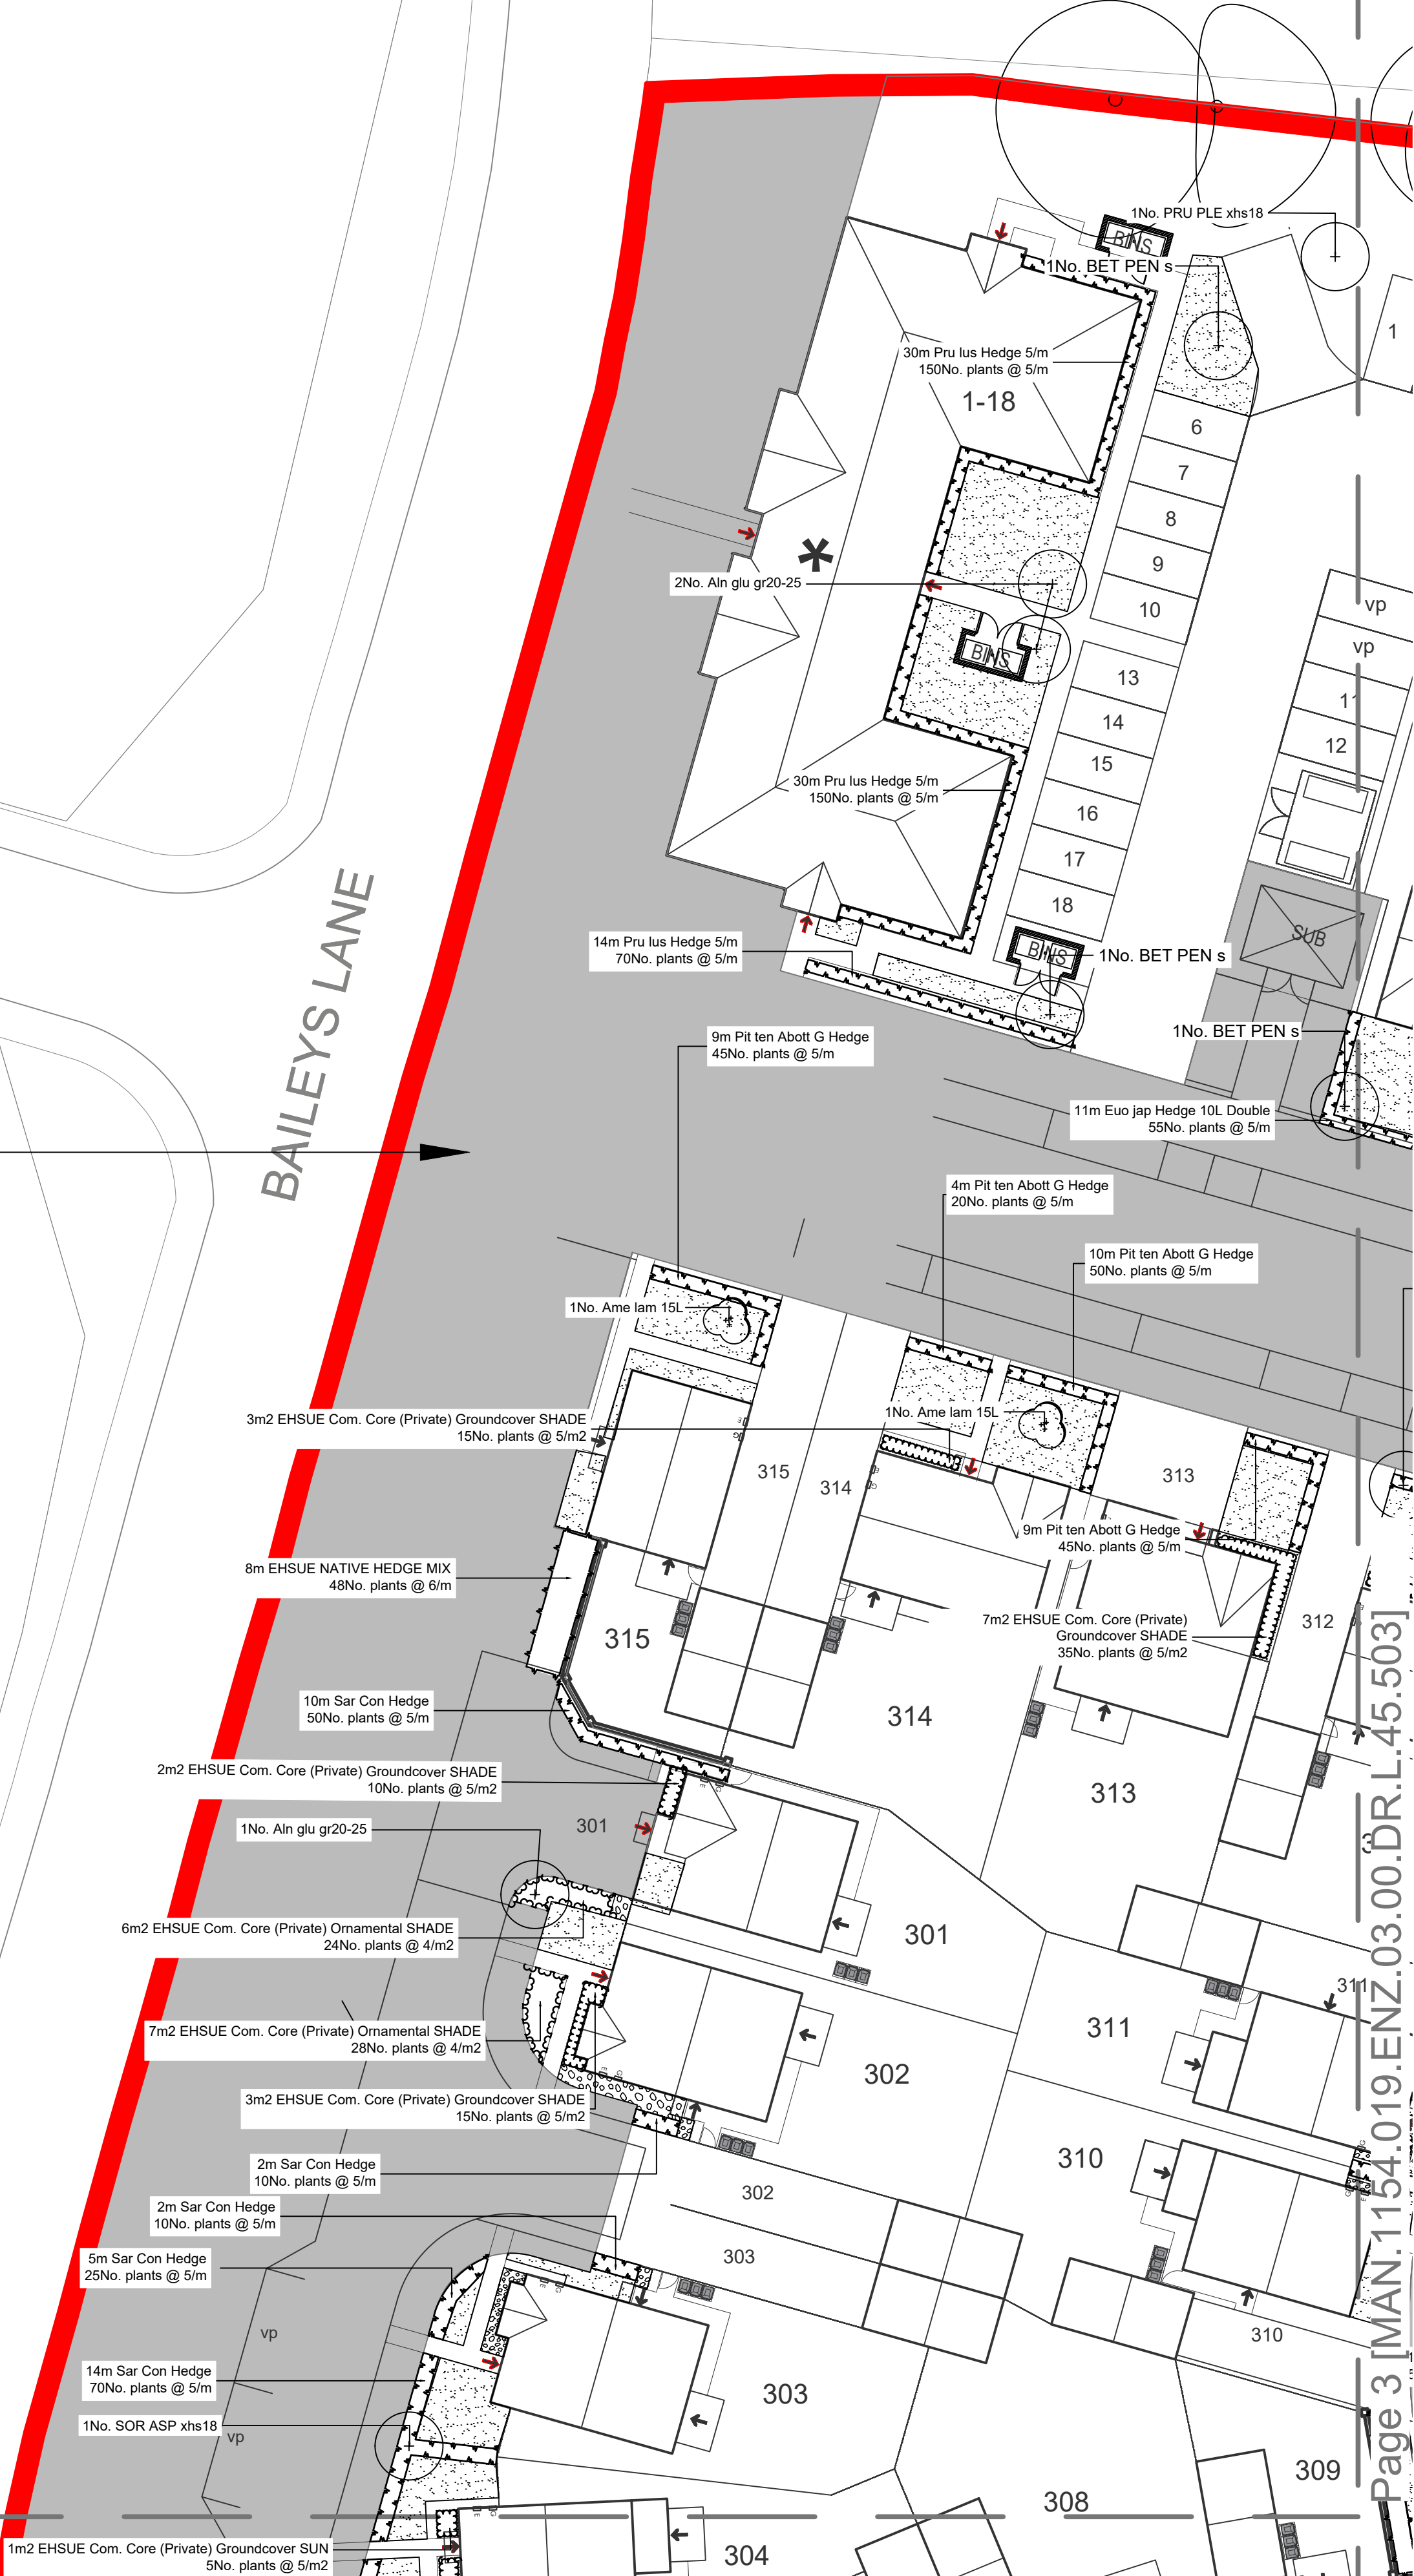

KEY

- Site Boundary
- Existing & Retained Trees
(Refer to arboricultural information)
- Existing & Retained Hedgerow
(Refer to arboricultural information)
- Proposed SuDS/Areas of Standing Water
(Areas shown are indicative, produced by others. Refer to engineers details)

Soft Works

- Proposed Specimen Trees
- Tree Pits/Tree Planting in Hard Landscape
(Locations are shown, details to be agreed)
- Native Buffer Mix
- Small Trees, Specimen Shrubs and Multi-Stem
- Proposed Hedgerows and Ornamental Hedges
- Specimen Shrubs
- Mixed Ornamental Planting
(Including Shrubs, herbaceous, emergent and groundcover species within mixes)
- Groundcover & Climbing Mixes
- Marginal, Aquatic and SuDS Mixes
- Grass & Wildflower Seed Mixes
- Marginal and Wet Wildflower Seed Mixes
- Amenity & Species Rich Grass

Proposed Surfacing

- Grass Grid, or similar and approved
- Gravel over geotextile

General Notes

- Drawing illustrates design intent, used for planning purposes
- This drawing is to be read in conjunction with all relevant drawings and documents associated with this project.
- All surveyed information including levels and layout is provided by others
- All existing and proposed dimensions, levels and locations to be checked and verified by the main contractor on site prior to the commencement of the works and any anomalies reported to the engineer.
- All planting adjacent to existing trees should be undertaken with supervision of appointed arboriculturalist.
- All areas of Amenity Grass to be sown with species rich amenity lawn (seeded)
- All listed products, to be installed to suppliers recommendations.

0m 5m 10m 15m

C02	21/12/22	Bin store added to mixed block	TC	GB	GB
C01	21/11/22	For construction	TC	GB	GB
T01	10/02/22	First Tender	TC	GB	GB
PL01	01.12.21	First Issue	SH	CG	PB
Rev	Date	Description	DRA	CHK	APP

Project

East Halewood Sustainable Urban Extension, Knowsley

Client

Bellway Homes (NW Division) Ltd.

Drawing Title

East Halewood, Southern Parcel
Private Planting Plan
[Page 1 of 9]

Status	Date	Scale
Construction	November 2022	1:250@A1

Drawn	Designed	Checked	Approved
SH/TC	SH/TC	GB	PB

DWG No.	Revision
MAN.1154.019.ENZ.03.00.DR.L.45.501	C02



BRISTOL 01454 268 237
www.enzygo.com

MANCHESTER 0161 413 6444

SHEFFIELD 0114 321 5151
hello@enzygo.com