


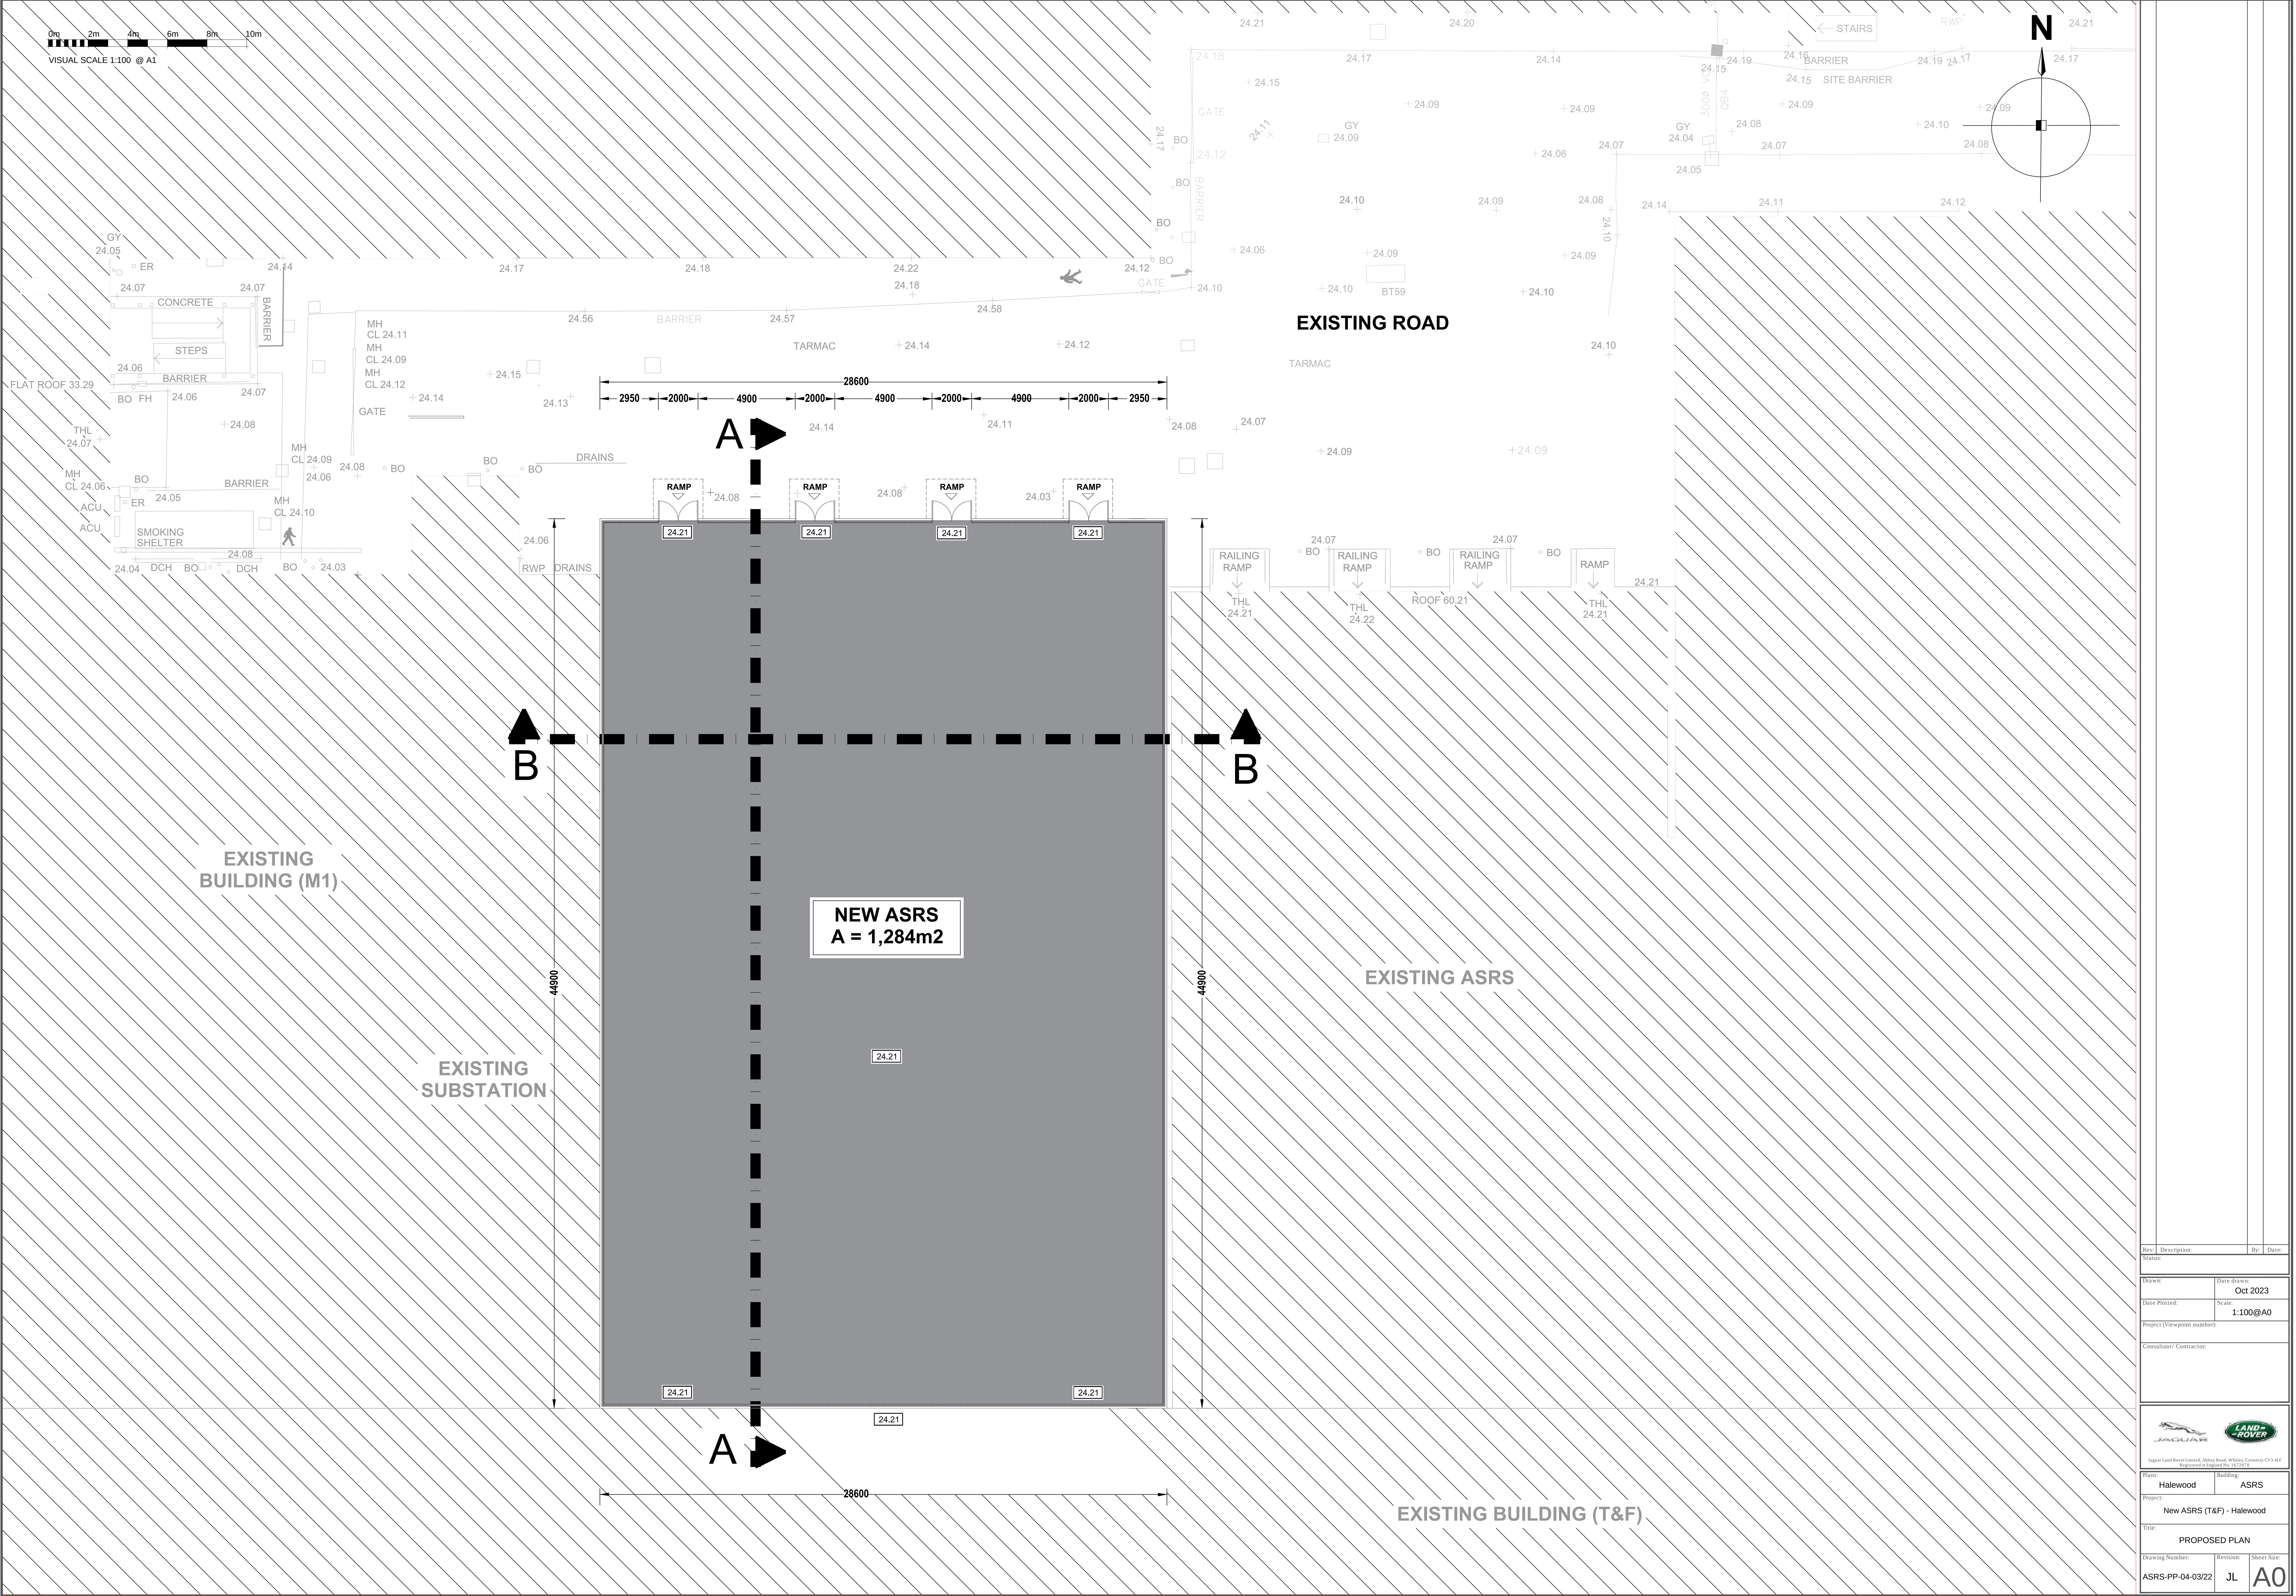

Rev. Description By Date	
Status	
Drawn	Date drawn
Date Plotted:	Scale
Project (Viewpoint numbers)	
Consultant/ Contractor	
Jaguar Land Rover Limited, Abbey Road, Whitley, Coventry CV3 4JF Registered in England No. 1422247	
Plant	Building
Project	ASRS
New ASRS (T&F) - Halewood	
Title	
PROPOSED PLAN	
Drawing Number	Revision
ASRS-PP-04-03/22	JL
Sheet Size	
A0	