


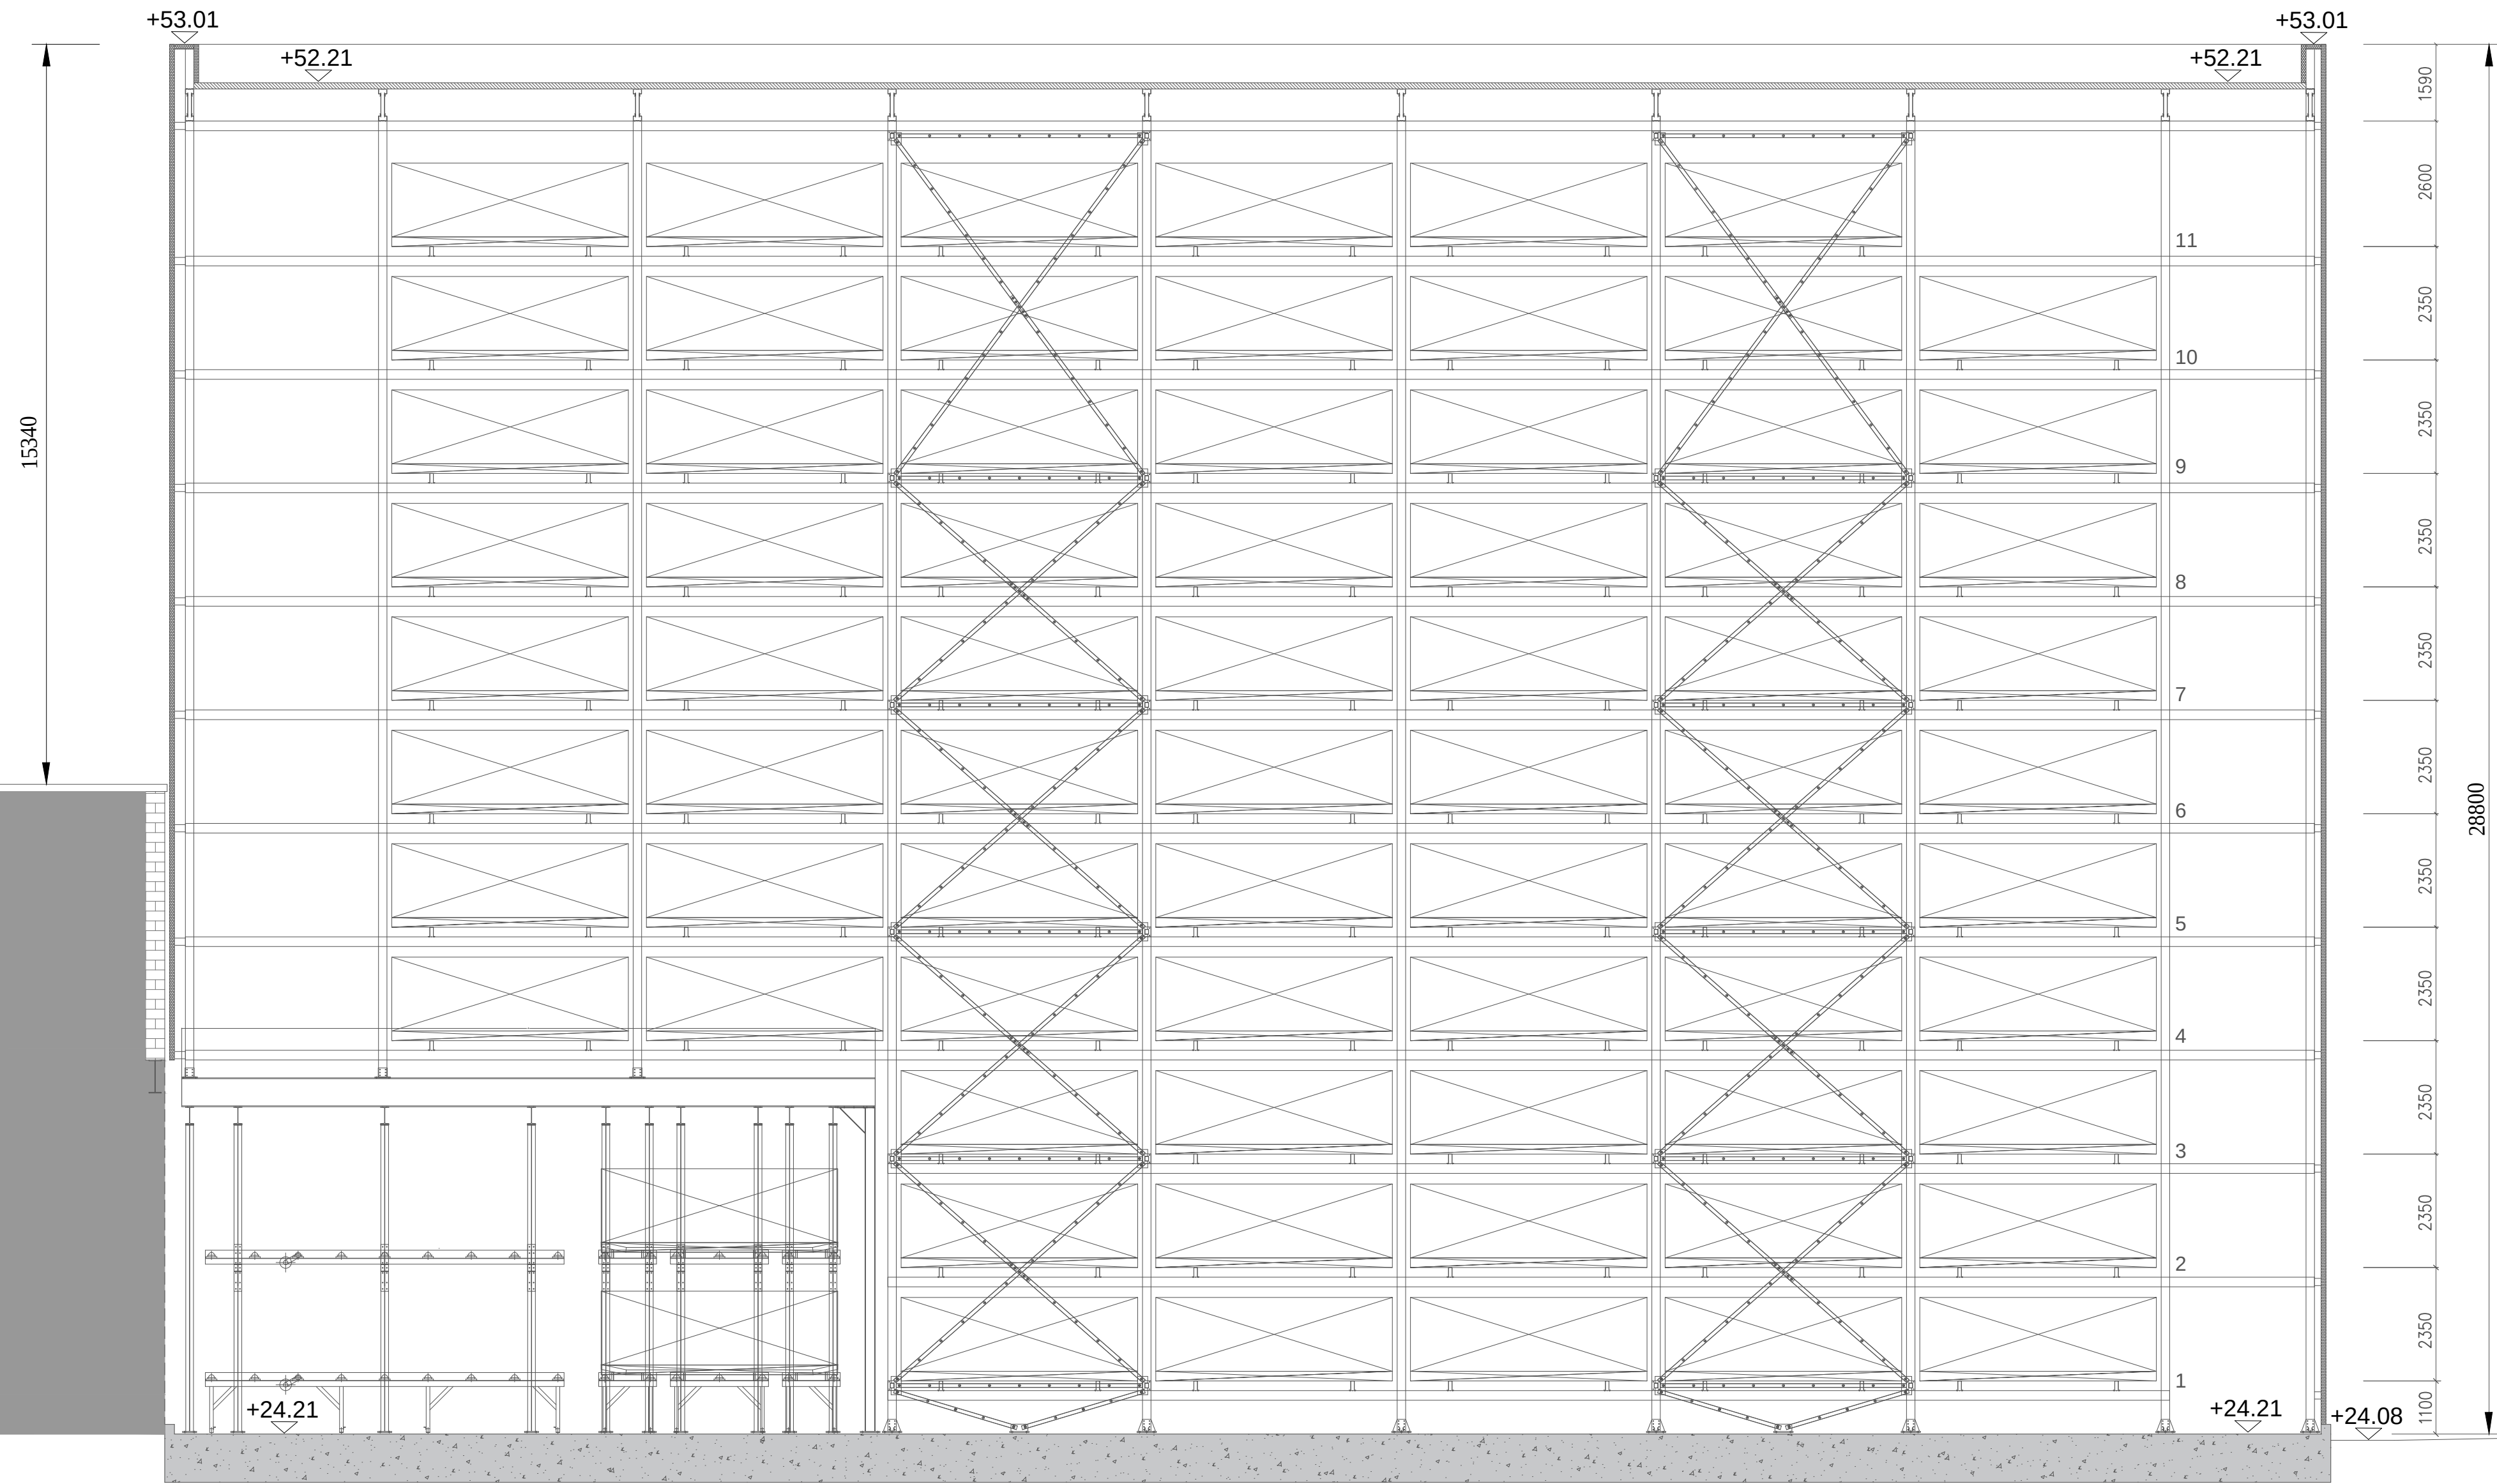

VISUAL SCALE 1:100 @ A1

EXISTING
BUILDING (T&F)

NEW ASRS (L=44.90m)



EXISTING
BUILDING

EXISTING ROAD

Rev: Description: By: Date:
Status:

Drawn: RN Date drawn: Oct 2023
Date Plotted: Scale: 1:100 @ A1

Project (Viewpoint number):

Consultant/ Contractor:



Jaguar Land Rover Limited, Abbey Road, Whitley, Coventry CV3 4LF
Registered in England No. 1672070

Plant: Halewood Building: ASRS

Project:
New ASRS (T&F) - Halewood

Title:
Section AA

Drawing Number: ASRS-PP-07-03/22 Revision: JL Sheet Size: A1