


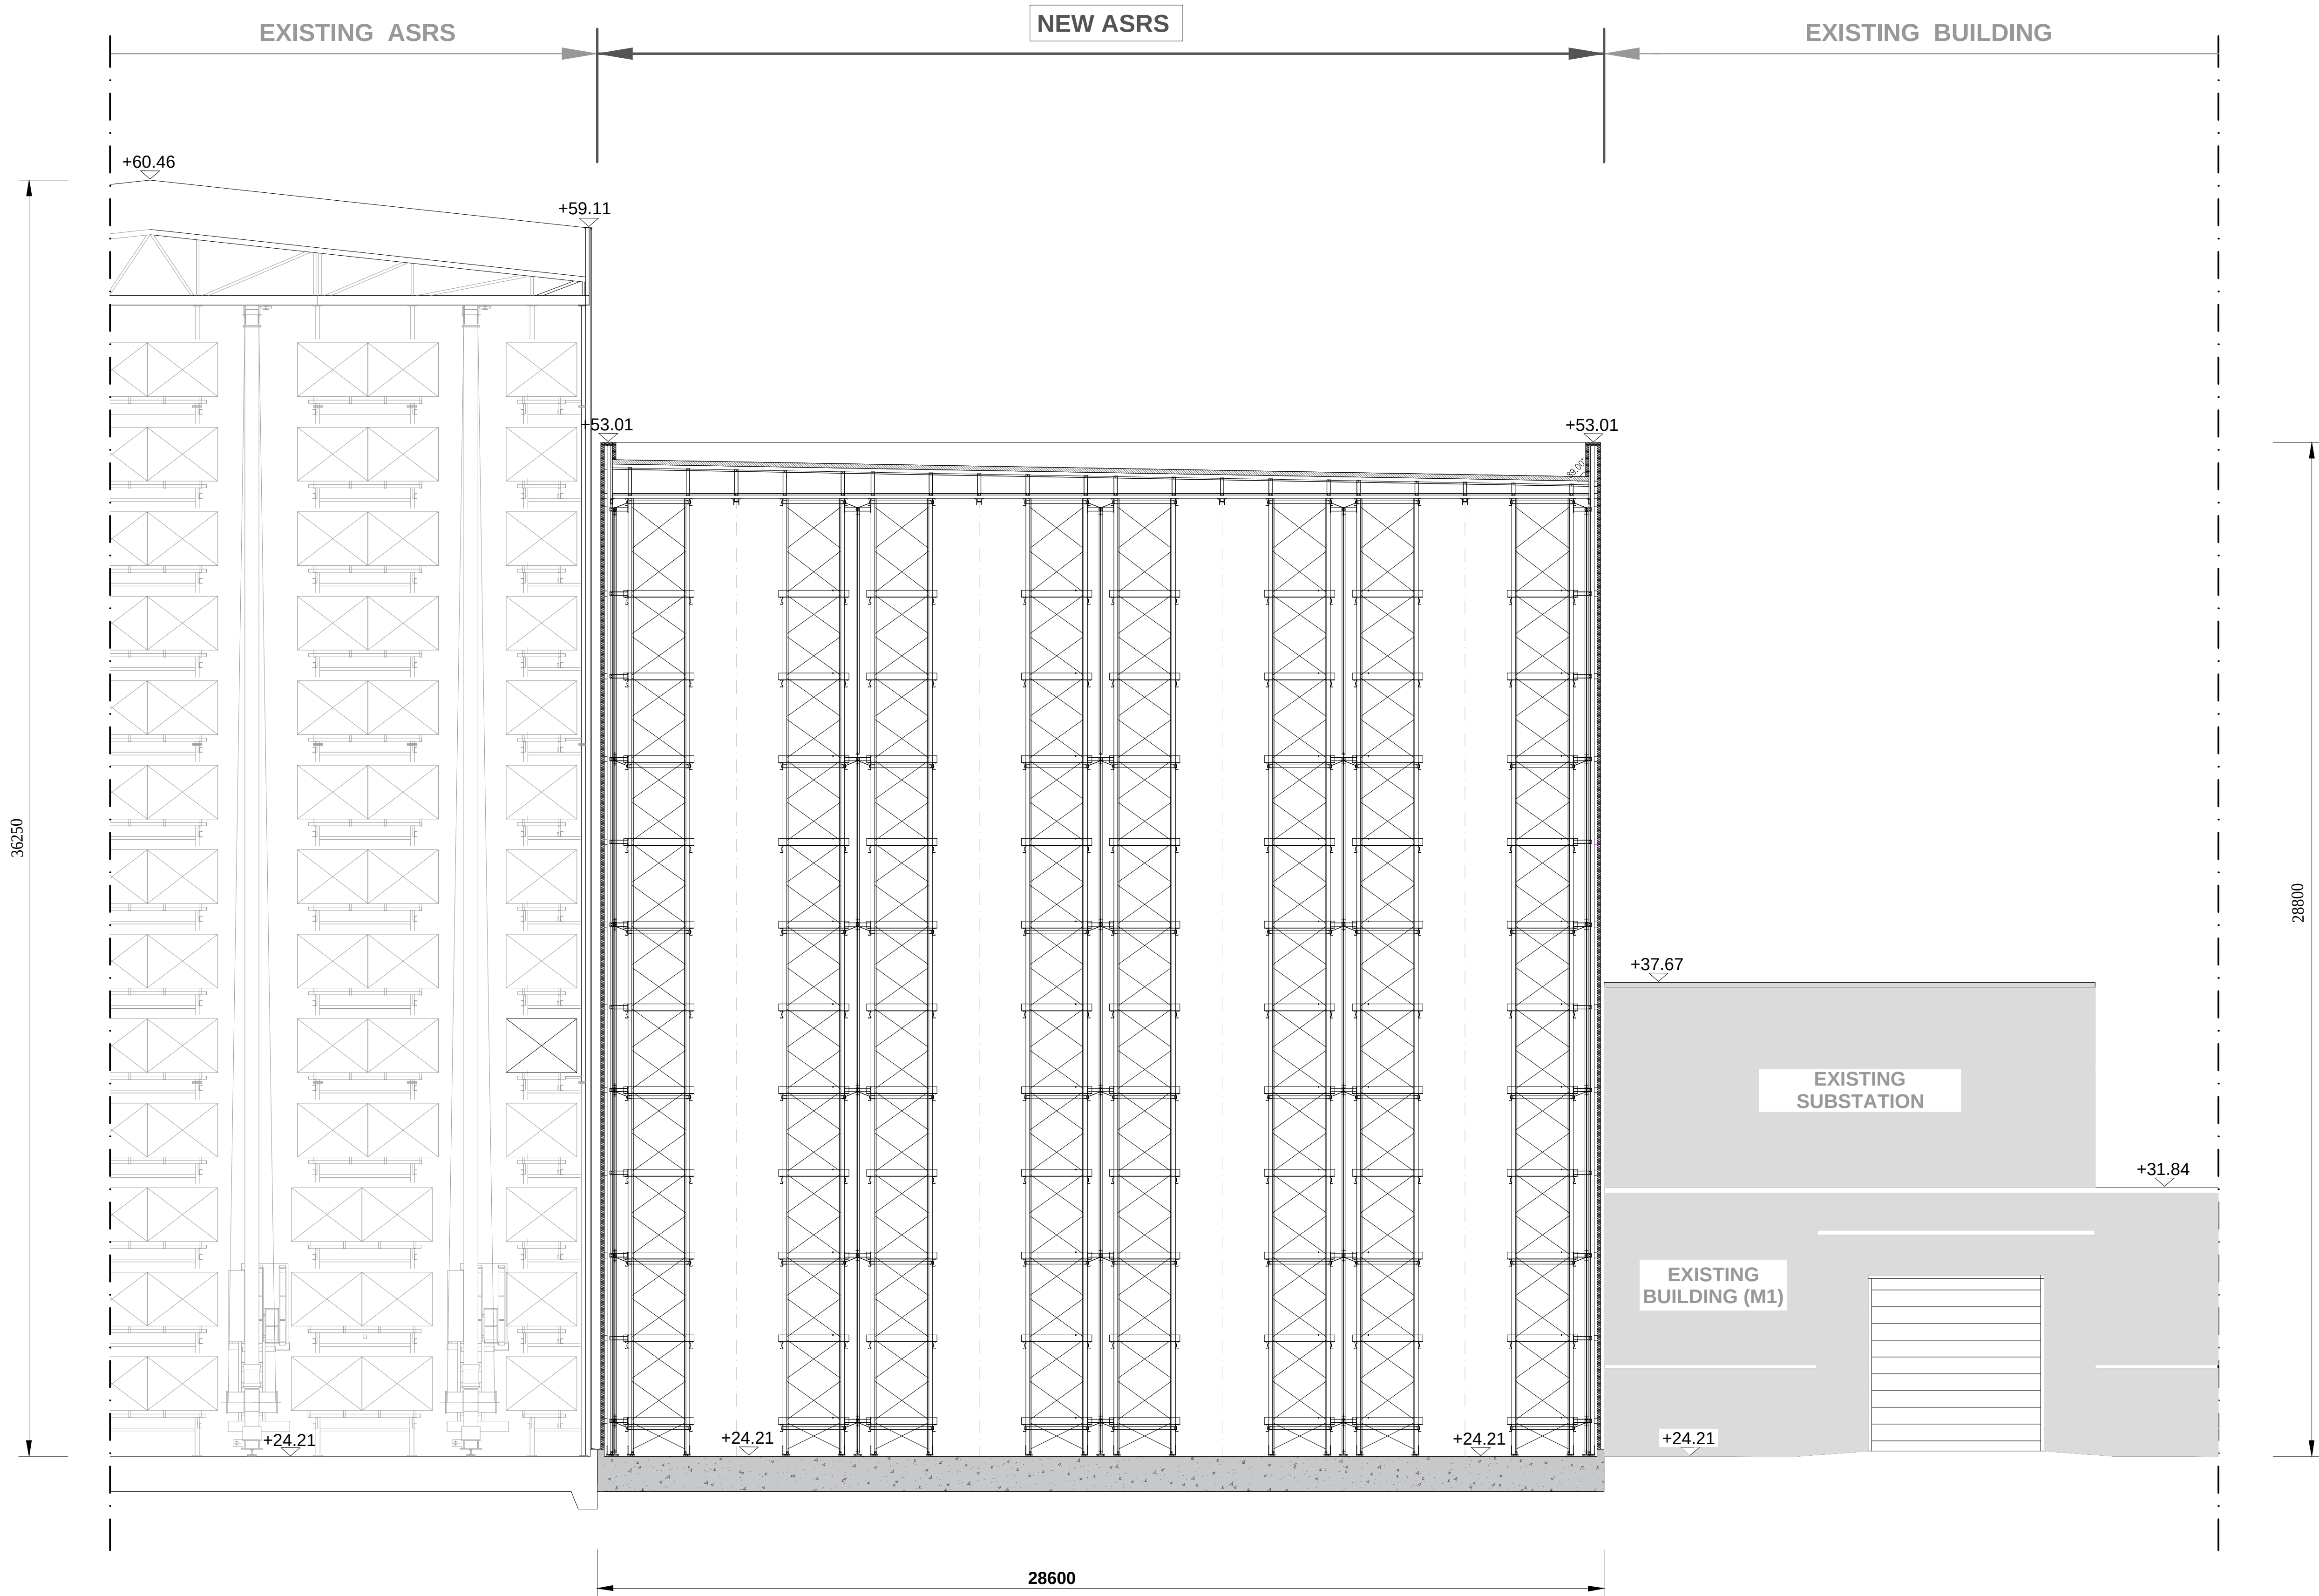

VISUAL SCALE 1:100 @ A1



Rev:	Description:	By:	Date:
Status:			

Drawn:	RN	Date drawn:	Oct 2023
Date Plotted:		Scale:	1:100 @ A1

Project (Viewpoint number):

Consultant/ Contractor:



Jaguar Land Rover Limited, Abbey Road, Whitley, Coventry CV3 4LF
Registered in England No. 1672070

Plant:	Halewood	Building:	ASRS
--------	----------	-----------	------

Project:
New ASRS (T&F) - Halewood

Title:
Section BB

Drawing Number:	ASRS-PP-08-03/22	Revision:	JL	Sheet Size:	A1
-----------------	------------------	-----------	----	-------------	----