


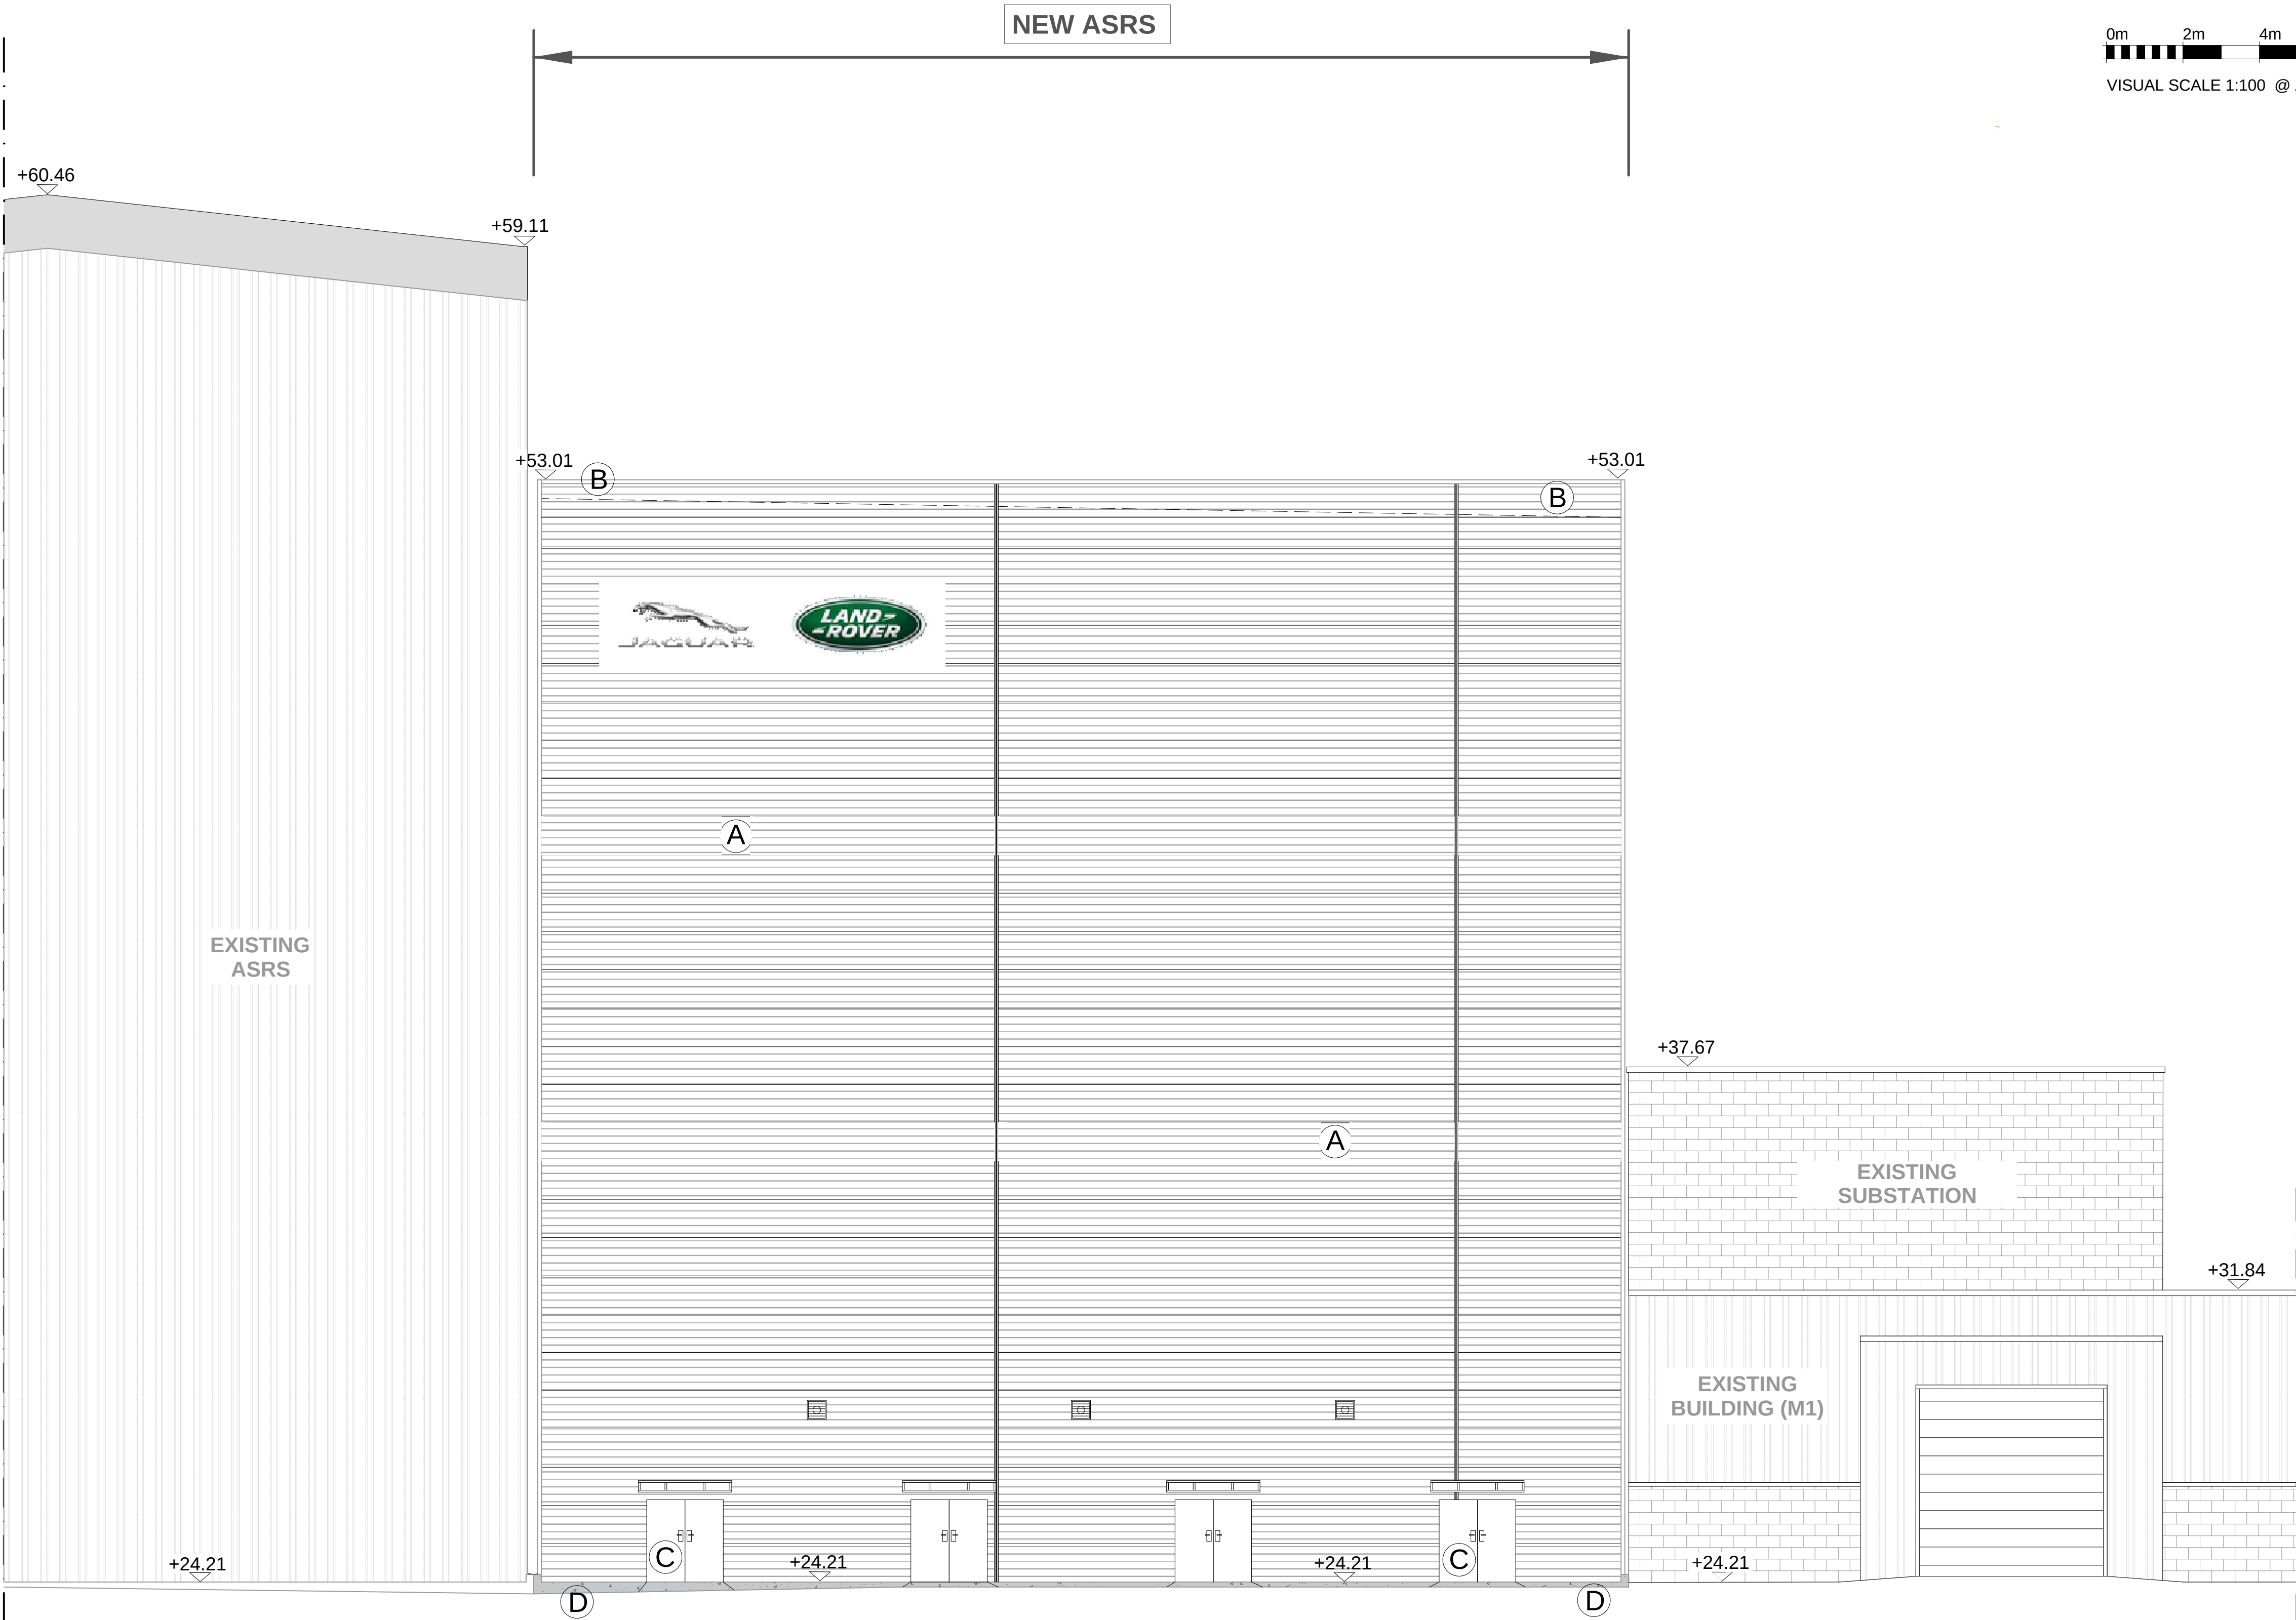

- A WALL CLADDING SPECIFICATION - Providing a minimum Uvalue = 0.39 W/(m²K):**
ROCKSPAN EXTRA, RAL Prisma Spectrum 9006 (silver) on the external face and PE25 White on the internal face, core thick = 100mm or similar product. Laid horizontally through fixed at maximum spans to the structural steelwork, not exceeding 3mm thick.
- B ROOF CLADDING SPECIFICATION - Providing a minimum Uvalue = 0.15 W/(m²K):**
KINGSPAN KS1100 QUADCORE composite panels, RAL 7046 (mid grey), core thick = 125mm or similar product. Laid through fixed structural steelwork with stainless steel fasteners. IKO armaplan PVC single by membrane mechanically fixed to rood panels and upstands.
- C DOORS:**
Steel security doors - RAL 9006 (silver)
- D FLOOR SLAB:**
Reinforced concrete (1000mm thick, concrete slab C grade 40 with 2No layers of bar reinforcement & 1No layer of mesh). Refer to Structural Engineering drawings for details.

Rev:	Description:	By:	Date:
Status:			
Drawn:	RN	Date drawn:	Oct 2023
Date Plotted:		Scale:	1:100 @ A1
Project (Viewpoint number):			
Consultant/ Contractor:			
 Jaguar Land Rover Limited, Abbey Road, Whitley, Coventry CV3 4LF Registered in England No. 1672070			
Plant:	Halewood	Building:	ASRS
Project:			
New ASRS (T&F) - Halewood			
Title:			
Elevations - North			
Drawing Number:	ASRS-PP-09-03/22	Revision:	JL
Sheet Size:	A1		