

Key (Boundary Treatment)

2.4m High Paladin Fence



(Example for illustrative purposes only)

Double Leaf Swing  
Vehicular Access gates



(Example for illustrative purposes only)

Double Leaf Swing  
HGV Access Gates



(Example for illustrative purposes only)

Single Leaf Swing  
Pedestrian Access Gate



(Example for illustrative purposes only)

Single Leaf Swing  
Emergency Access Gate





(Example for illustrative purposes only)

Knee Rail



(Example for illustrative purposes only)

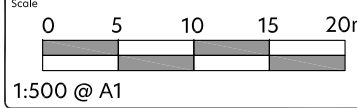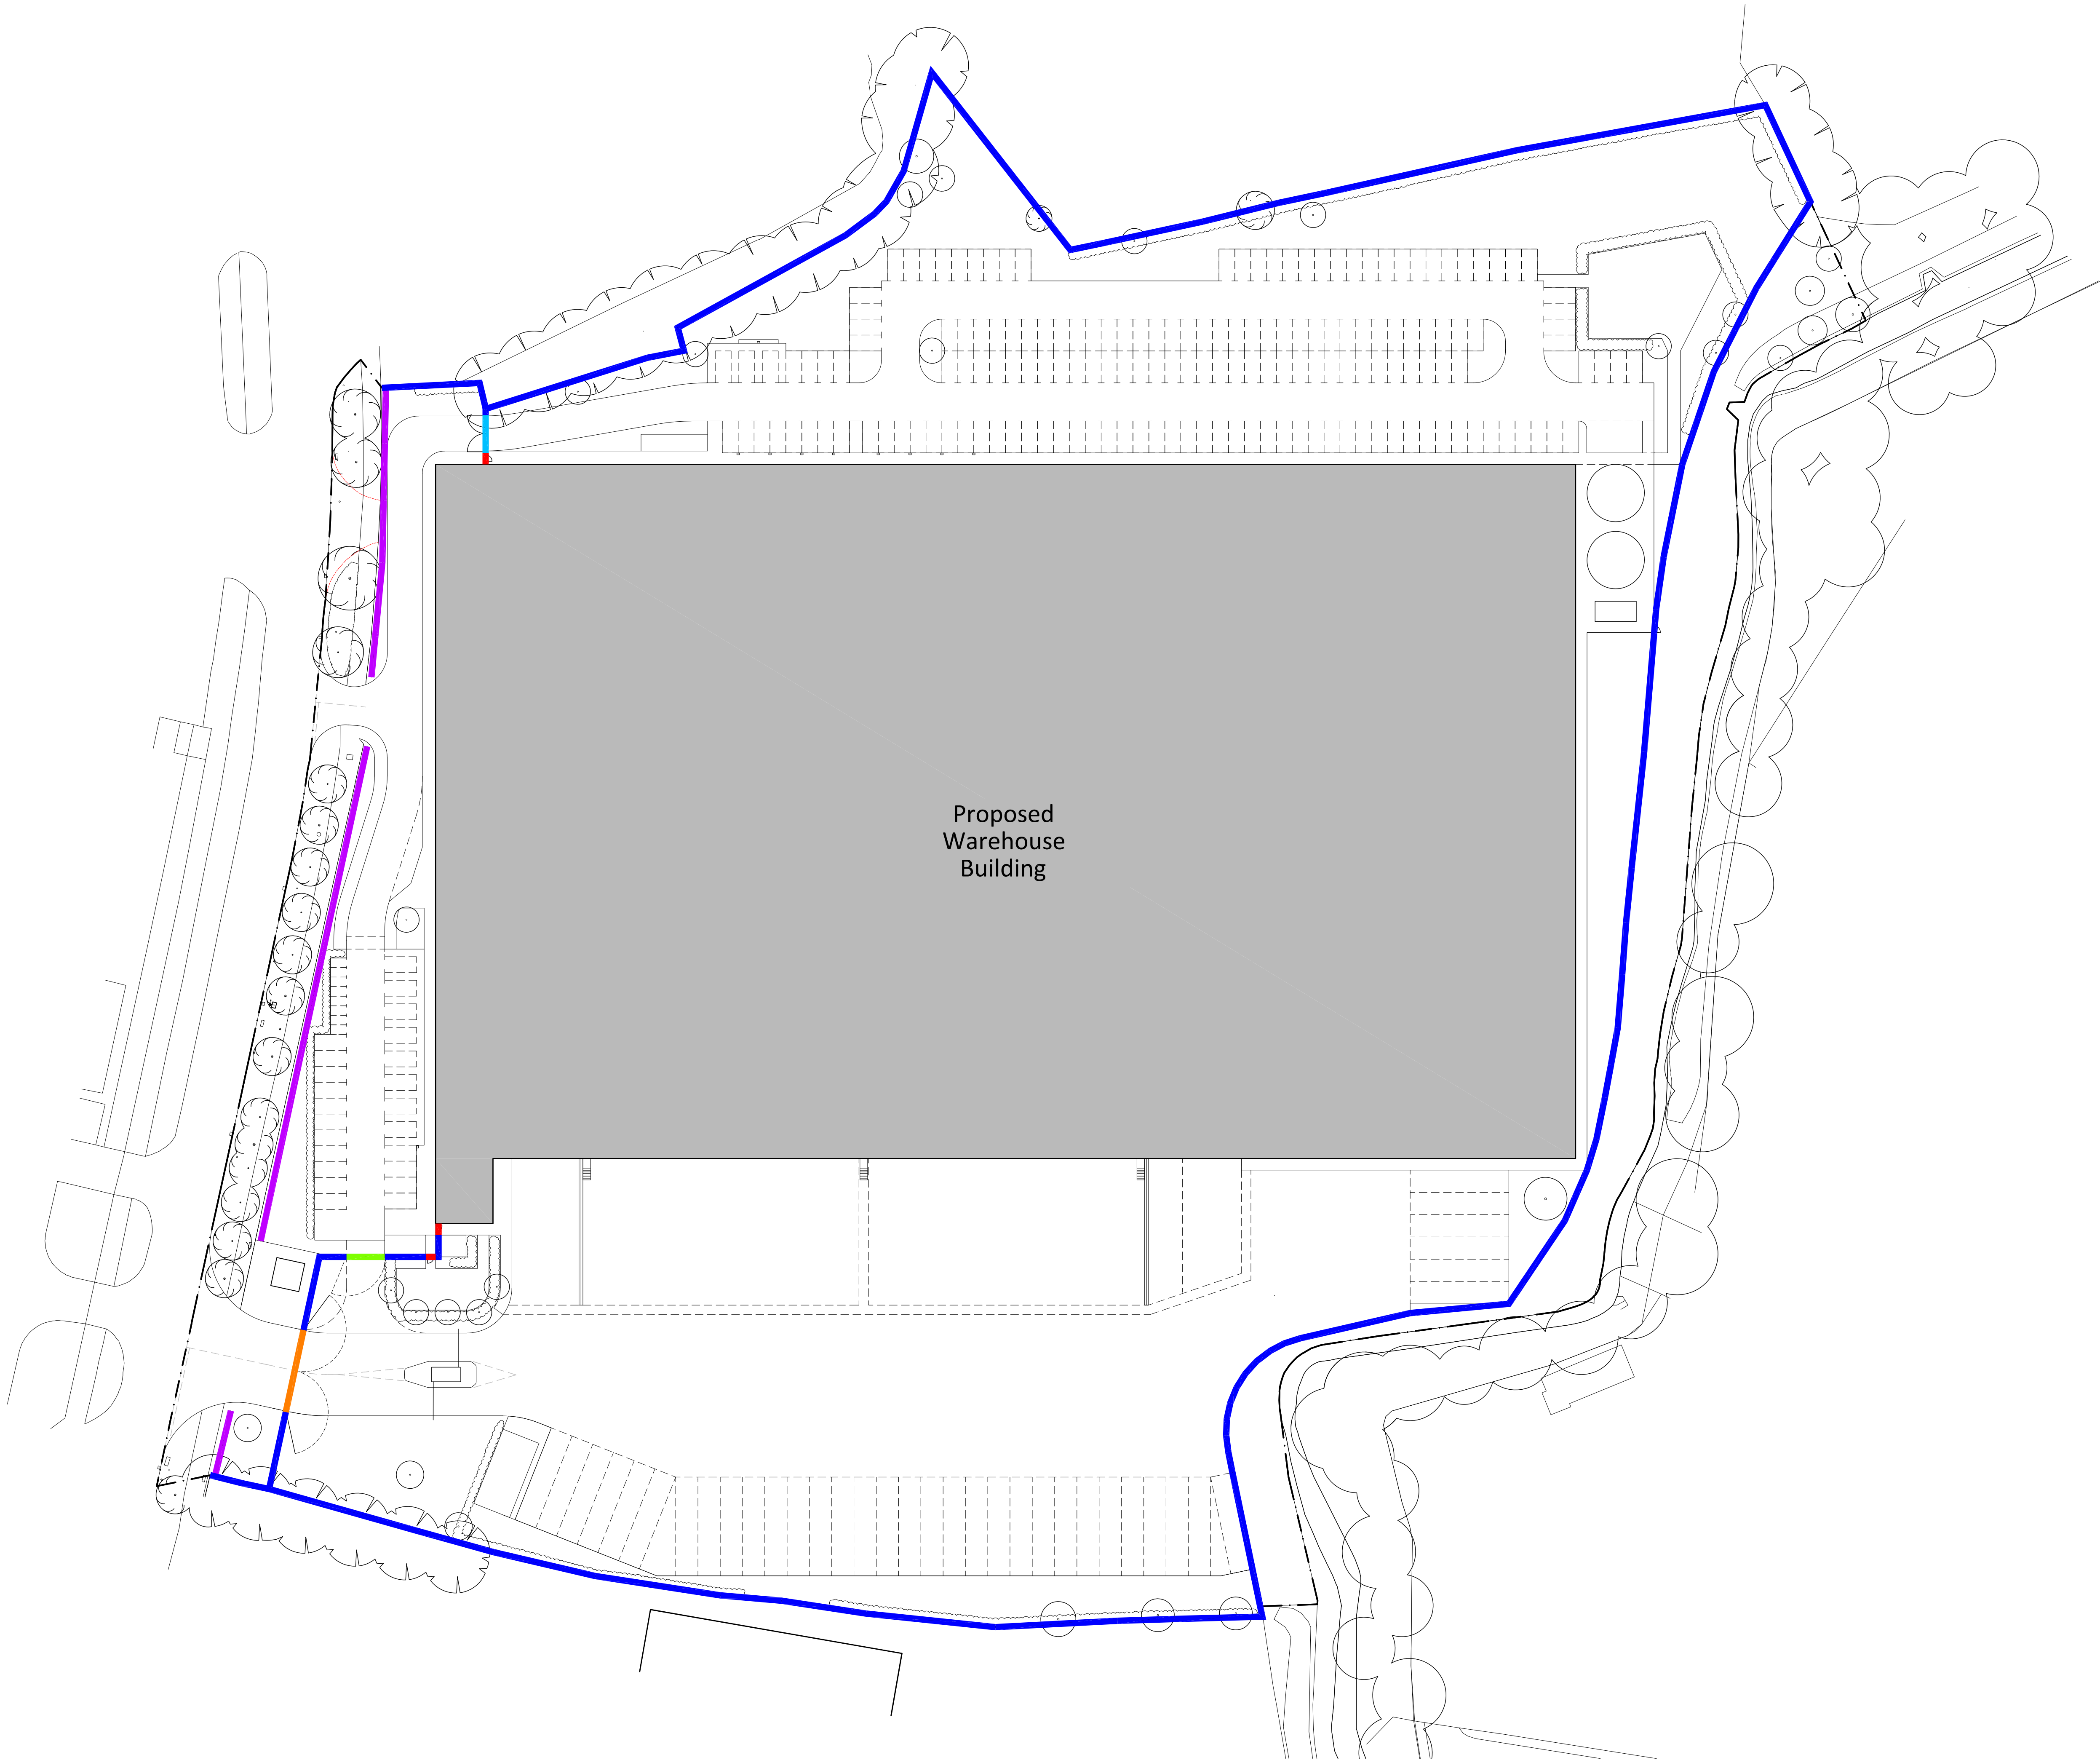

Notes

Figured dimensions are to be used in all cases.

Dimensions should not be used from drawing unless for planning application purposes.

Land Rights and ownership boundaries are indicated by Studio KMA using all reasonable endeavours. Studio KMA cannot be held responsible for title discrepancies in plans supplied by others.

Any discrepancies in dimensions should be clarified with the Architect at the address below prior to commencement of the works.

No deviation from this drawing will be permitted without the prior written consent of the Architect.

This drawing is to be read in conjunction with all the relevant Mechanical and Electrical drawings.


This drawing is to be read in conjunction with the relevant Structural Engineer's drawings, structural calculations and recommendations.

This drawing is to be read in conjunction with the relevant Fire Safety Strategy drawings.

Please note that the use of any quantification data is done so at the users own risk.

This drawing is the copyright of Studio KMA and is to be returned to the Architect on completion of the contract. The drawing should not be reproduced without the written permission of Studio KMA.

| Revision Notes |          |                      |       |         |
|----------------|----------|----------------------|-------|---------|
| Rev            | Date     | Revision Description | Drawn | Checked |
| P2             | 12.12.25 | General Amendment    | SH    | AT      |
| P4             | 08.12.25 | General Amendment    | SH    | AT      |
| P3             | 08.12.25 | General Amendment    | SH    | AT      |
| P1             | 08.12.25 | General Amendment    | SH    | AT      |
| P1             | 08.12.25 | Initial Issue        | SH    | AT      |

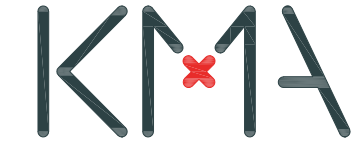

Project Name  
Huyton  
Wilson Road

Drawing Title  
Proposed Boundary Treatment  
(Block Plan)

Drawing Number  
HWR-KMA-XX-XX-DR-A-7003

| Project Number | Status         | Revision |
|----------------|----------------|----------|
| T1306          | A3<br>Planning | P5       |

| Drawn by | Authorised by | Date     |
|----------|---------------|----------|
| RH       | AT            | 12.12.25 |

Studio KMA  
Clarence Arcade | Stanford Street | Ashton-under-Lyne | OL6 9PT  
T: 01457 877363  
E: info@studiokma.co.uk    www.studiokma.co.uk