

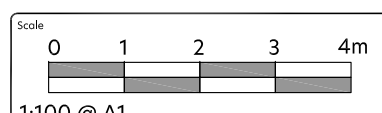


Key Plan
NTS@A2

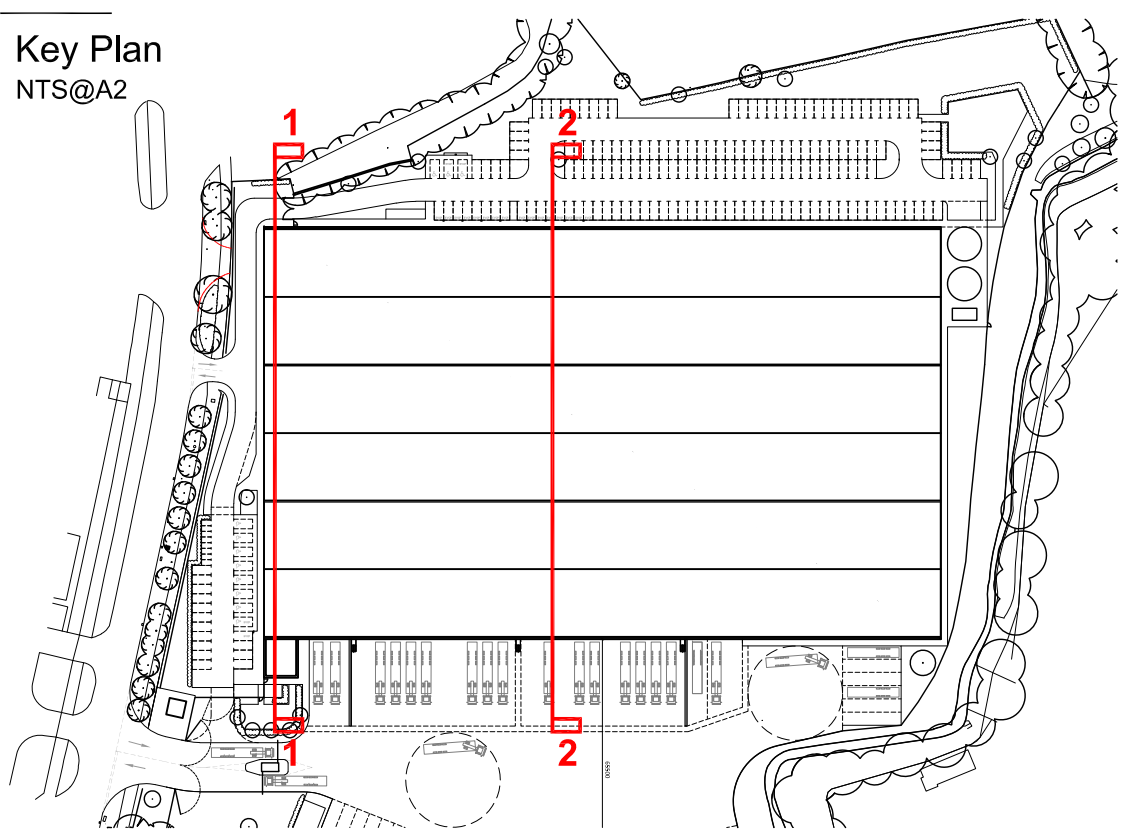


Notes
Figured dimensions are to be used in all cases.
Dimensions should not be varied from drawing unless for planning application purposes.
Level heights and overall dimensions are provided for Studio KMA's use only and are not intended to be used for construction purposes. Studio KMA cannot be held responsible for any discrepancies in dimensions or levels.
Any discrepancies in dimensions should be clarified with the Architect on the address before prior to commencement of the works.
No variation from this drawing will be permitted without the prior written consent of the Architect.
This drawing is to be used in conjunction with all the relevant Mechanical and Electrical drawings.
This drawing is to be used in conjunction with the relevant Structural Engineer's drawings, structural calculations and recommendations.
This drawing is to be used in conjunction with the relevant Fire Safety Strategy drawings.
Please note that the use of any quantification data is done so at the user's own risk.
This drawing is the copyright of Studio KMA and is to be returned to the Architect on completion of the contract. The drawing should not be reproduced without the written permission of Studio KMA.


Rev	Date	Revision Description	Drawn	Checked
P2	12.12.25	General Dimensions	RH	AT
P1	01.12.25	Initial Issue	RH	AT

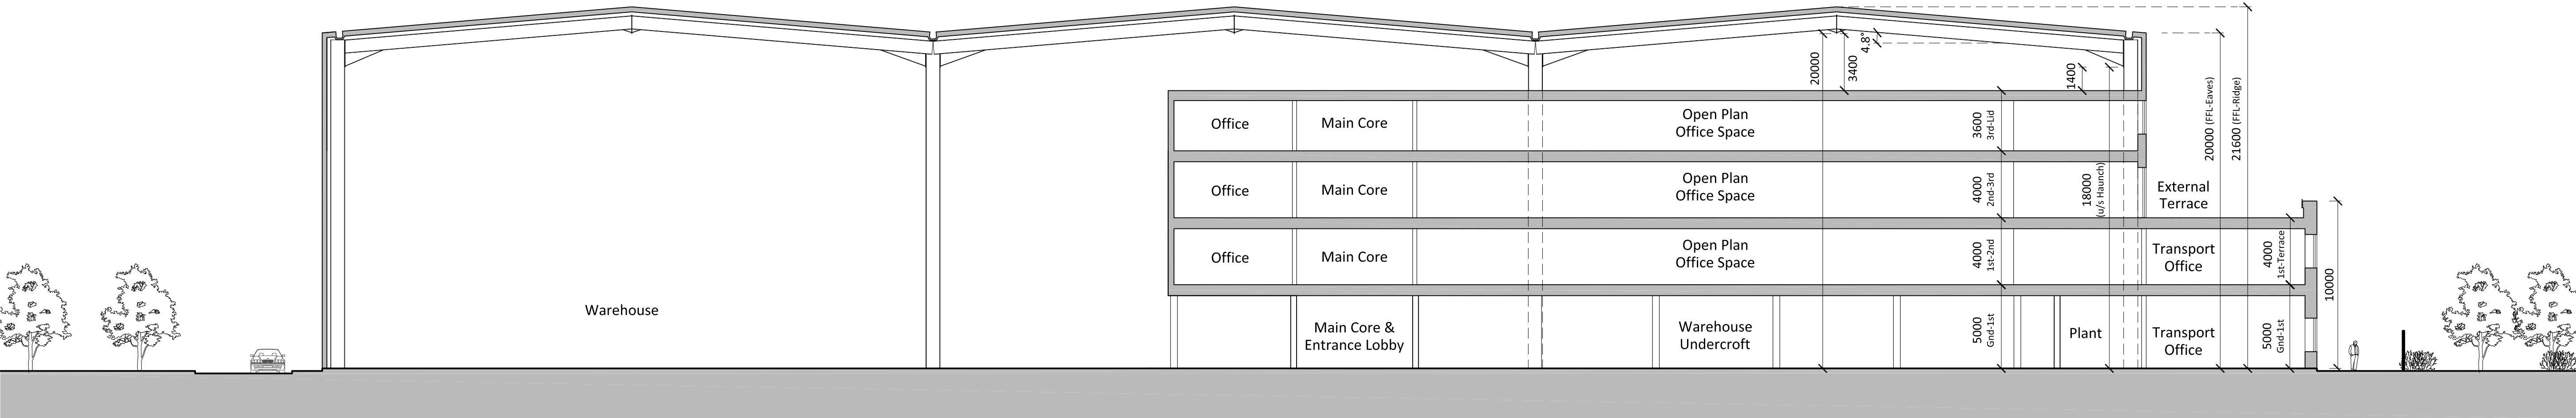

Proposed Building Section 1-1

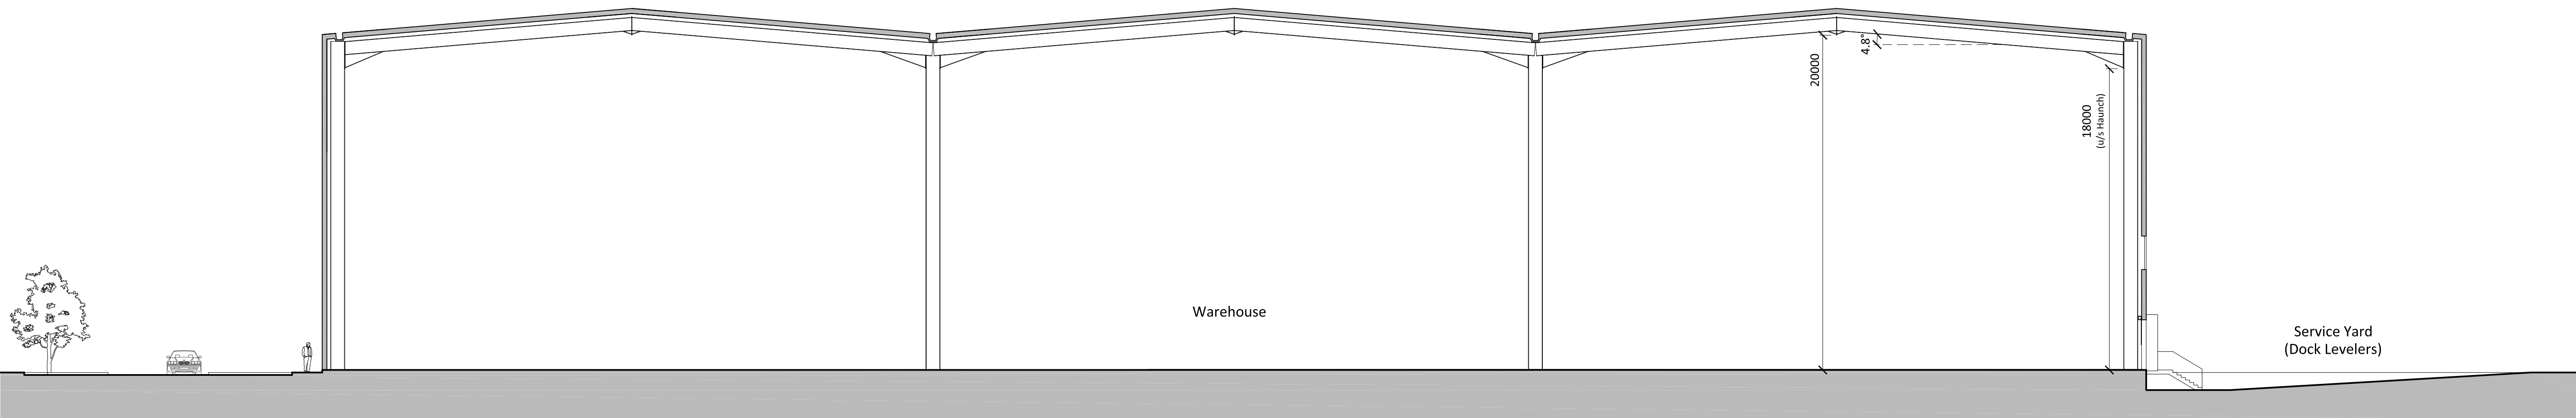

Proposed Building Section 2-2

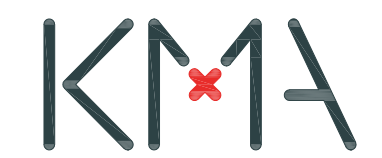

Project Name
Huyton
Wilson Road

Drawing Title
Proposed
Building Sections

Drawing Number
HWR-KMA-XX-XX-DR-A-7010

Project Number	Stage	Revision
T1306	A3 Planning	P2

Drawn by	Authorised by	Date
RH	AT	12.12.25

Studio KMA
Clarence Arcade | Stanford Street | Ashton-under-Lyne | OL6 9PT
T: 0161 877 9744
E: info@studiokma.co.uk www.studiokma.co.uk