


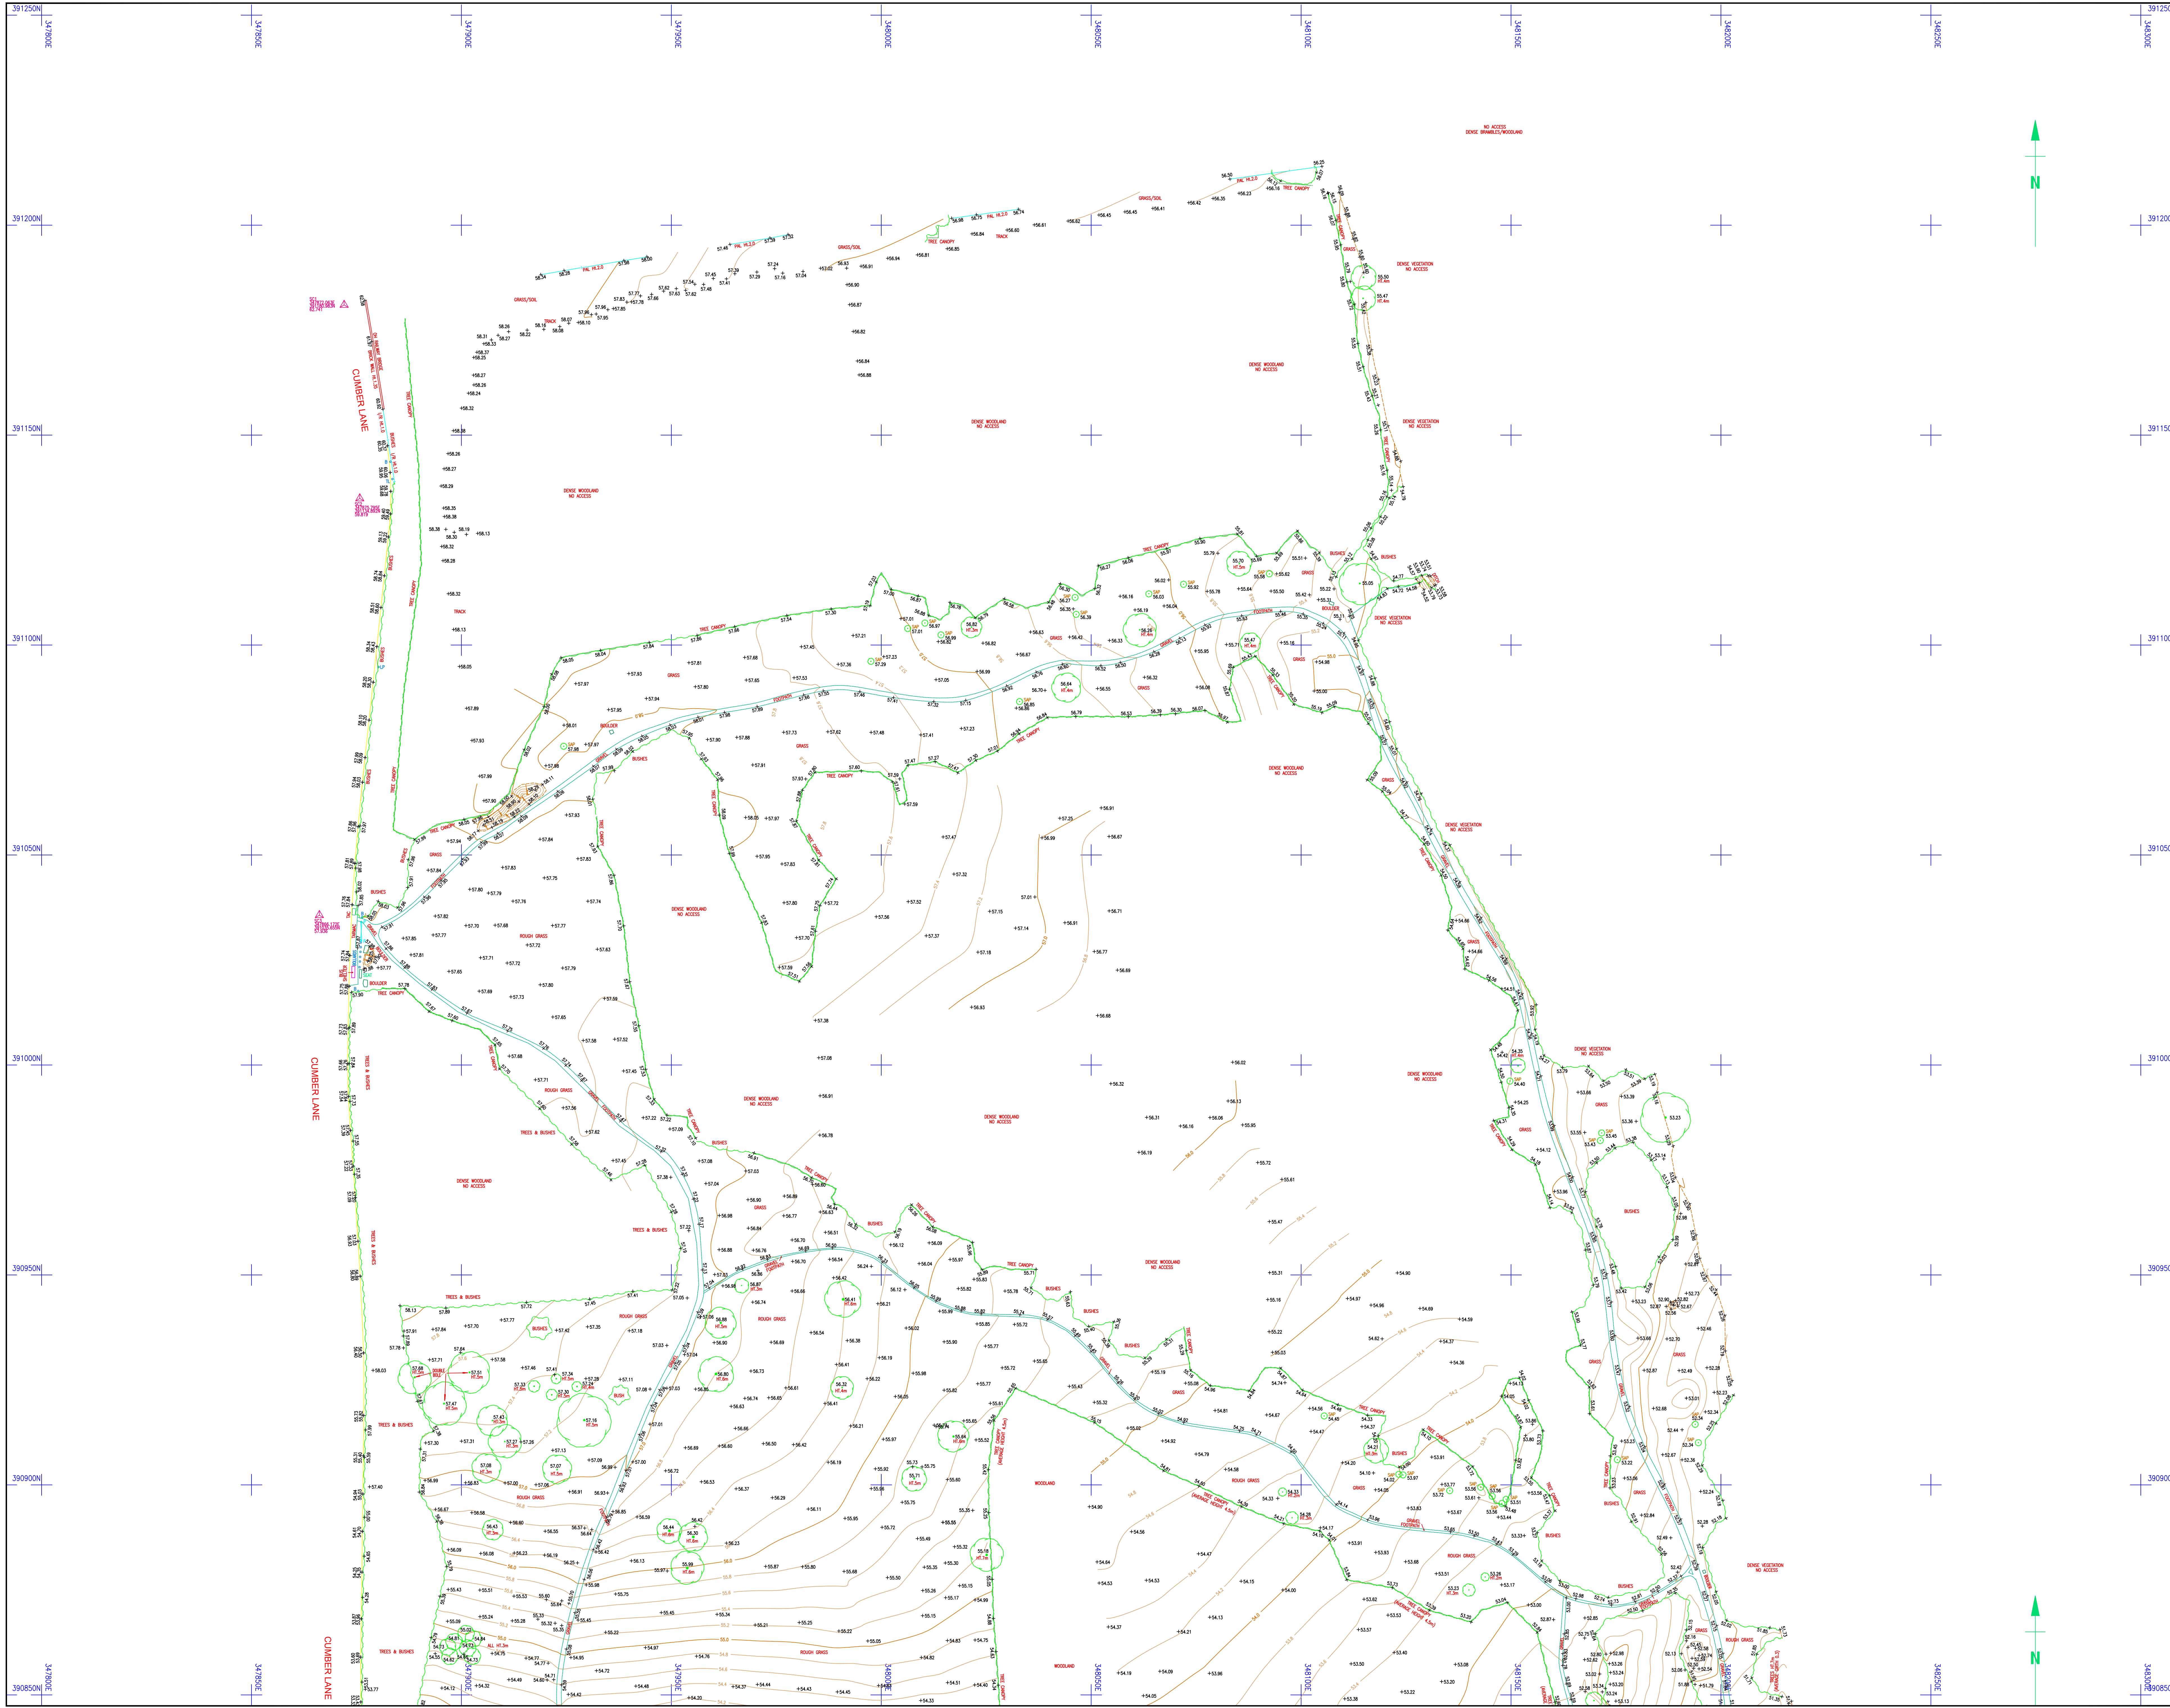

Notes

Grid
Levels:
OS datum from GNS5 positioning converted using the National Grid Model OSGM15

Topographical Survey Legend

BUILDINGS AND WALLS

GENERAL INFORMATION

SPRINGS AND DESCRIPTIONS

OVERHEAD FEATURES

ROADS

STREET FURNITURE

RELIEF AND VEGETATION

LEVELS AND HEIGHT INFORMATION

TECHNICAL INFORMATION

ACCREDITATIONS

Sheet Index

53087/1

53087/2

Rev

Date

Description

Client

KNOWSLEY MBC

YORKON BUILDINGS, ARCHWAY ROAD, HUYTON

KNOWSLEY, L36 9FB

Project

WHISTON WOODS CEMETERY

OFF CUMBER LANE, KNOWSLEY

MERSEYSIDE

Drawing Title

TOPOGRAPHICAL SURVEY

Drawn By

YK

11/02/19

Survey Date

February 2019

Checked by

CT

12/02/19

Scale

AD@1:500

Drawing No

53087/1

Revision

Sheet Index

53087/1

53087/2

Rev

Date

Description

Client

KNOWSLEY MBC

YORKON BUILDINGS, ARCHWAY ROAD, HUYTON

KNOWSLEY, L36 9FB

Project

WHISTON WOODS CEMETERY

OFF CUMBER LANE, KNOWSLEY

MERSEYSIDE

Drawing Title

TOPOGRAPHICAL SURVEY

Drawn By

YK

11/02/19

Survey Date

February 2019

Checked by

CT

12/02/19

Scale

AD@1:500

Drawing No

53087/1

Revision