




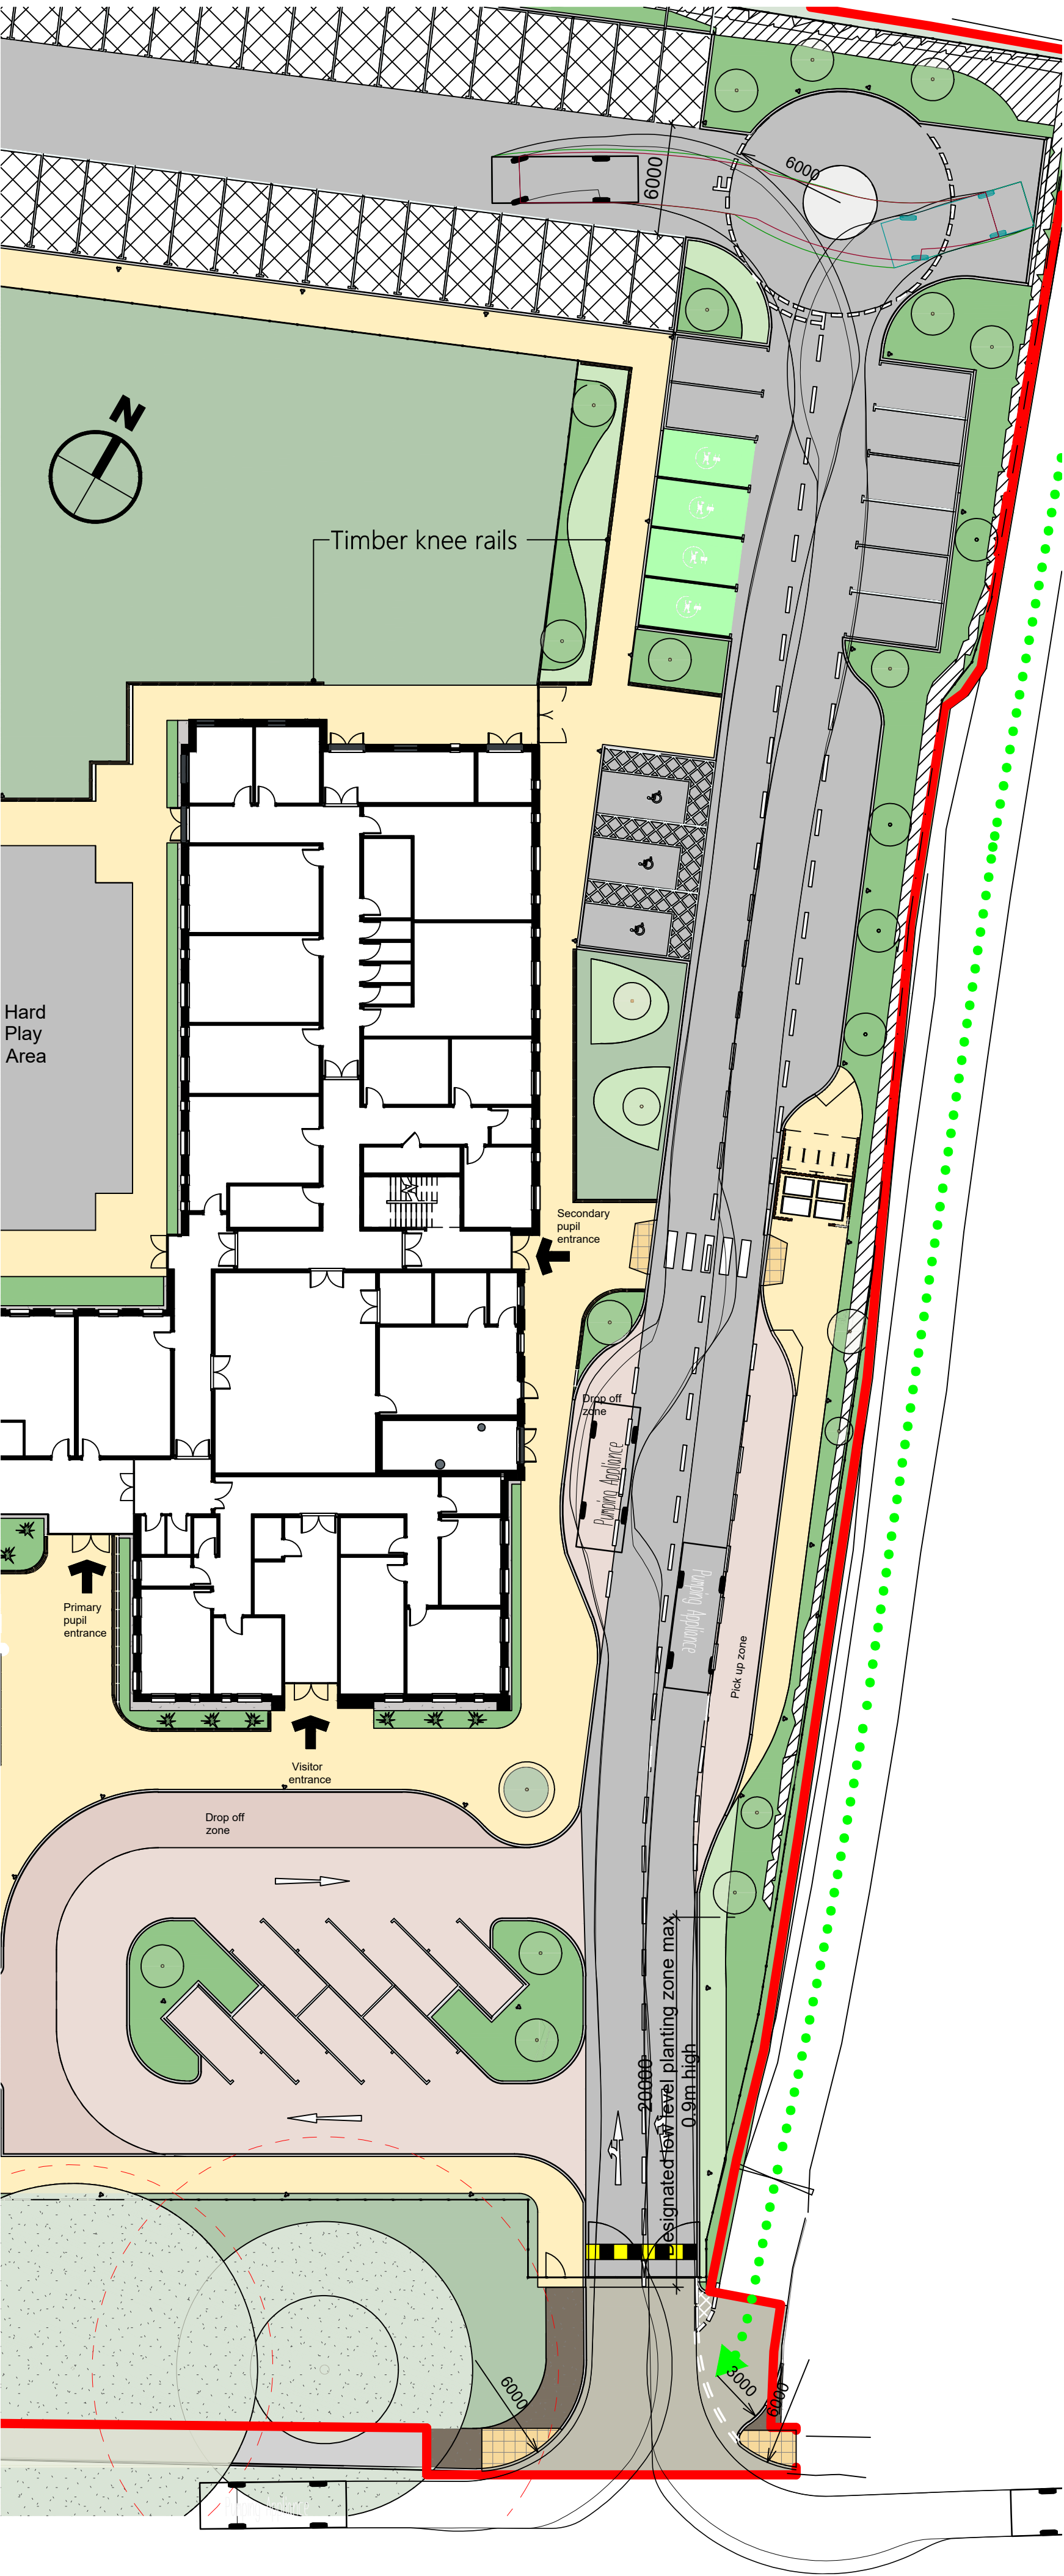

7.9m Fire Appliance - Layby and Turning Head

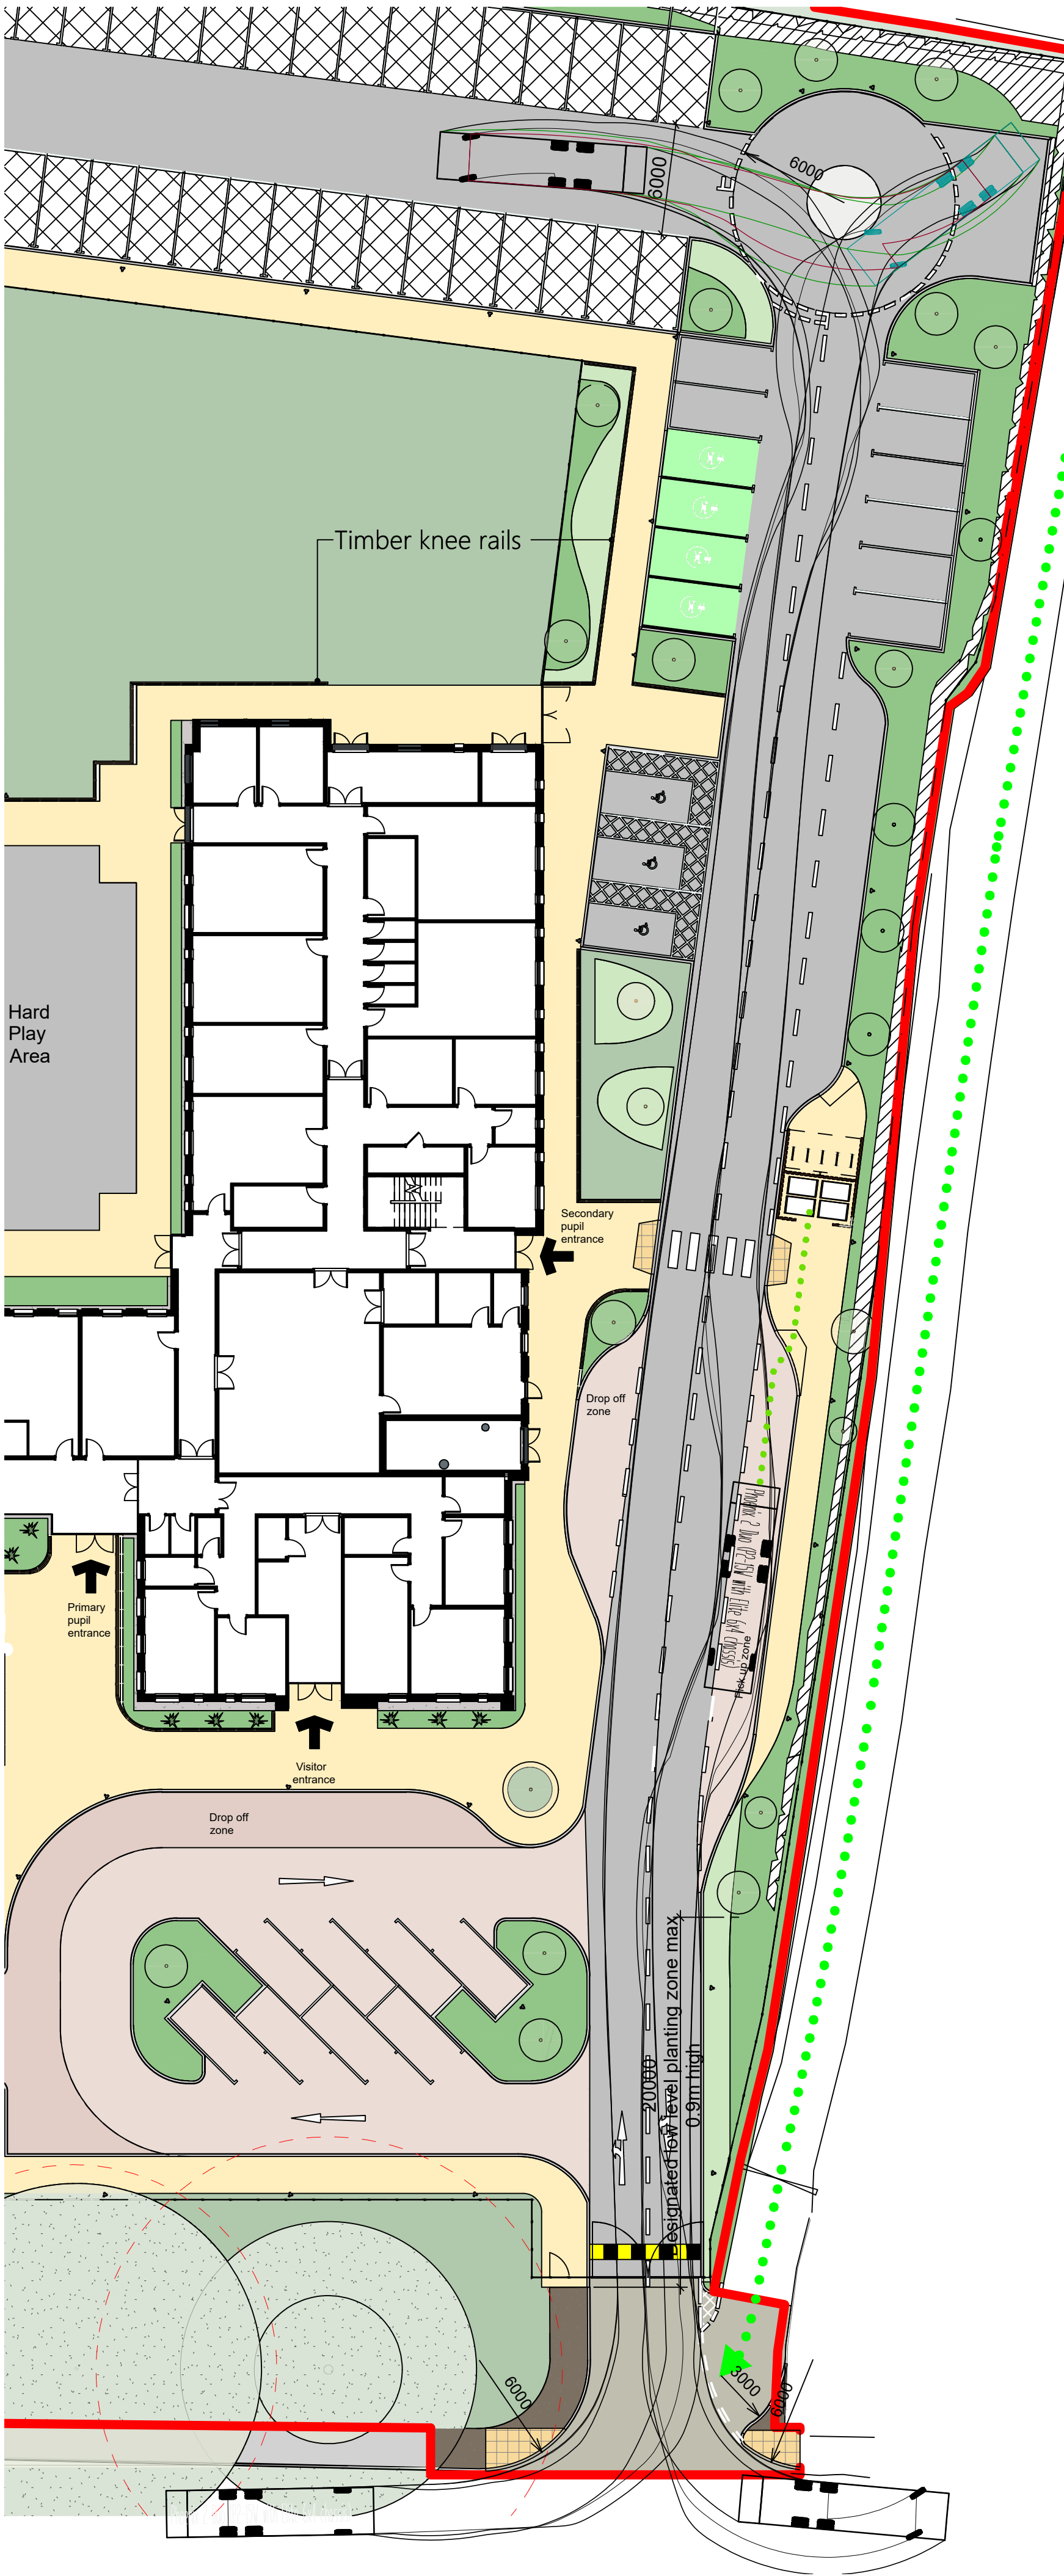

11.2m Refuse Vehicle - Collection from Pick Up Layby

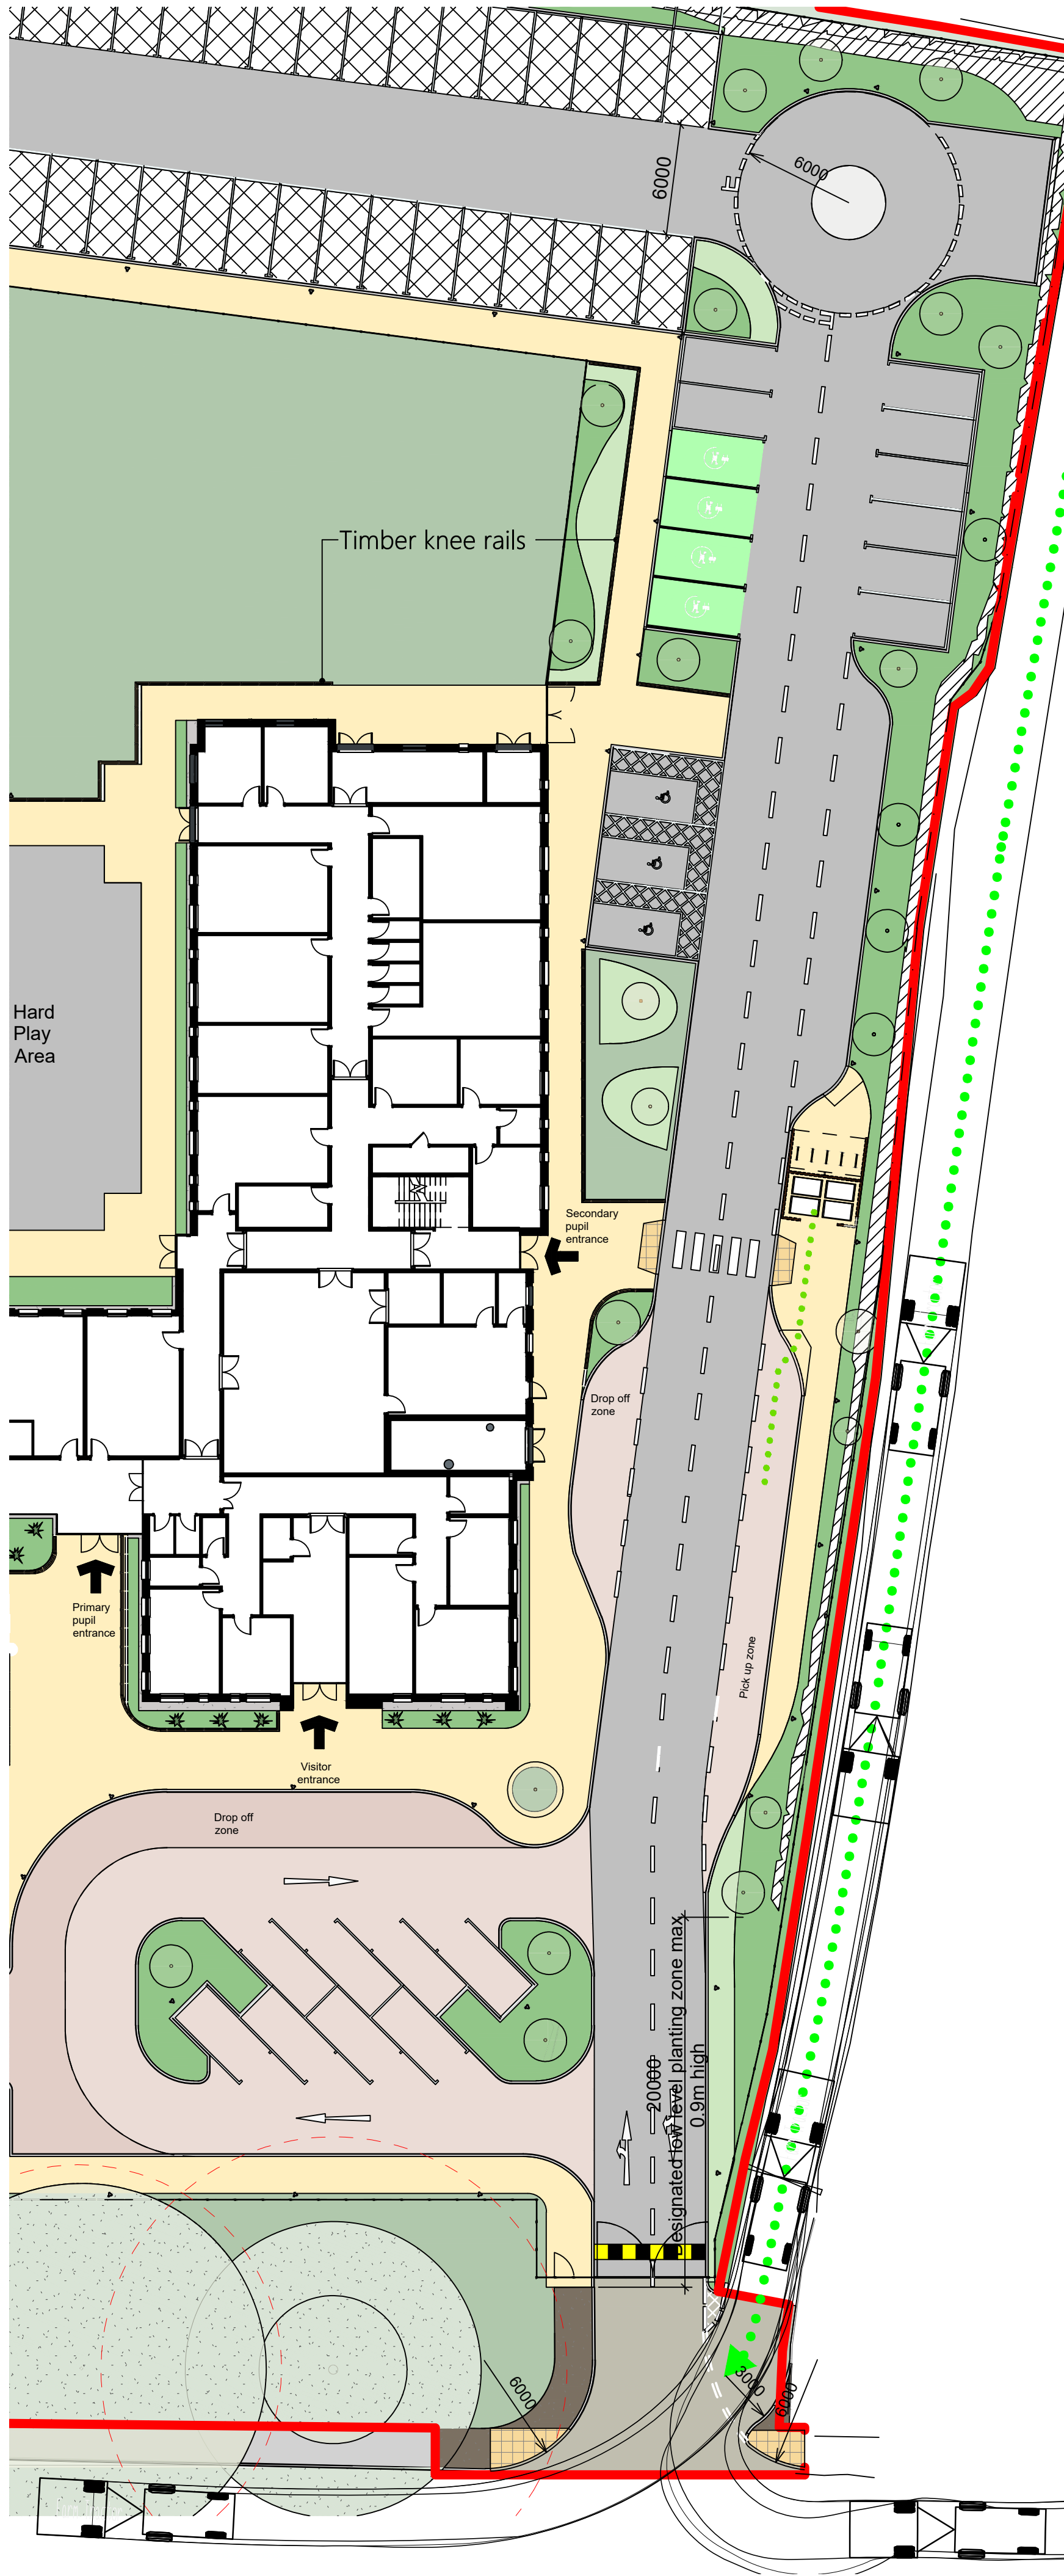

Tractor & Trailer - Retained Agricultural Access

Drawing Status

PLANNING

This drawing is © C4 Projects and is not to be copied, reproduced or re-distributed either in whole or in part without the prior written permission of the originator.

The originator shall have no responsibility for any liability, loss, cost, damage or expense arising from or relating to any use of this document other than for its intended purpose on this project.

This drawing shall be read in conjunction with all other relevant drawings, specifications and associated documentation. Any discrepancies, errors or omissions are to be reported to the originator before proceeding with work.


All dimensions are to be checked on site by the contractor prior to proceeding with any work. This drawing shall not be scaled to ascertain any dimensions, work to fixed dimensions only.

DISCLAIMER
When this drawing is issued in CAD, it is an uncontrolled version issued for information only, to enable the recipient to prepare their own documents/drawings for which they are solely responsible.


SOFTWARE INTEROPERABILITY
C4 Projects prepared this drawing using Autodesk REVIT Architecture.

C4 Projects does not accept liability for any loss or degradation of any information held in the drawing resulting from the transition from the original file format to any other file format or from the recipients reading of it in any other programme.


Hazard Identification		
ref	hazard	date

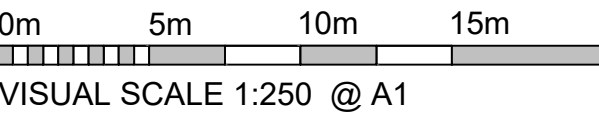


11.2m Refuse Vehicle

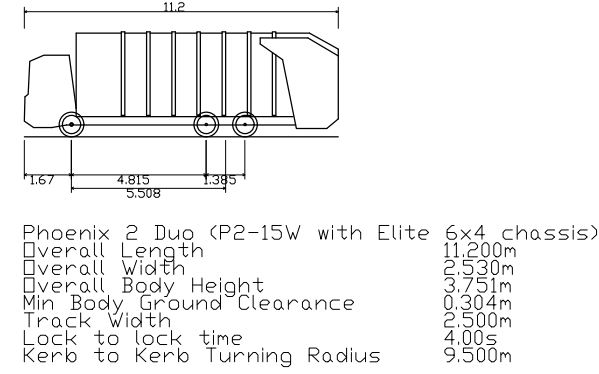

7.9m Fire Appliance

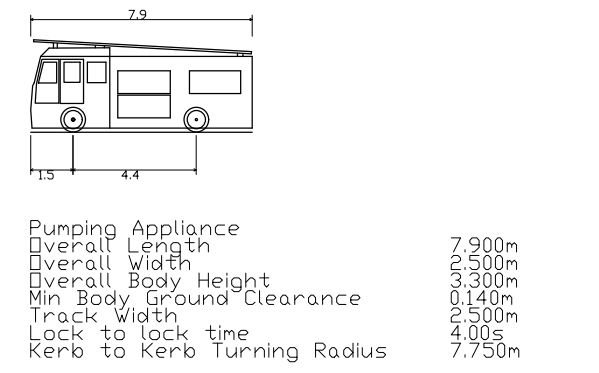

Tractor & Trailer

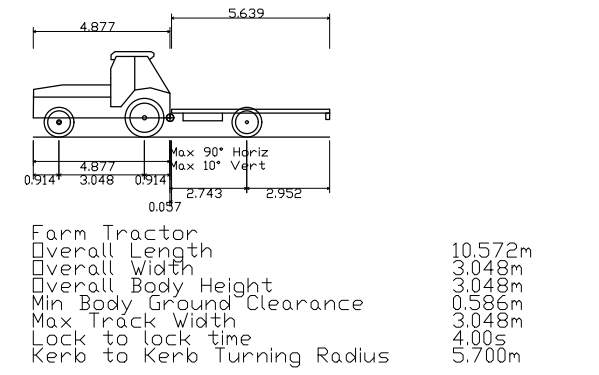

P2	Tractor & Trailer tracking added.	JEP	16.09.21	-
P1	First Issue of Drawing	JEP	05.09.21	-

Rev	Revision Details	Drawn	Date	Checked

C4 Projects

Quayside, Widnespool Business Park, Stockton Heath, W44 6RL
t: 01925 751 852
e: info@c4projects.co.uk
www.c4projects.co.uk

Project Management • Architecture • Building Surveying • Cost Consultancy

Client Witherslack Group

Project Lakeside School Liverpool

Drawing Title
Vehicle Access & Turning Strategy - Service Vehicles

Status Purpose of Issue
S2 SUITABLE FOR INFORMATION

Drawn by	JEP	Created	17.04.21
C4 Job no.	20-034	Scale	1:250 @ A1
Dwg no.	20034-C4P-AV-ZZ-DR-A-8102	Rev	P02