


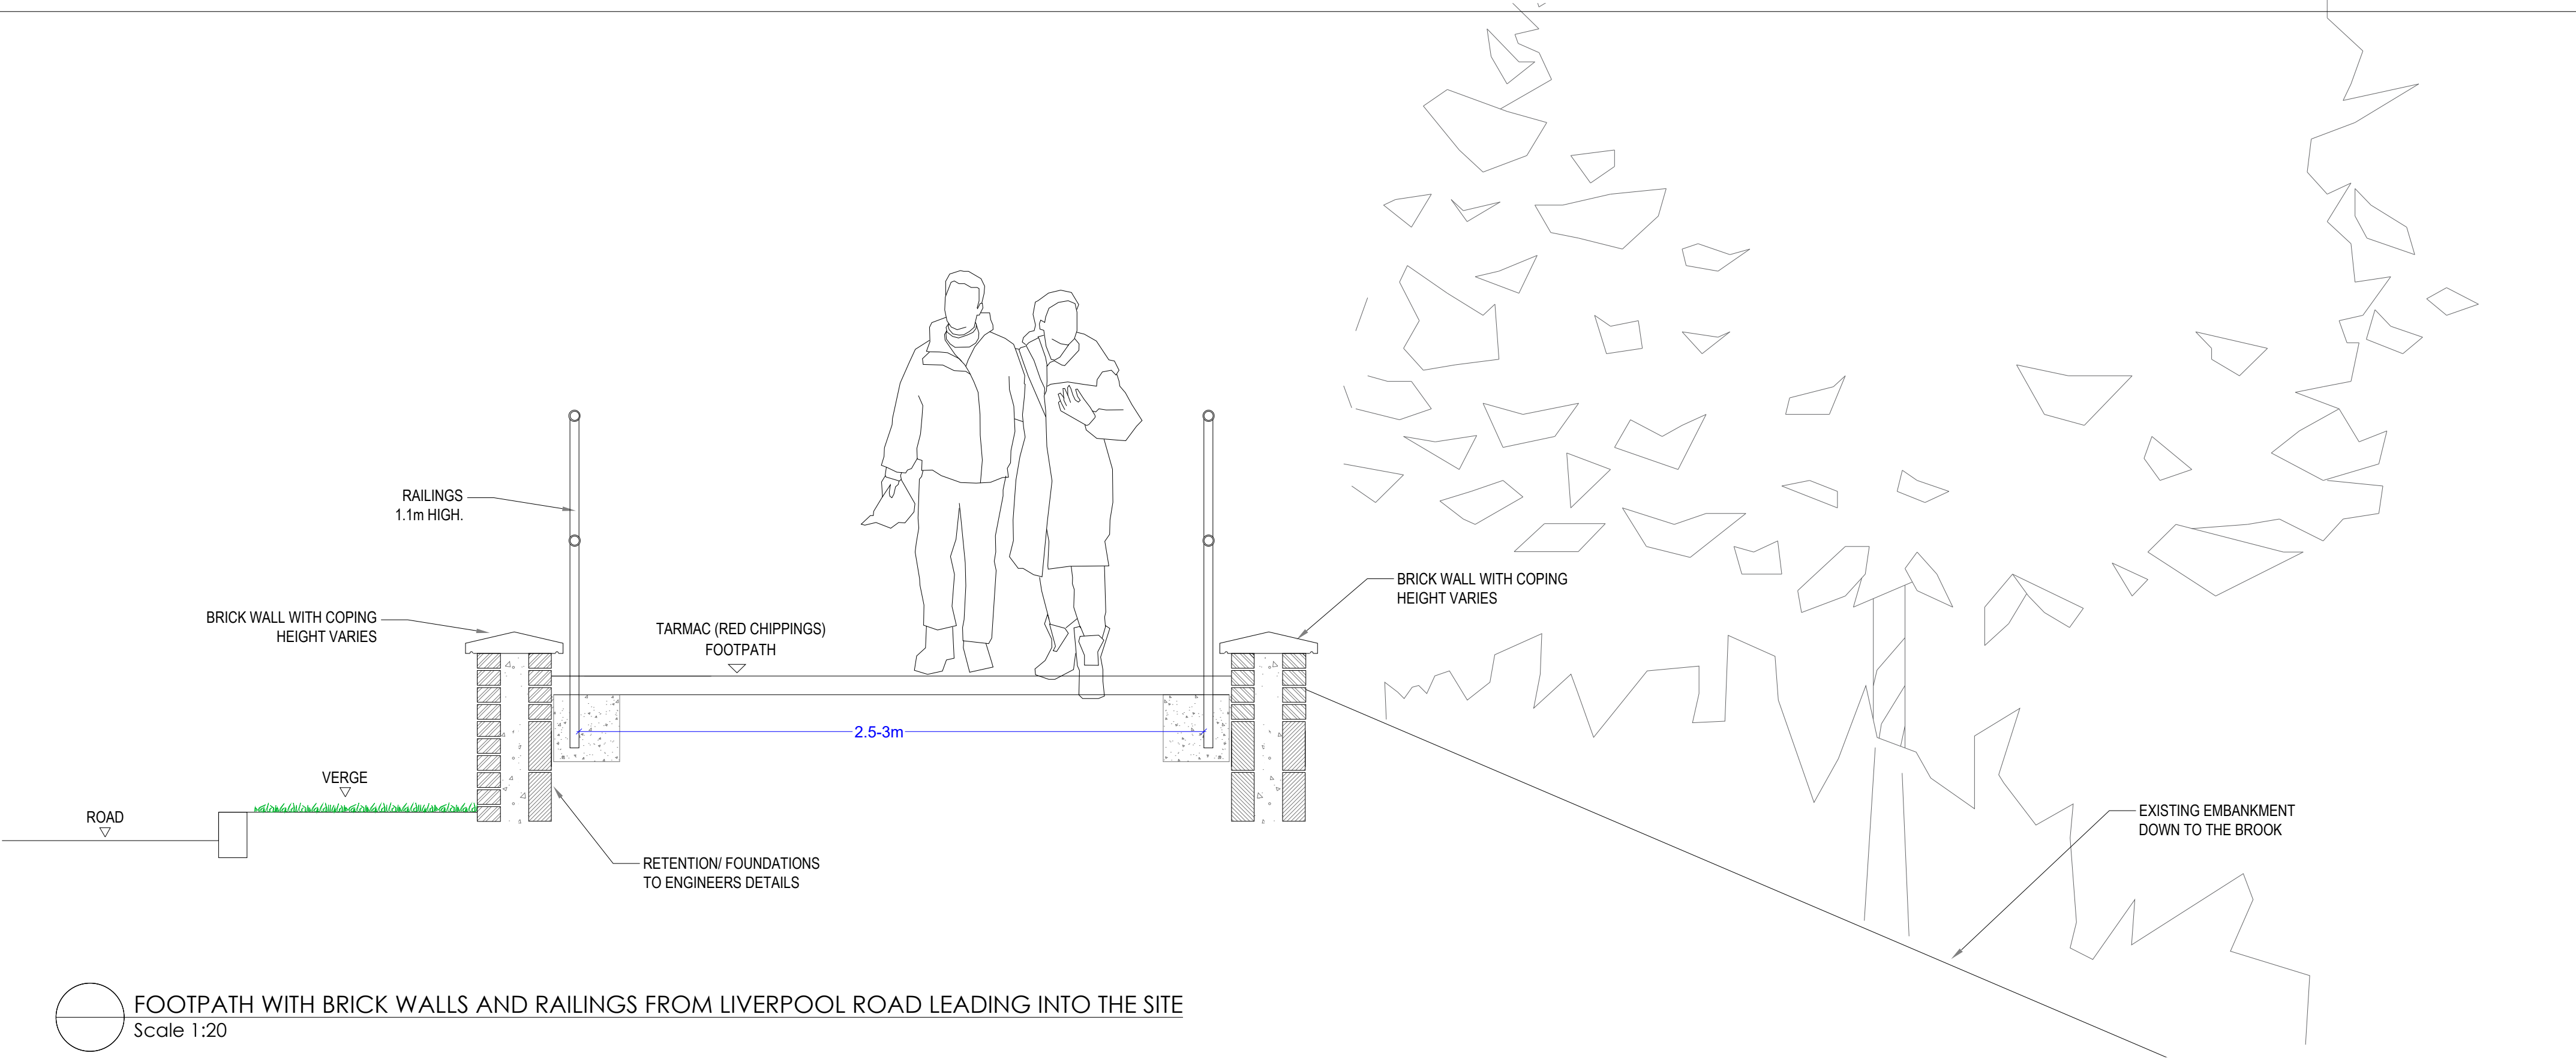

ENGINEERED RETENTION:
See drawings by Sutcliffes for information on
brick faced retaining walls:

- *PROPOSED HIGHWAY RETAINING WALL DETAILS* drawing reference 34129-SUT-ZZ-XX-DR-S-2504 34129-SUT-ZZ-XX-DR-S-2502
- *PROPOSED SITE LAYOUT INDICATING RETAINING WALLS* drawing reference 34129-SUT-ZZ-XX-DR-S-2501

dep

DEP LANDSCAPE ARCHITECTURE LTD
2 COMMERCIAL STREET, MANCHESTER
M15 4RQ

T: 0161 2419878
W: www.dep.co.uk

Client
Group D Developments Ltd

Project
Dye House, Prescott

Description
Boundary Treatment Elevations - Sheet 2

Status
Planning

Scale	Drawn		
1:20@A2	EP		
Job number	Drawing number	Date	Revision
5125	06	Nov '25	-

Copyright DEP Landscape Architecture Ltd

All levels and dimensions to be checked on site by contractor prior to commencement; Any variations to be reported to the client. This drawing is to be read in conjunction with all others relating to the project and all information derived accordingly; any anomalies to be reported to the client. Do not scale from this drawing. Use figured dimensions only. Work shown on this drawings to be carried out in accordance with current British Standards and Codes of Practice.

© Copyright to DEP Landscape Architecture Limited. The information shown on this drawing shall not be reproduced or copied in any form without prior written consent from DEP Landscape Architecture Limited.