


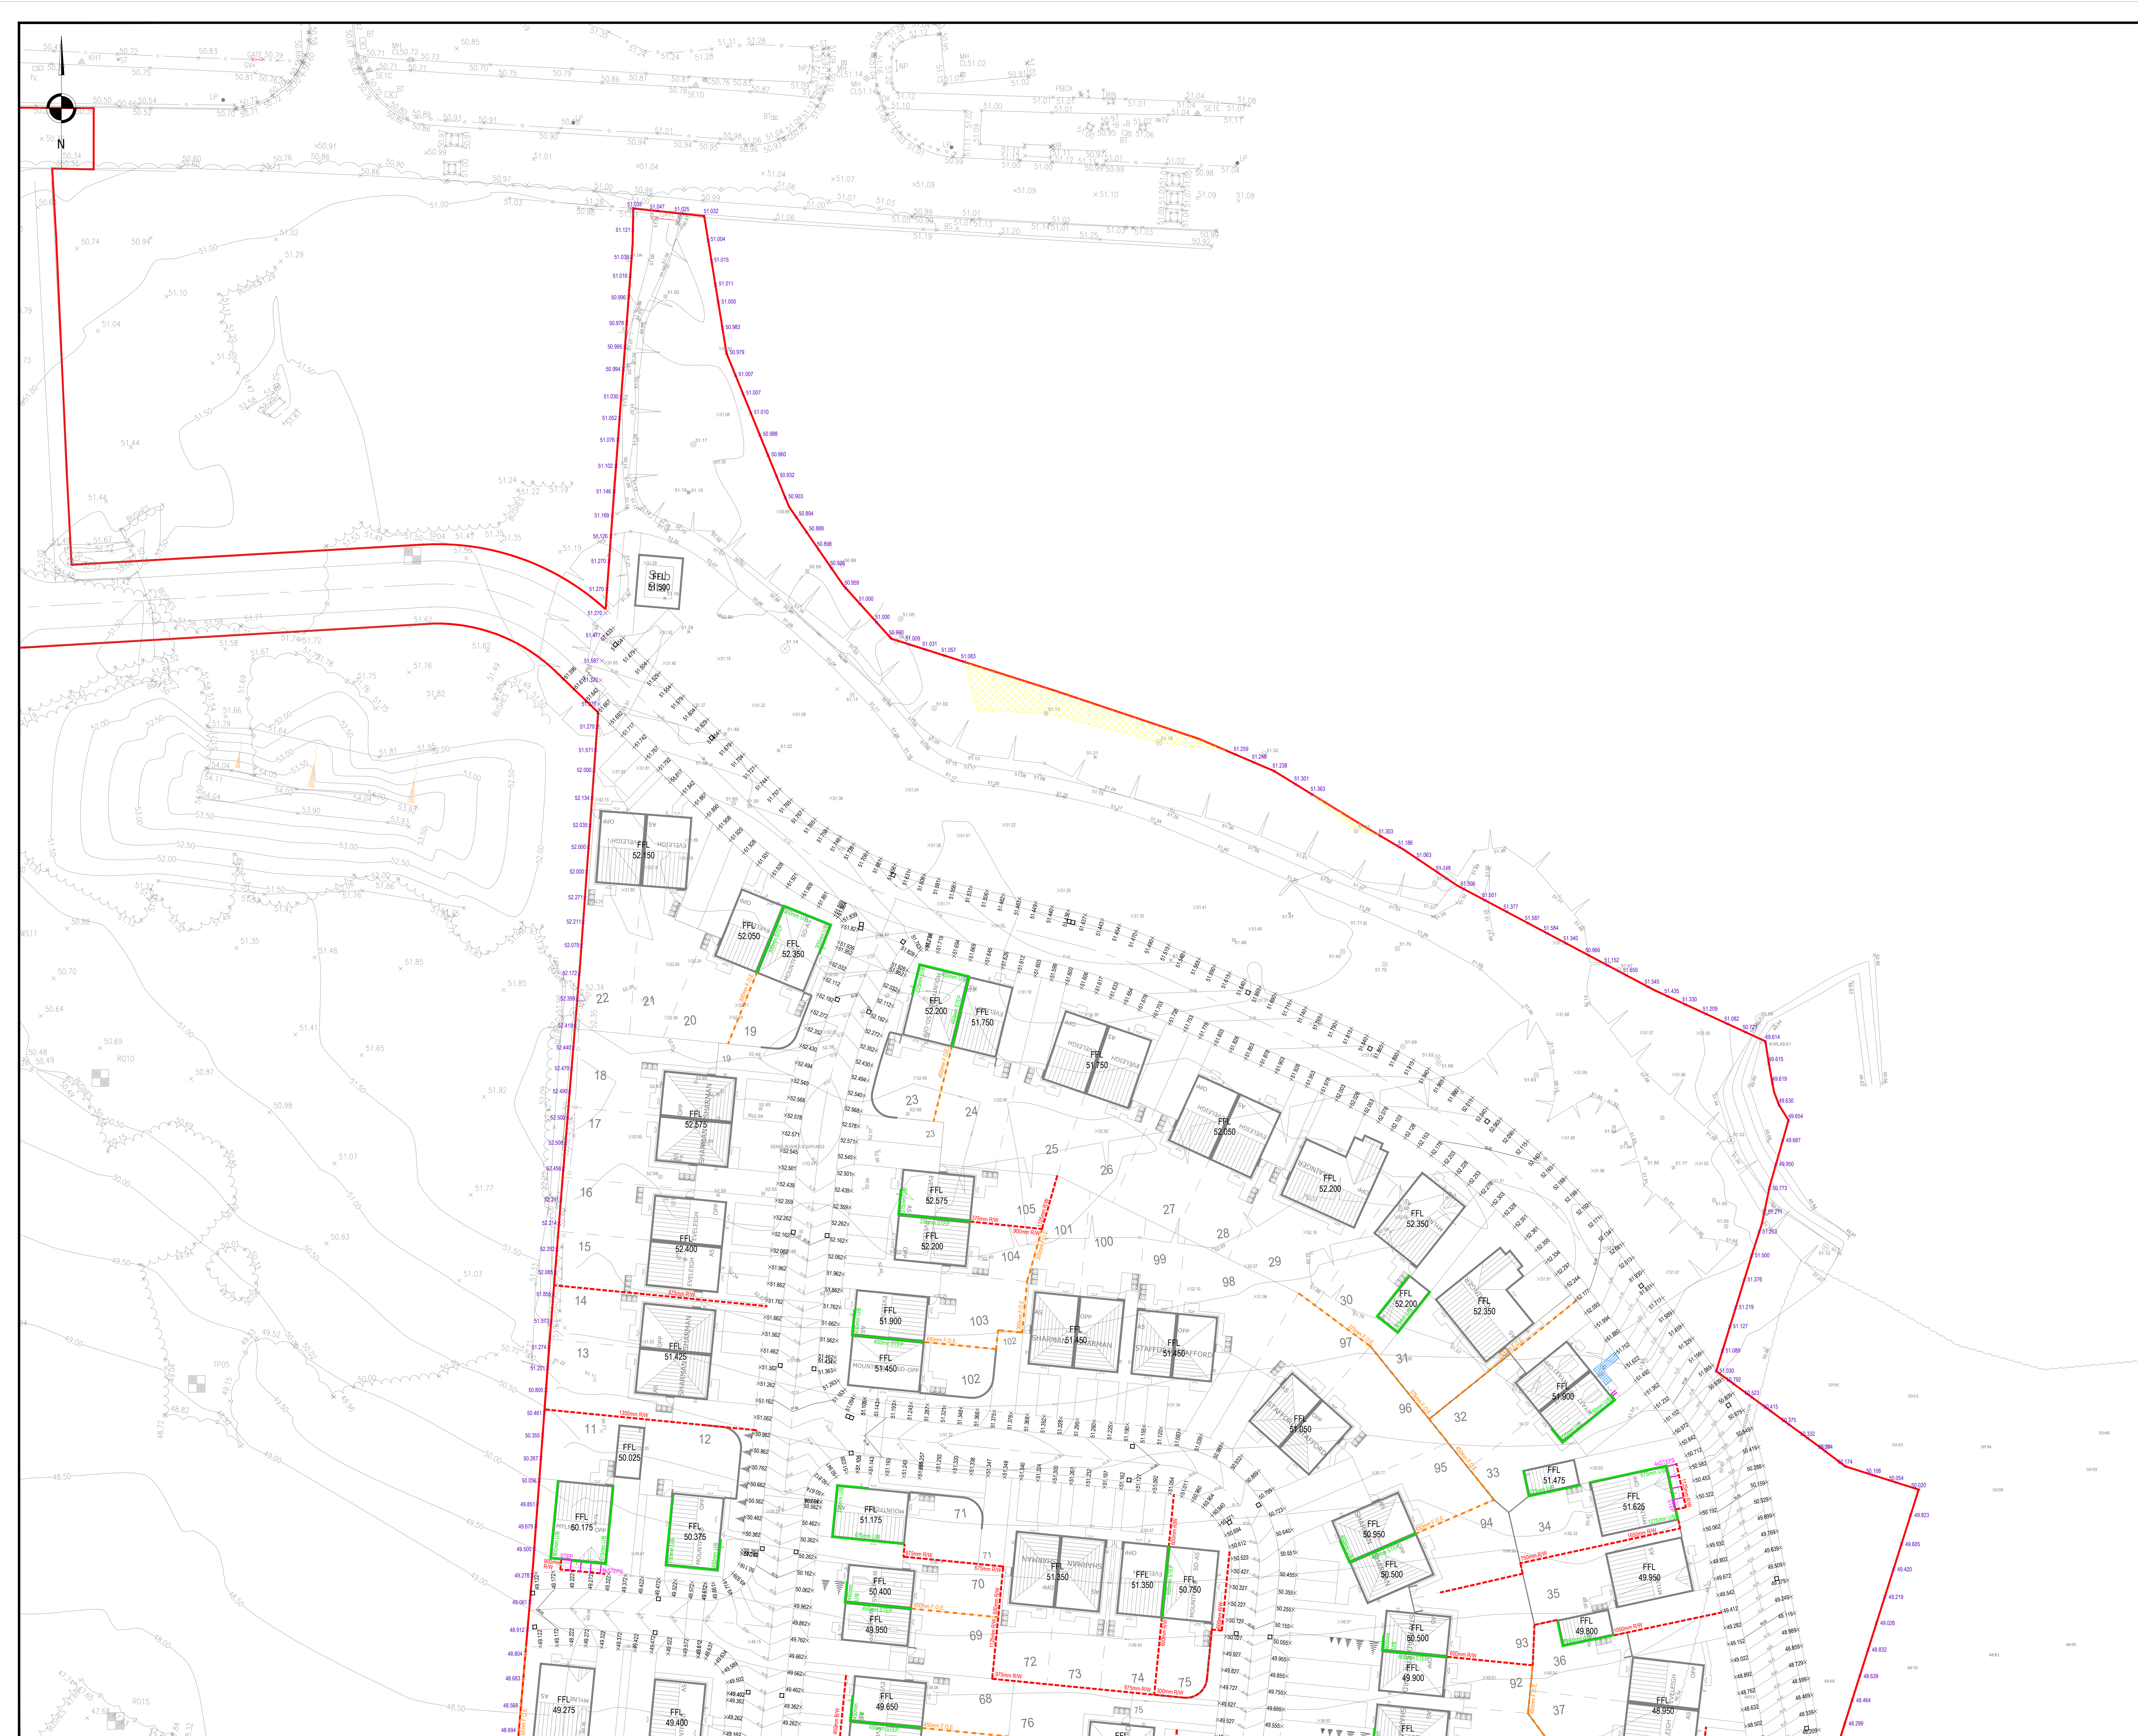

P3	02.09.2022	UPDATED TO SUIT LATEST ARCHITECTS LAYOUT	LS	KOB	KOB
P2	22.07.2022	UPDATED TO SUIT LATEST ARCHITECTS LAYOUT	LS	KOB	KOB
P1	02.12.2021	PRELIMINARY ISSUE	LS	KOB	KOB
REV	DATE	DESCRIPTION	BY	CHK	APP

DRAWING STATUS: **PRELIMINARY**

CLIENT: VISTRY PARTNERSHIPS

ARCHITECT: MPSL

PROJECT: HALSNEAD GARDEN VILLAGE

LICKERS LANE
WHISTON

FINISHED LEVELS AND RETAINING WALLS

SHEET 1									
STATUS:	PROJECT No.	PROJECT	ORIGINATOR	VOLYSIS	LEVEL	TYPE	ROLE	DRAWING No.	REV:
S2	221-130	HLL - AJP - XX - 00 - DR - C - 1401							P03

SCALE @ A0: 1:250	DESIGNED: LS	DRAWN: LS	CHECKED: AMc	APPROVED: KOB	DATE: NOV 2021
----------------------	-----------------	--------------	-----------------	------------------	-------------------