


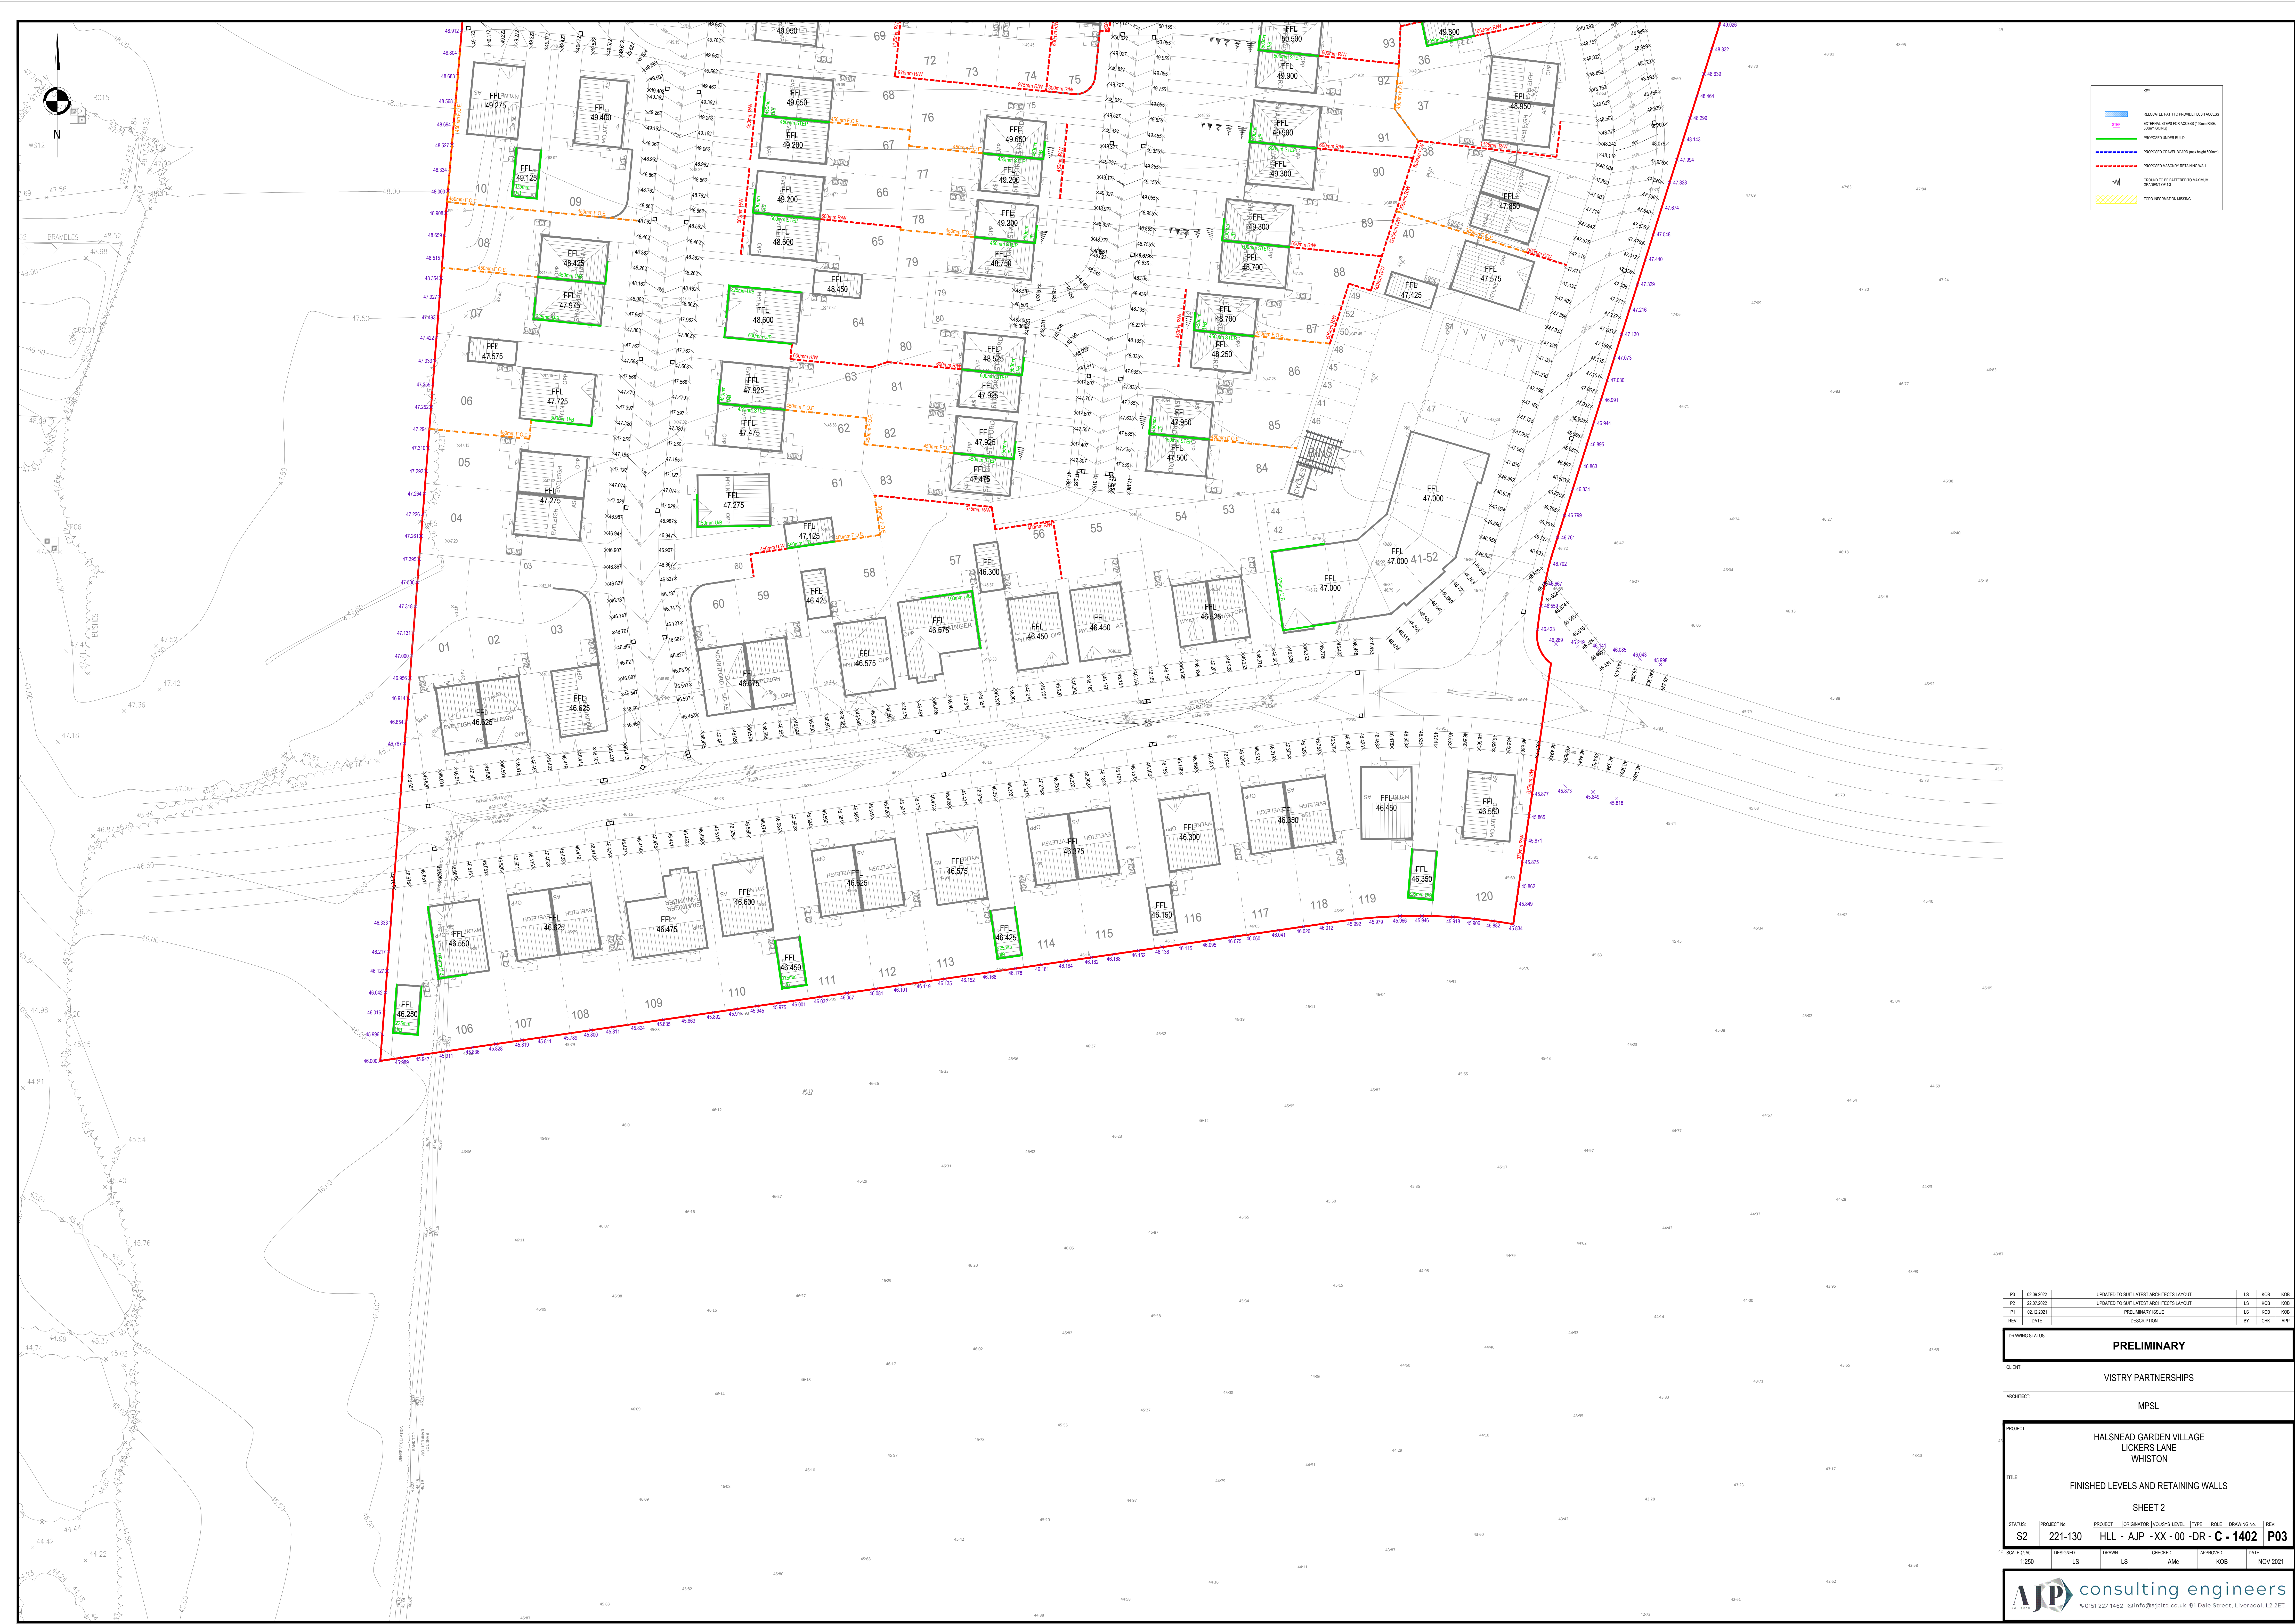

KEY

- RELUCATED PATH TO PROVIDE FLUSH ACCESS
- EXTERNAL STAIRS FOR ACCESS (VIEW HERE)
- PROPOSED ACCESS ROAD
- PROPOSED DRAINAGE (SEE SEPARATE DRAWING)
- PROPOSED EXISTING RETAINING WALL
- GRASS TO BE BATTERED TO MAINTAIN GRADIENT OF 1:1
- TOPIC INFORMATION MISSING

DRAWING STATUS									
PRELIMINARY									
CLIENT: VISTRY PARTNERSHIPS									
ARCHITECT: MPSL									
PROJECT: HALSNEAD GARDEN VILLAGE LICKERS LANE WHISTON									
TITLE: FINISHED LEVELS AND RETAINING WALLS SHEET 2									
STATUS	PROJECT No.	PROJECT	ORIGINATOR	VOL/LEVEL	TYPE	ROLE	DRAWING No.	REV.	
S2	221-130	HLL - AJP - XX - 00 - DR - C - 1402	P03						
SCALE @ M	DESIGNED	LS	DRAWN	LS	CHECKED	APPROVED	DATE		
1:250					AMC	KOB	NOV 2021		

AJP consulting engineers
0151 227 1462 info@ajpjd.co.uk 1 Dale Street, Liverpool, L2 2ET