

GENERAL NOTES

1. THIS DRAWING IS TO BE READ IN CONJUNCTION WITH ALL RELEVANT ENGINEERS, ARCHITECTS AND SPECIALISTS DRAWINGS AND SPECIFICATIONS.
2. ALL RELEVANT DIMENSIONS TO BE OBTAINED/CHECKED AGAINST ARCHITECTS' DRAWINGS AND BY SITE MEASUREMENT PRIOR TO THE COMMENCEMENT OF WORKS OR ORDERING OF MATERIALS. DISCREPANCIES BETWEEN THE DRAWINGS AND SITE CONDITIONS TO BE NOTIFIED TO THE ENGINEER.
3. DO NOT SCALE FROM THIS DRAWING.



A SUMMARY OF CAPPING LAYER THICKNESS AND OR INCREASED SUB-BASE THAT WILL BE REQUIRED IS DETAILLED IN THE TABLE BELOW

SUB-BASE OR (%)	CAPPING LAYER THICKNESS (mm)	SUB-BASE LAYER THICKNESS (mm)	MINIMUM STANDARD THICKNESS (mm)
<2	800	150	-
2-2.5	400	150	-
>2.5-3	-	-	300
>3-4	-	-	300
>4-5	-	-	300
>5	-	-	200

ALL WORKS TO BE IN ACCORDANCE WITH KNOWSLEY COUNCIL STANDARD DETAILS AND AS AGREED WITH THE APPOINTED REPRESENTATIVE

ALL DRAINAGE IS TO BE DESIGNED AND CONSTRUCTED IN ACCORDANCE WITH UNITED UTILITIES PLC A DEVELOPERS GUIDE TO WASTEWATER ADOPTIONS' AND SEWERS FOR ADOPTION 6TH EDITION' - (MARCH 2006)

ALL ADAPTABLE MAIN DRAINAGE IS TO BE SUBJECT TO A SECTION 104 AGREEMENT BETWEEN THE DEVELOPER AND UNITED UTILITIES

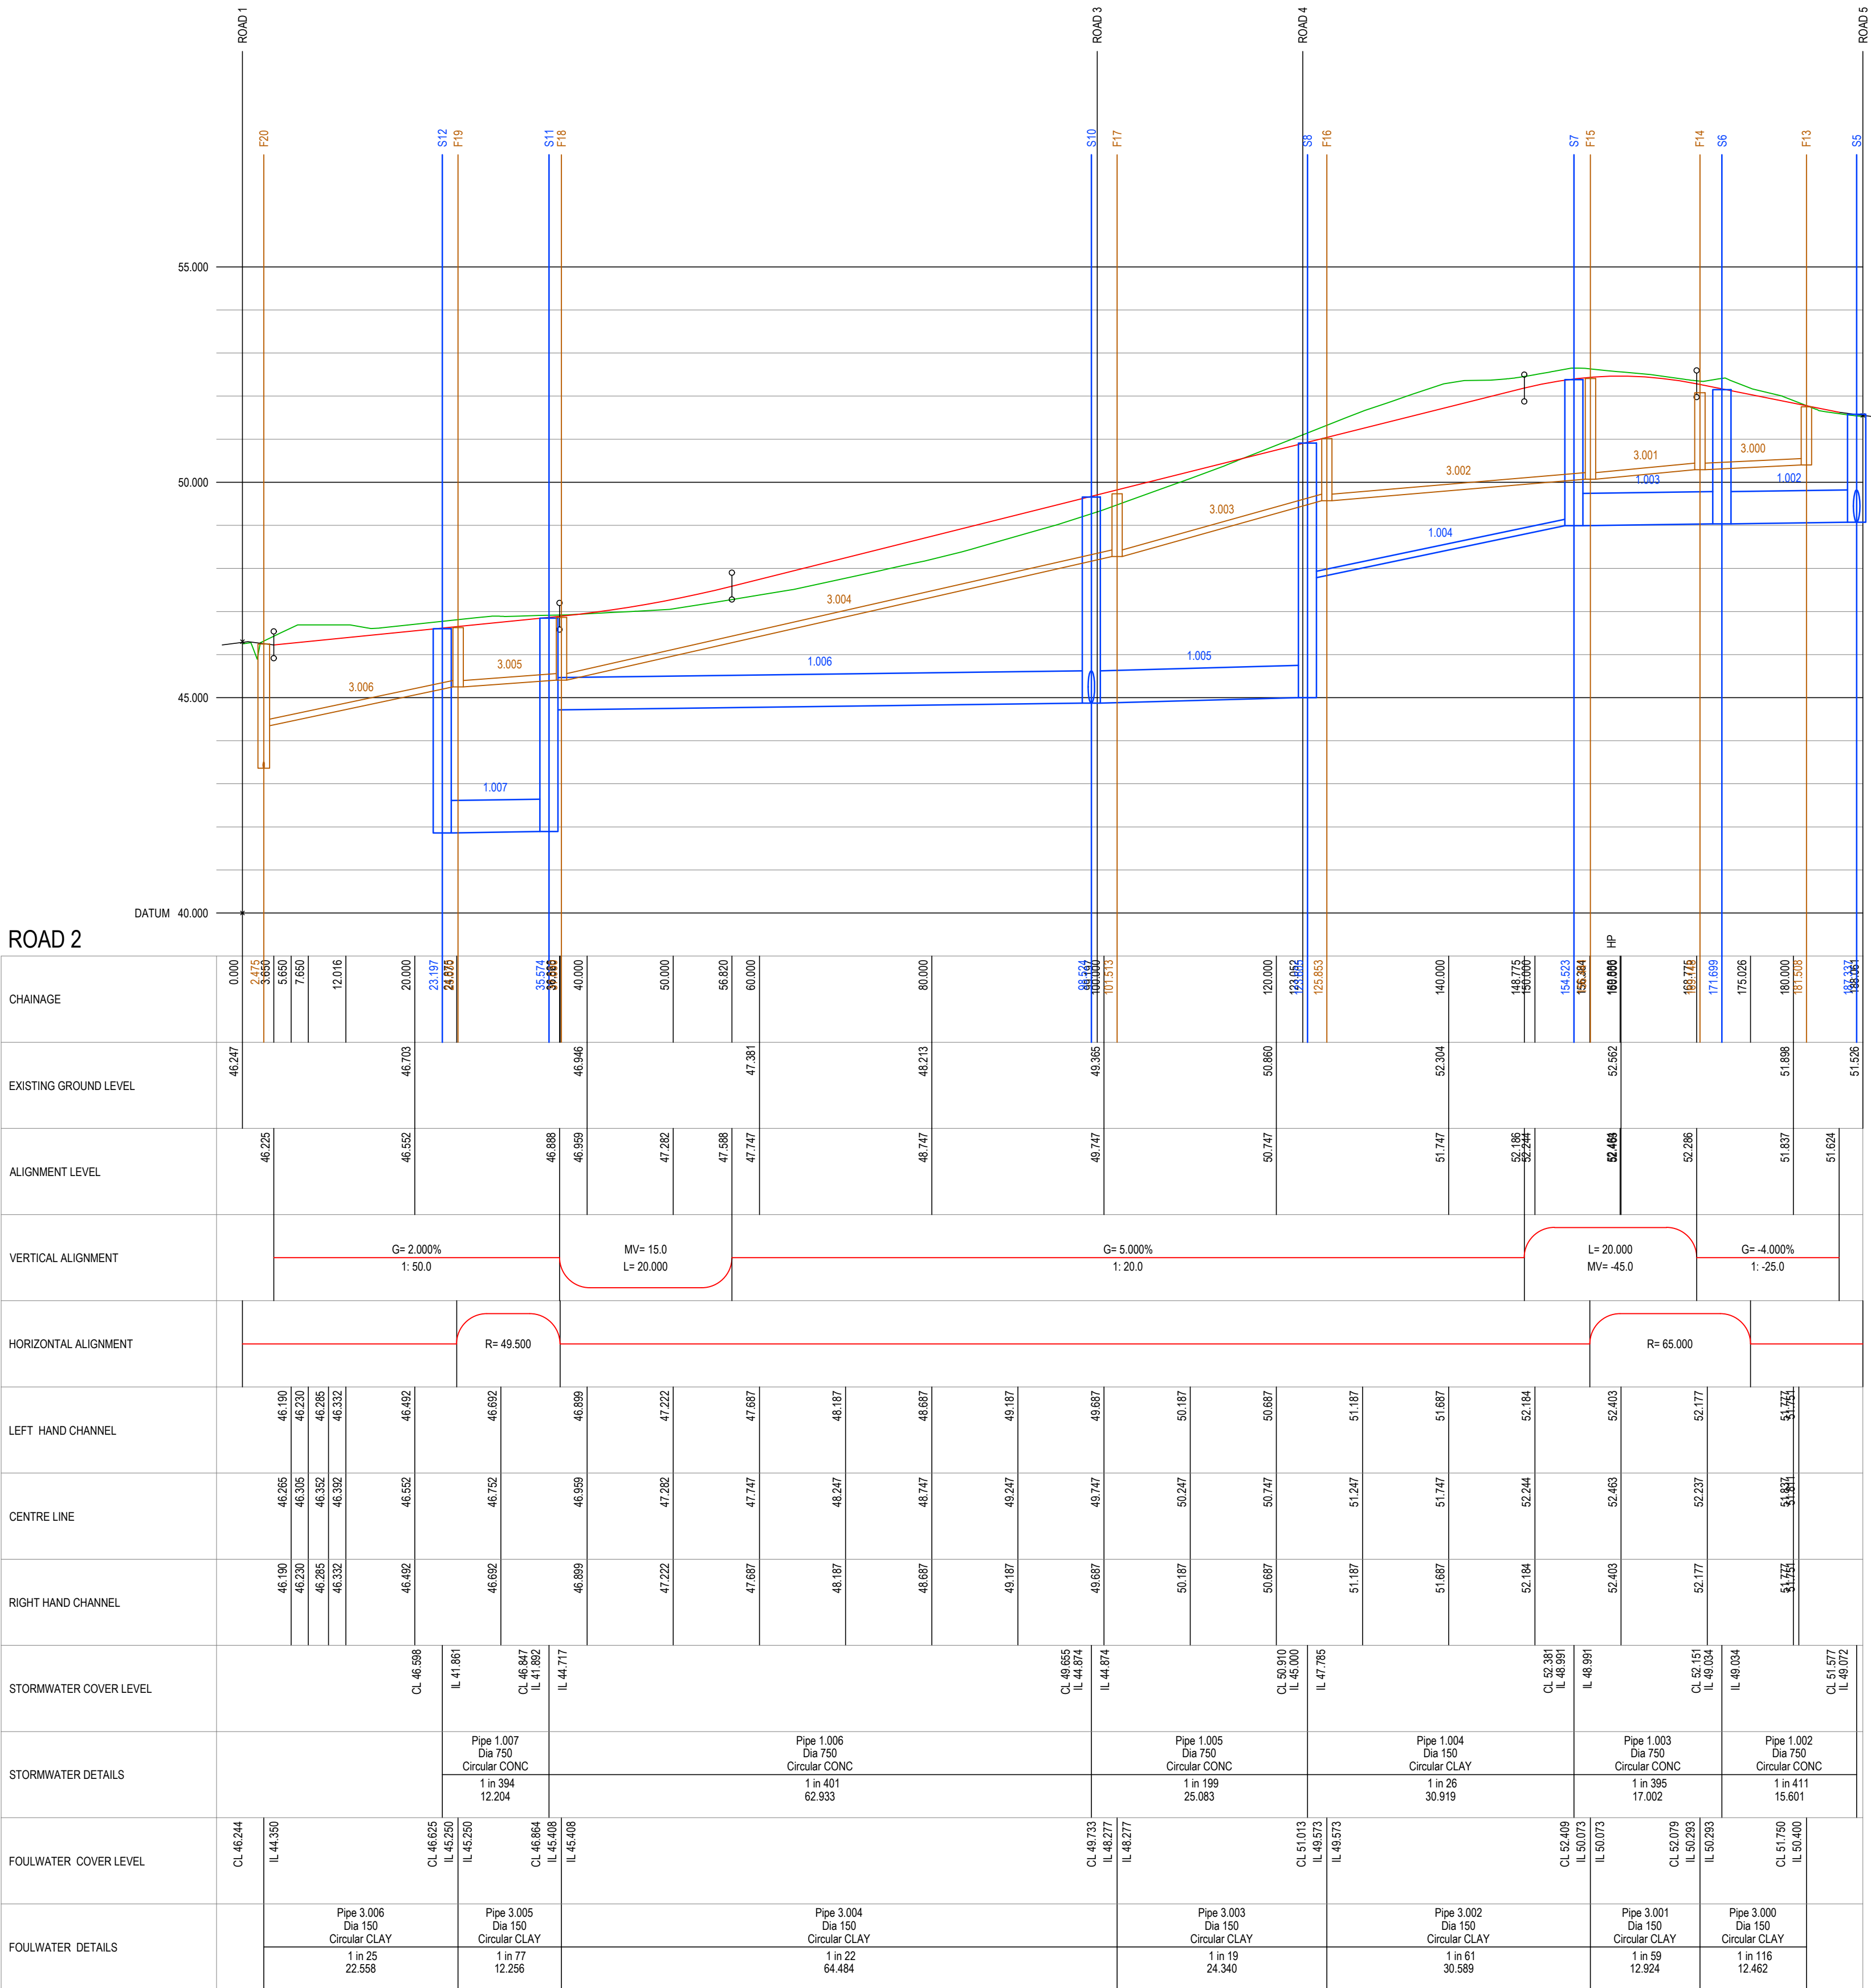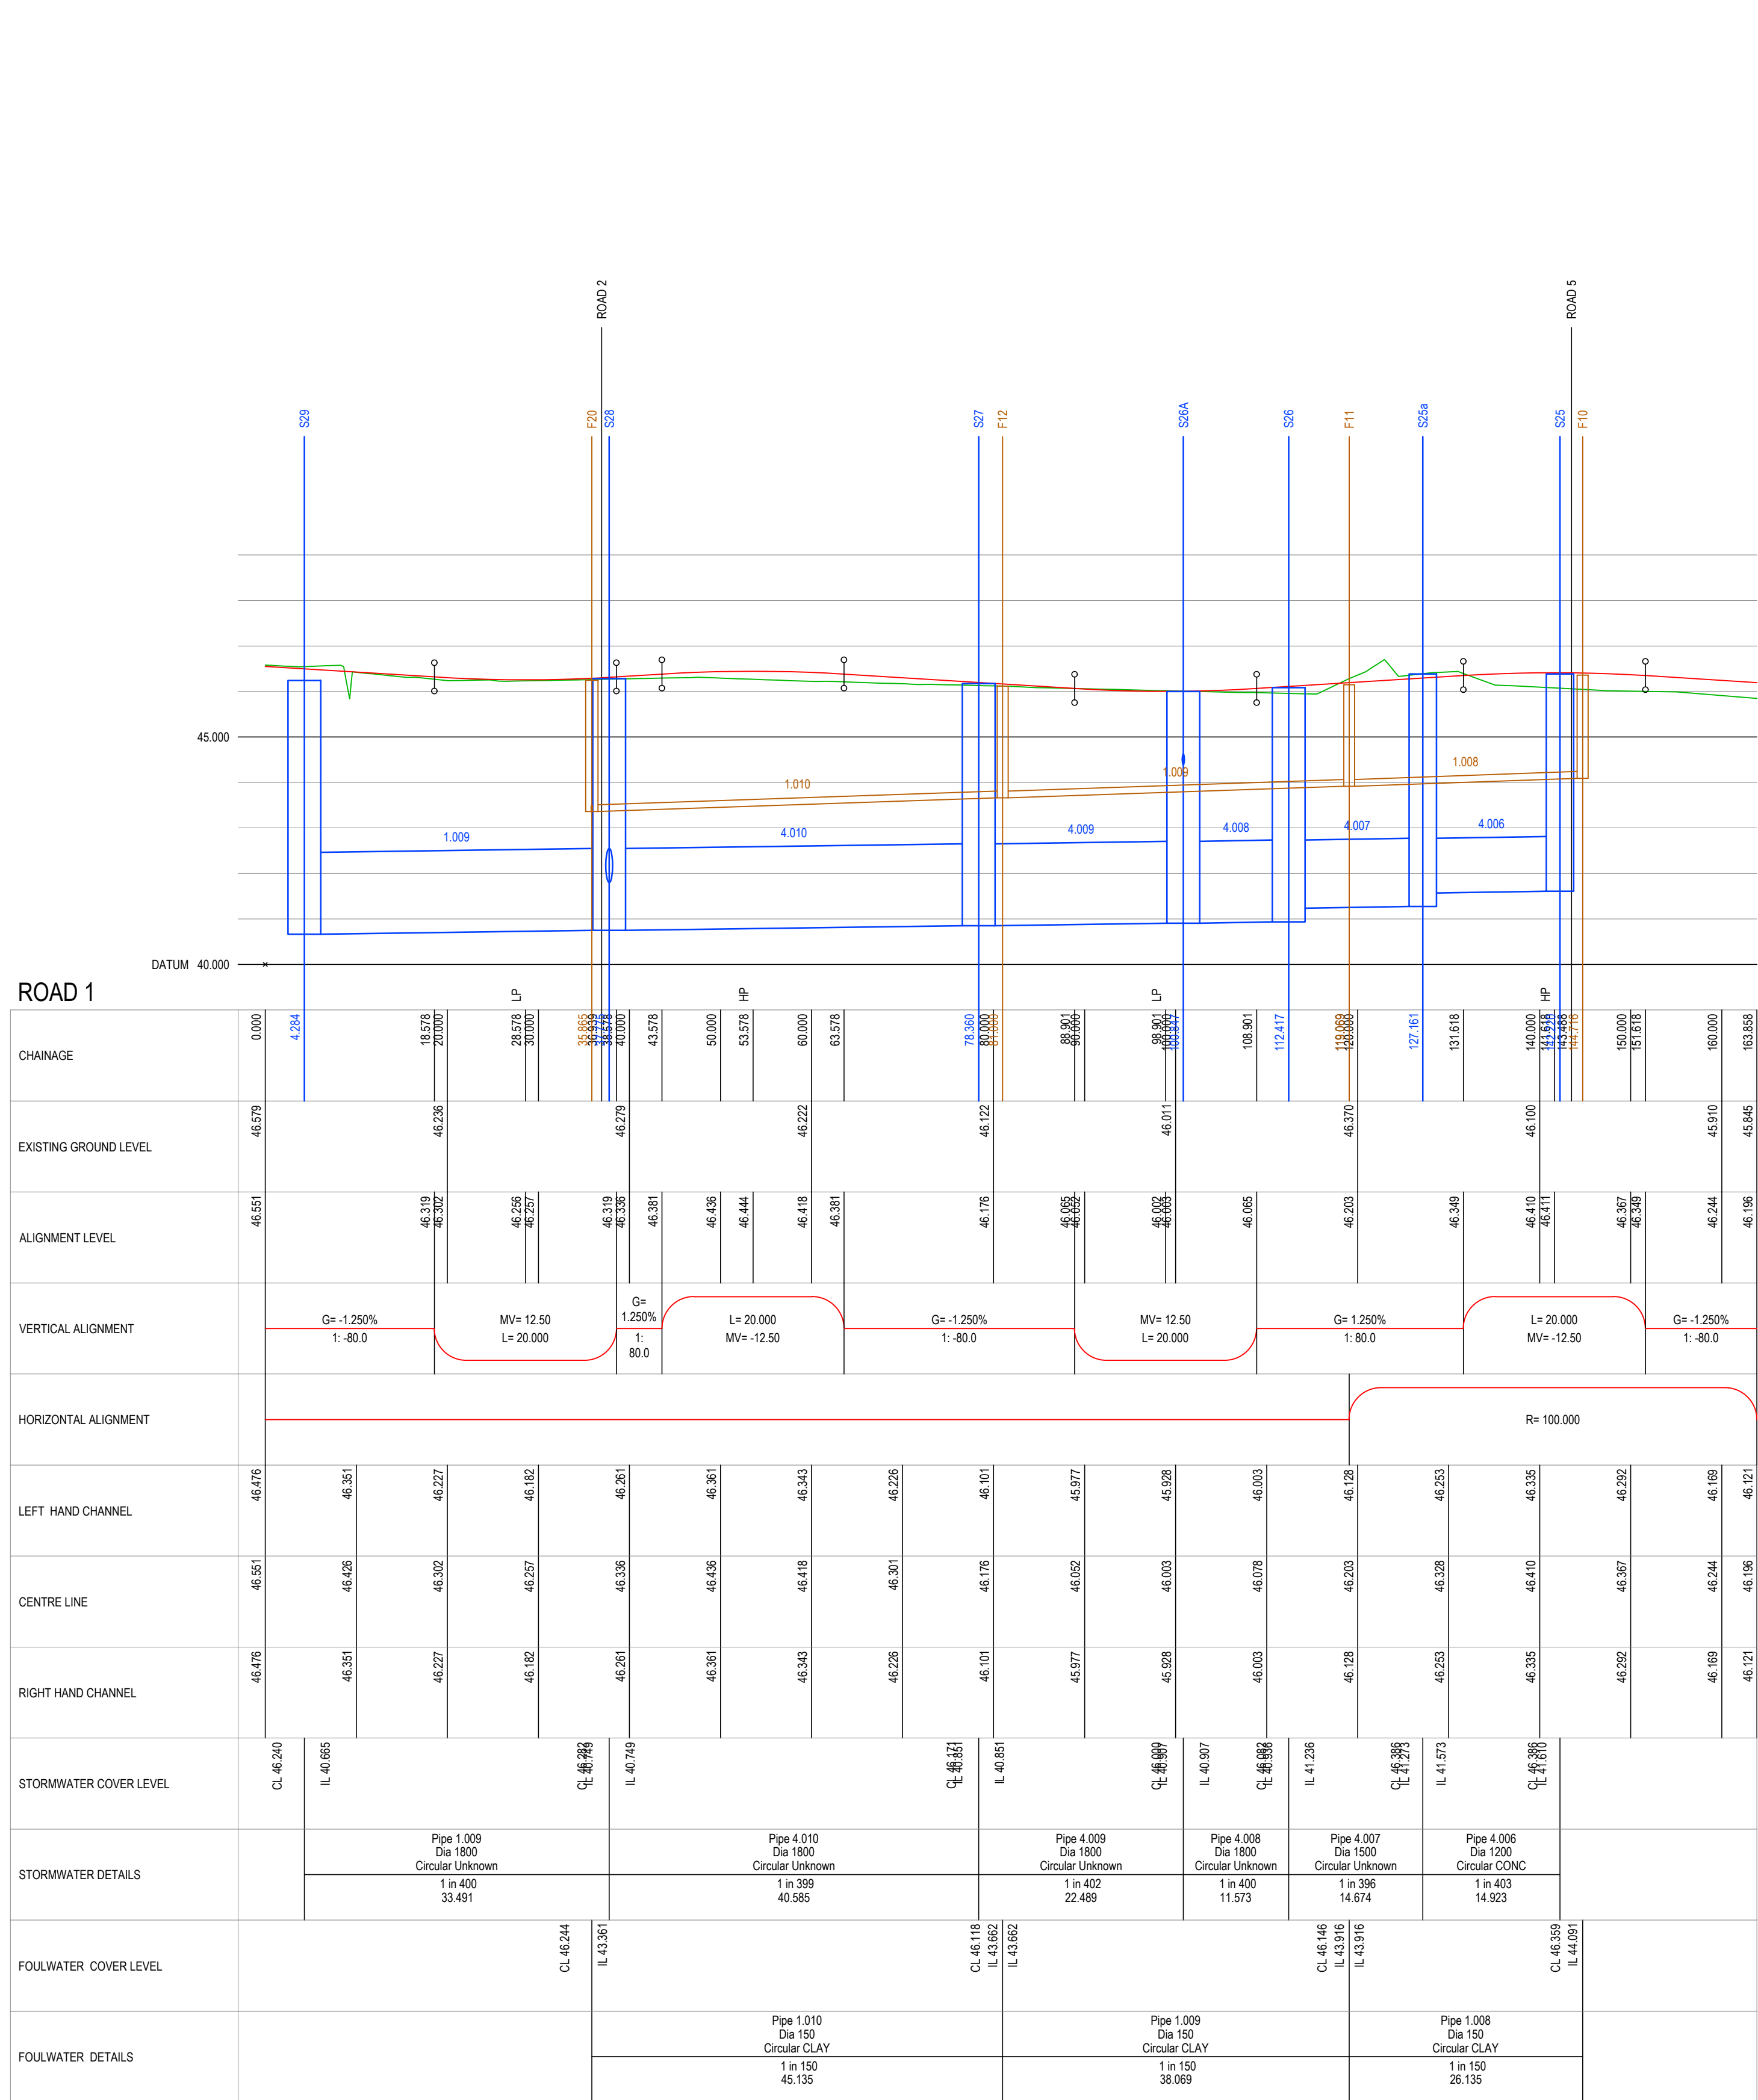

PRELIMINARY SUBJECT TO S38 APPROVAL

PR	22.07.2022	HIGHWAY SECTIONS & DRAINAGE (UPDATED TO SUB LATEST DESIGN)	KOB	LS	KOB
P2	22.07.2022	ADDITIONAL ROAD ADOPT	KOB	LS	KOB
P1	02.12.2021	PRELIMINARY ISSUE	LS	KOB	KOB
REV	DATE	DESCRIPTION	BY	CHK	APP

DRAWING STATUS:					
PRELIMINARY					
CLIENT:					
VISTRY PARTNERSHIPS					
ARCHITECT:					
MPSL					
PROJECT:					
HALSNEAD GARDEN VILLAGE LICKERS LANE WHISTON					
TITLE:					
S38 HIGHWAY LONGSECTIONS					
SHEET 1					
STATUS:	PROJECT No:	PROJECT	ORIGINATOR	VOLUME/LEVEL	TYPE
S2	221-130	HLL - AJP - XX - 00 - DR - C - 1510	P03		
SCALE & NO	DESIGNED	DRAWN	CHECKED	APPROVED	DATE
1:100 x 1:500	LS	LS	KOB	KOB	NOV 2021