
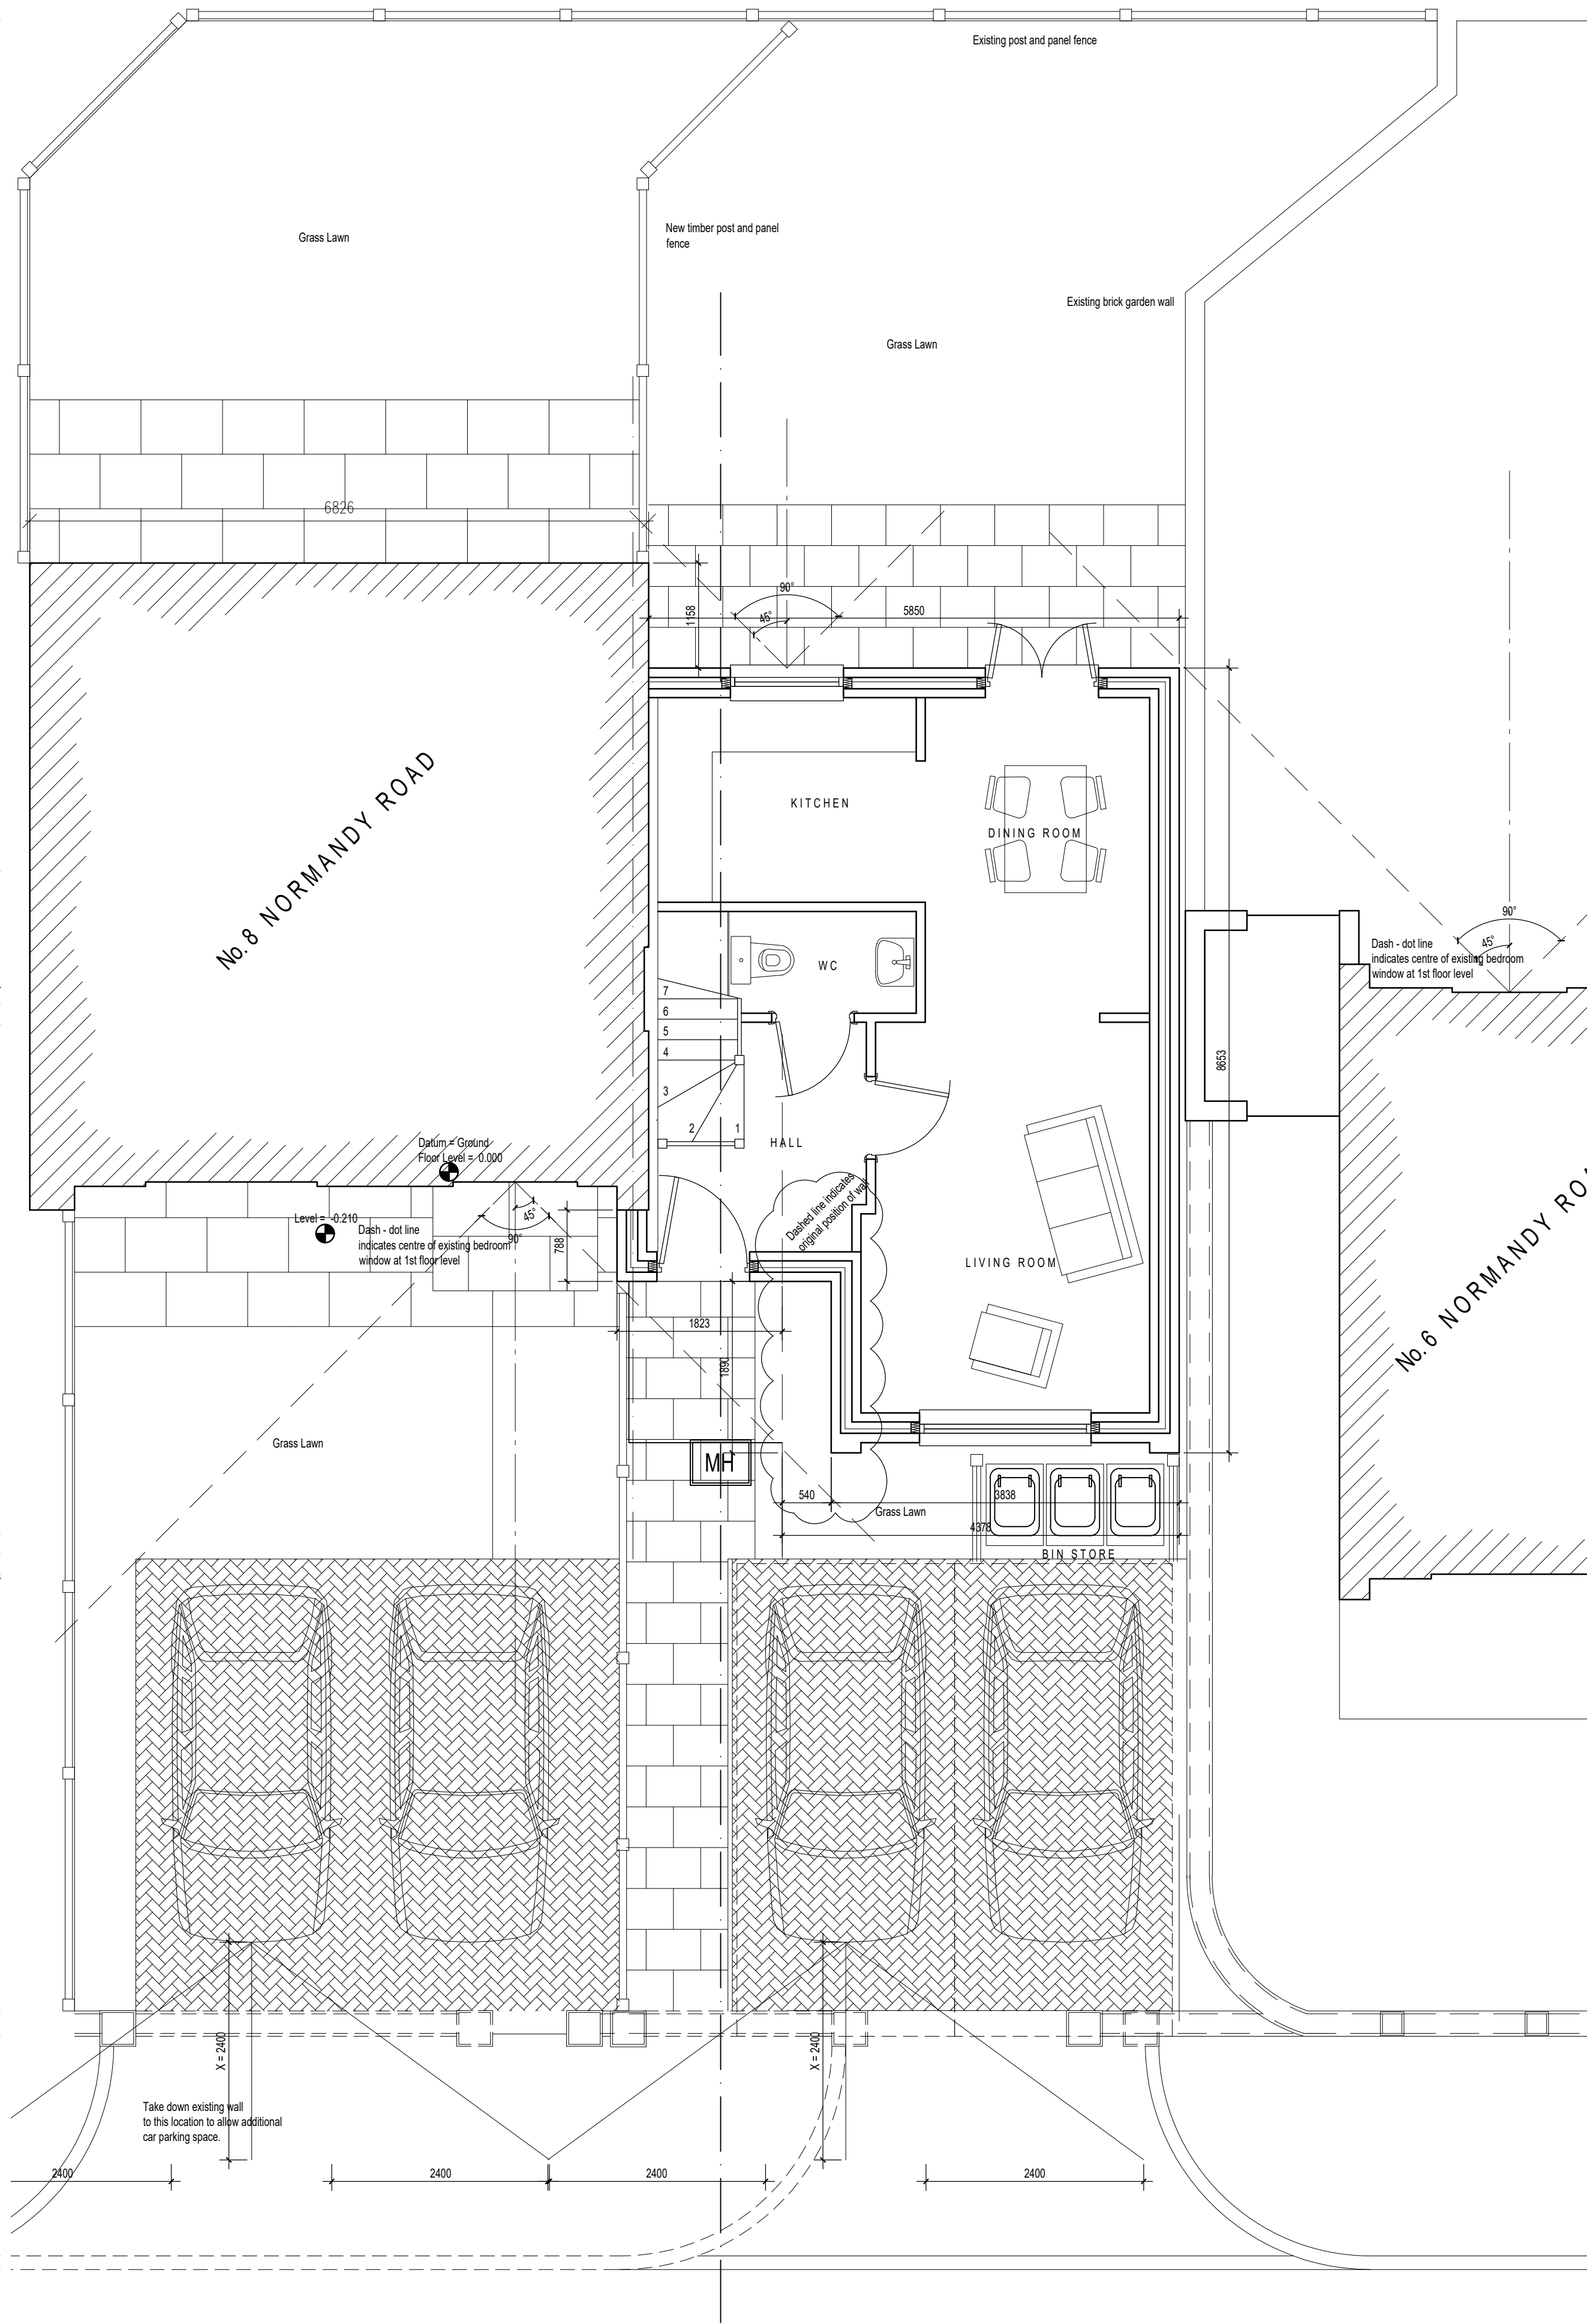


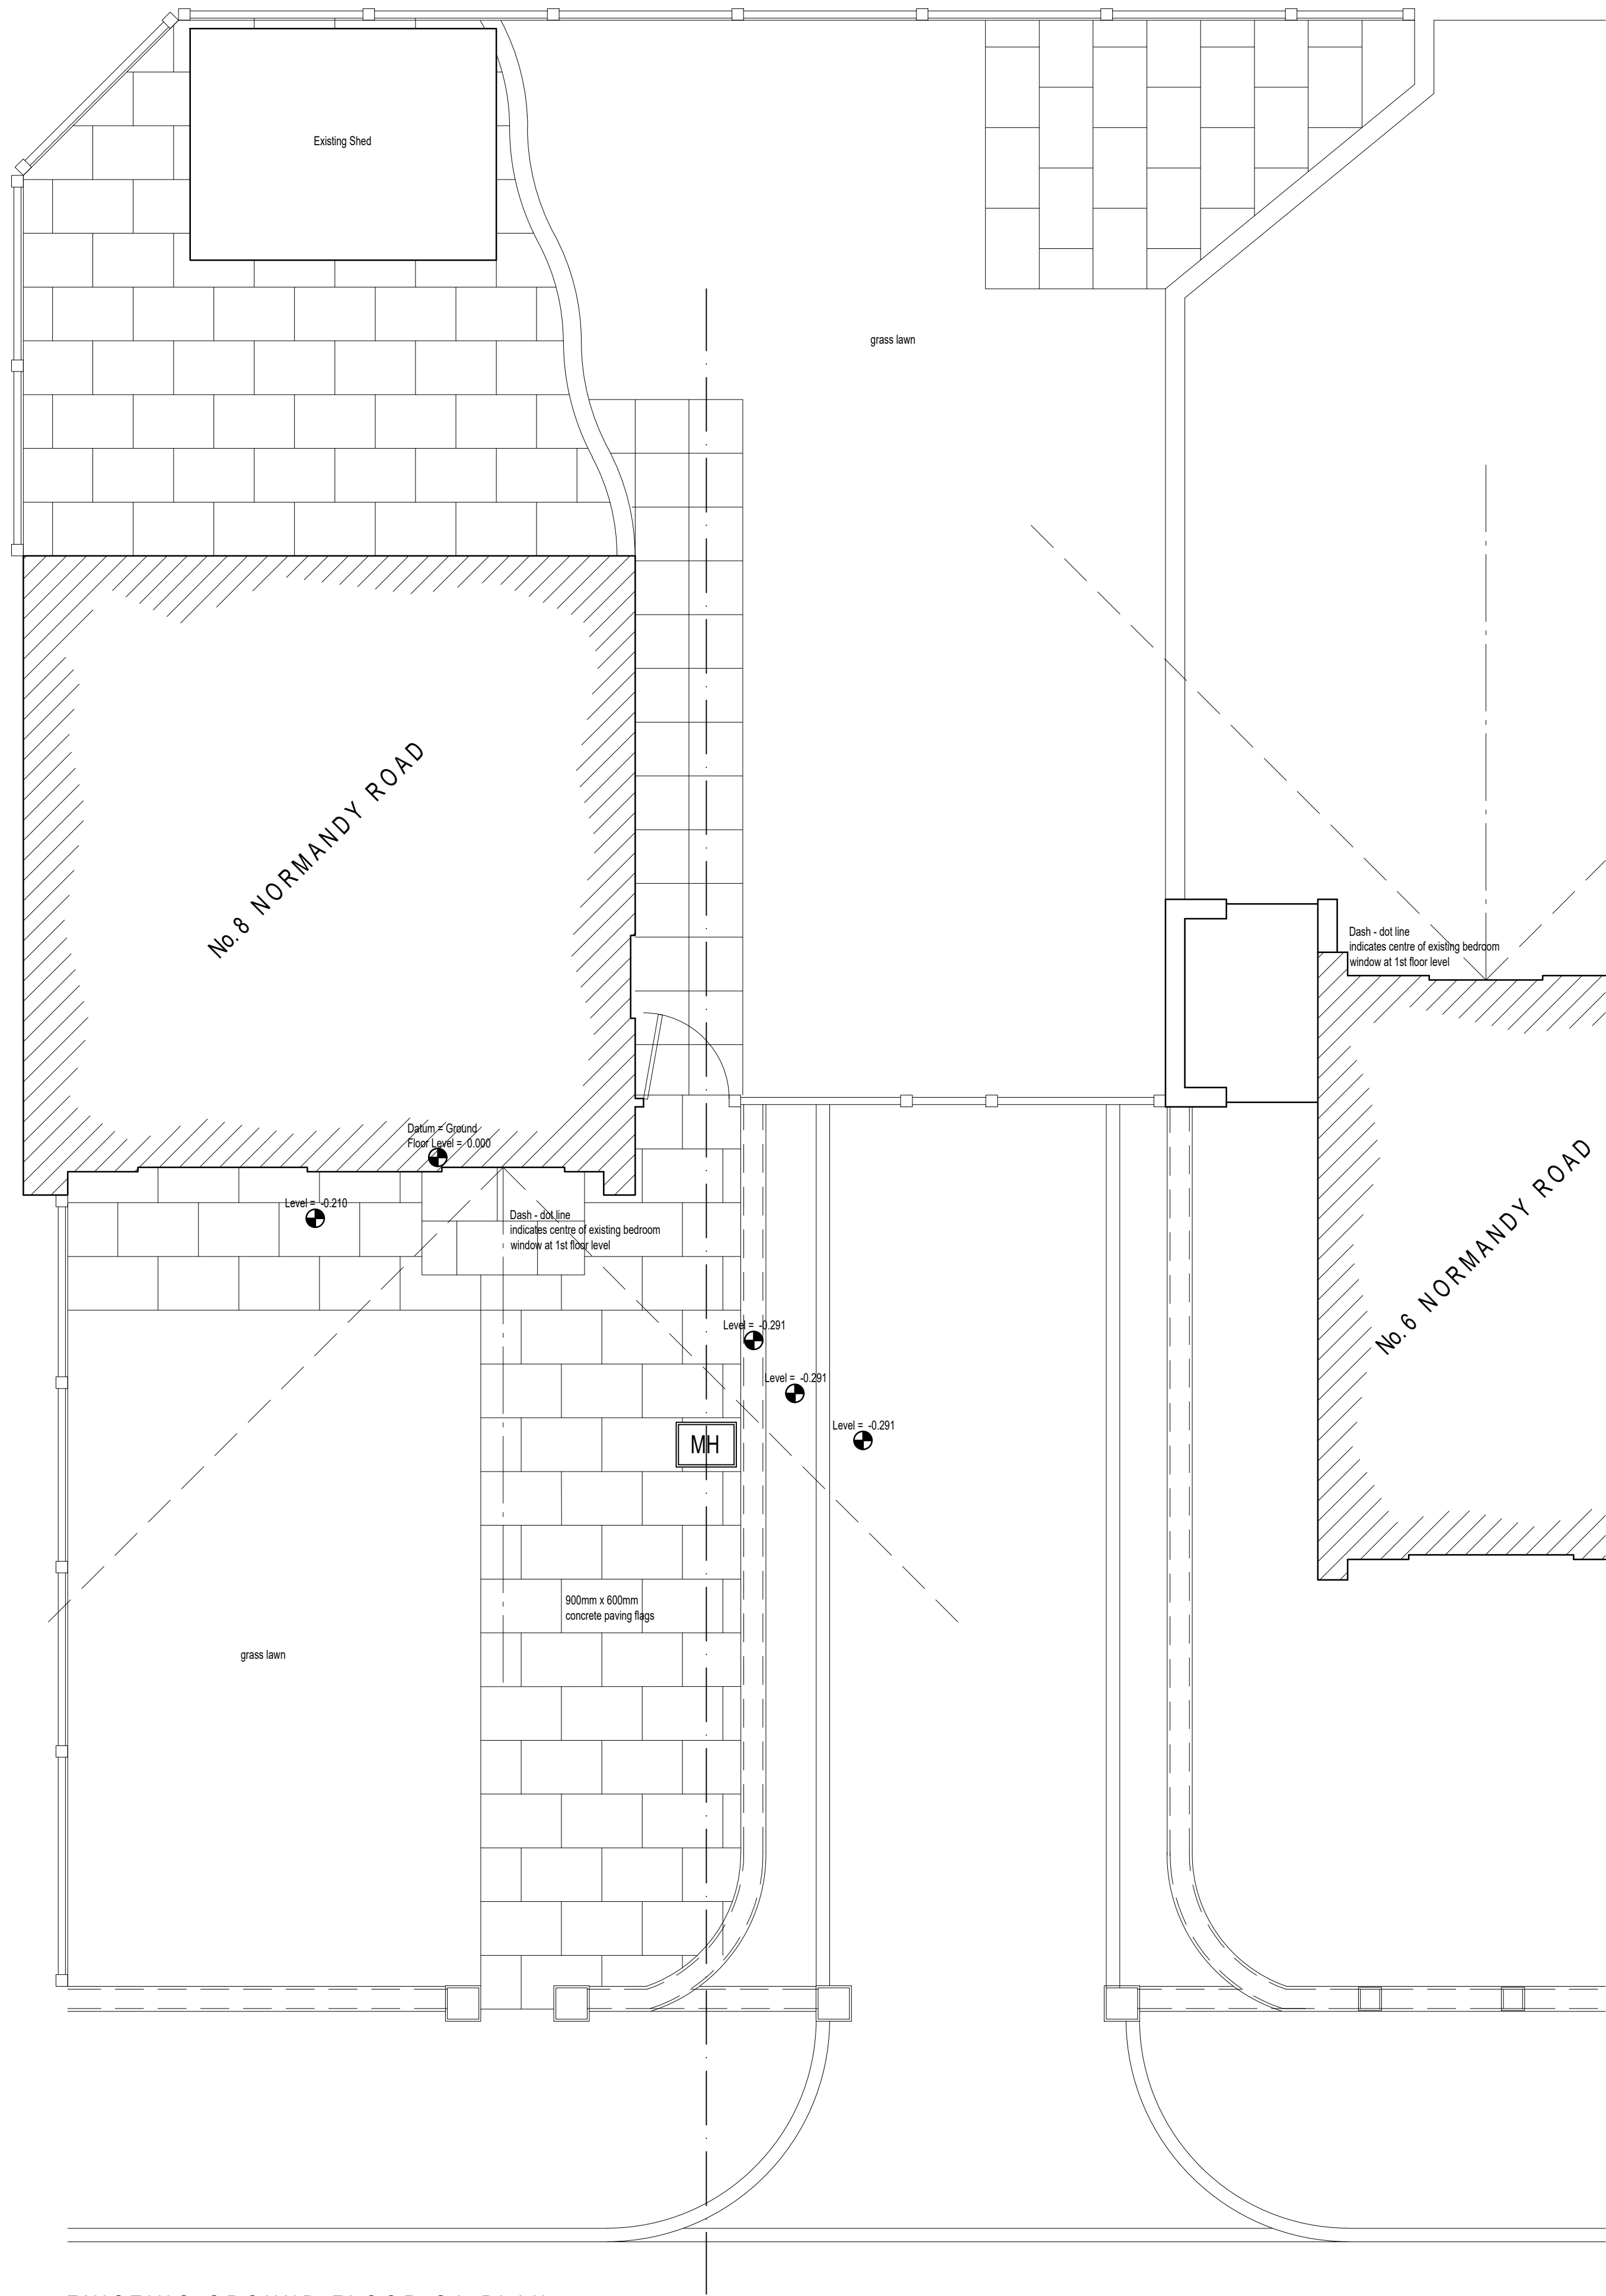

NOTE:This drawing is for the communication of design intent at **developed design stage only**

'This plan has been produced for Mr P. Barton and Ms R. Parkinson for their project at 8 Normandy Rd. Huyton, Liverpool L36 7UU and has been prepared for communicating developed design (stage 3) information and is not intended for use by any other person or for any other purpose.'

NOTE:Any Levels and figured dimensions are for the purposes of communicating design intent. Any figured dimensions and levels **must be verified by site measure**

Copyright **Tom Black Architects Ltd** 2022

Revisions			
Date	Rev	Description	Init.
02:11:22	P02	Drawing revised in response to comments made by planning officer Andrew Hunt via email on the 31:10:2022.	TPB
07:12:22	P03	Drawing revised to show additional parking space following comments from Highways.	TPB
03:01:23	P04	Additional off street parking space indicated to no. 8 Normandy Road following email correspondence with Andrew Hunt on the 22:12:22.	TPB

Notes

- Stage 0: Strategic Definition
- Stage 1: Preparation and Brief
- Stage 2: Concept Design
- Stage 3: Developed Design
- Stage 4: Technical Design
- Stage 5: Construction
- Stage 6: Hand Over & Close Out
- Stage 7: In Use Services

PROJECT STATUS:

DEVELOPED DESIGN

CLIENT:

Mr Philip Barton and Ms Rebecca Parkinson,
16 The Avenue, Huyton, Liverpool, L36 7SD

JOB TITLE:

8 Normandy Road, Huyton, Liverpool, L36 7UU

DRAWING TITLE:

Existing and Proposed Ground Floor GA Plan

DRAWN:	SCALE:	DATE:
TPB	1:50 @ A1	24:08:2022

DRAWING NUMBER:	REVISION:
22-023 (04)001	P04



TOM BLACK ARCHITECTS LTD
Studio 1,
12 Jordan Street
Liverpool, L1 0BP
T 07717297174
E tom@tomblackarchitects.co.uk
W www.tomblackarchitects.co.uk

EXISTING & PROPOSED GROUND FLOOR GA PLAN @ 1:50 AT A1