


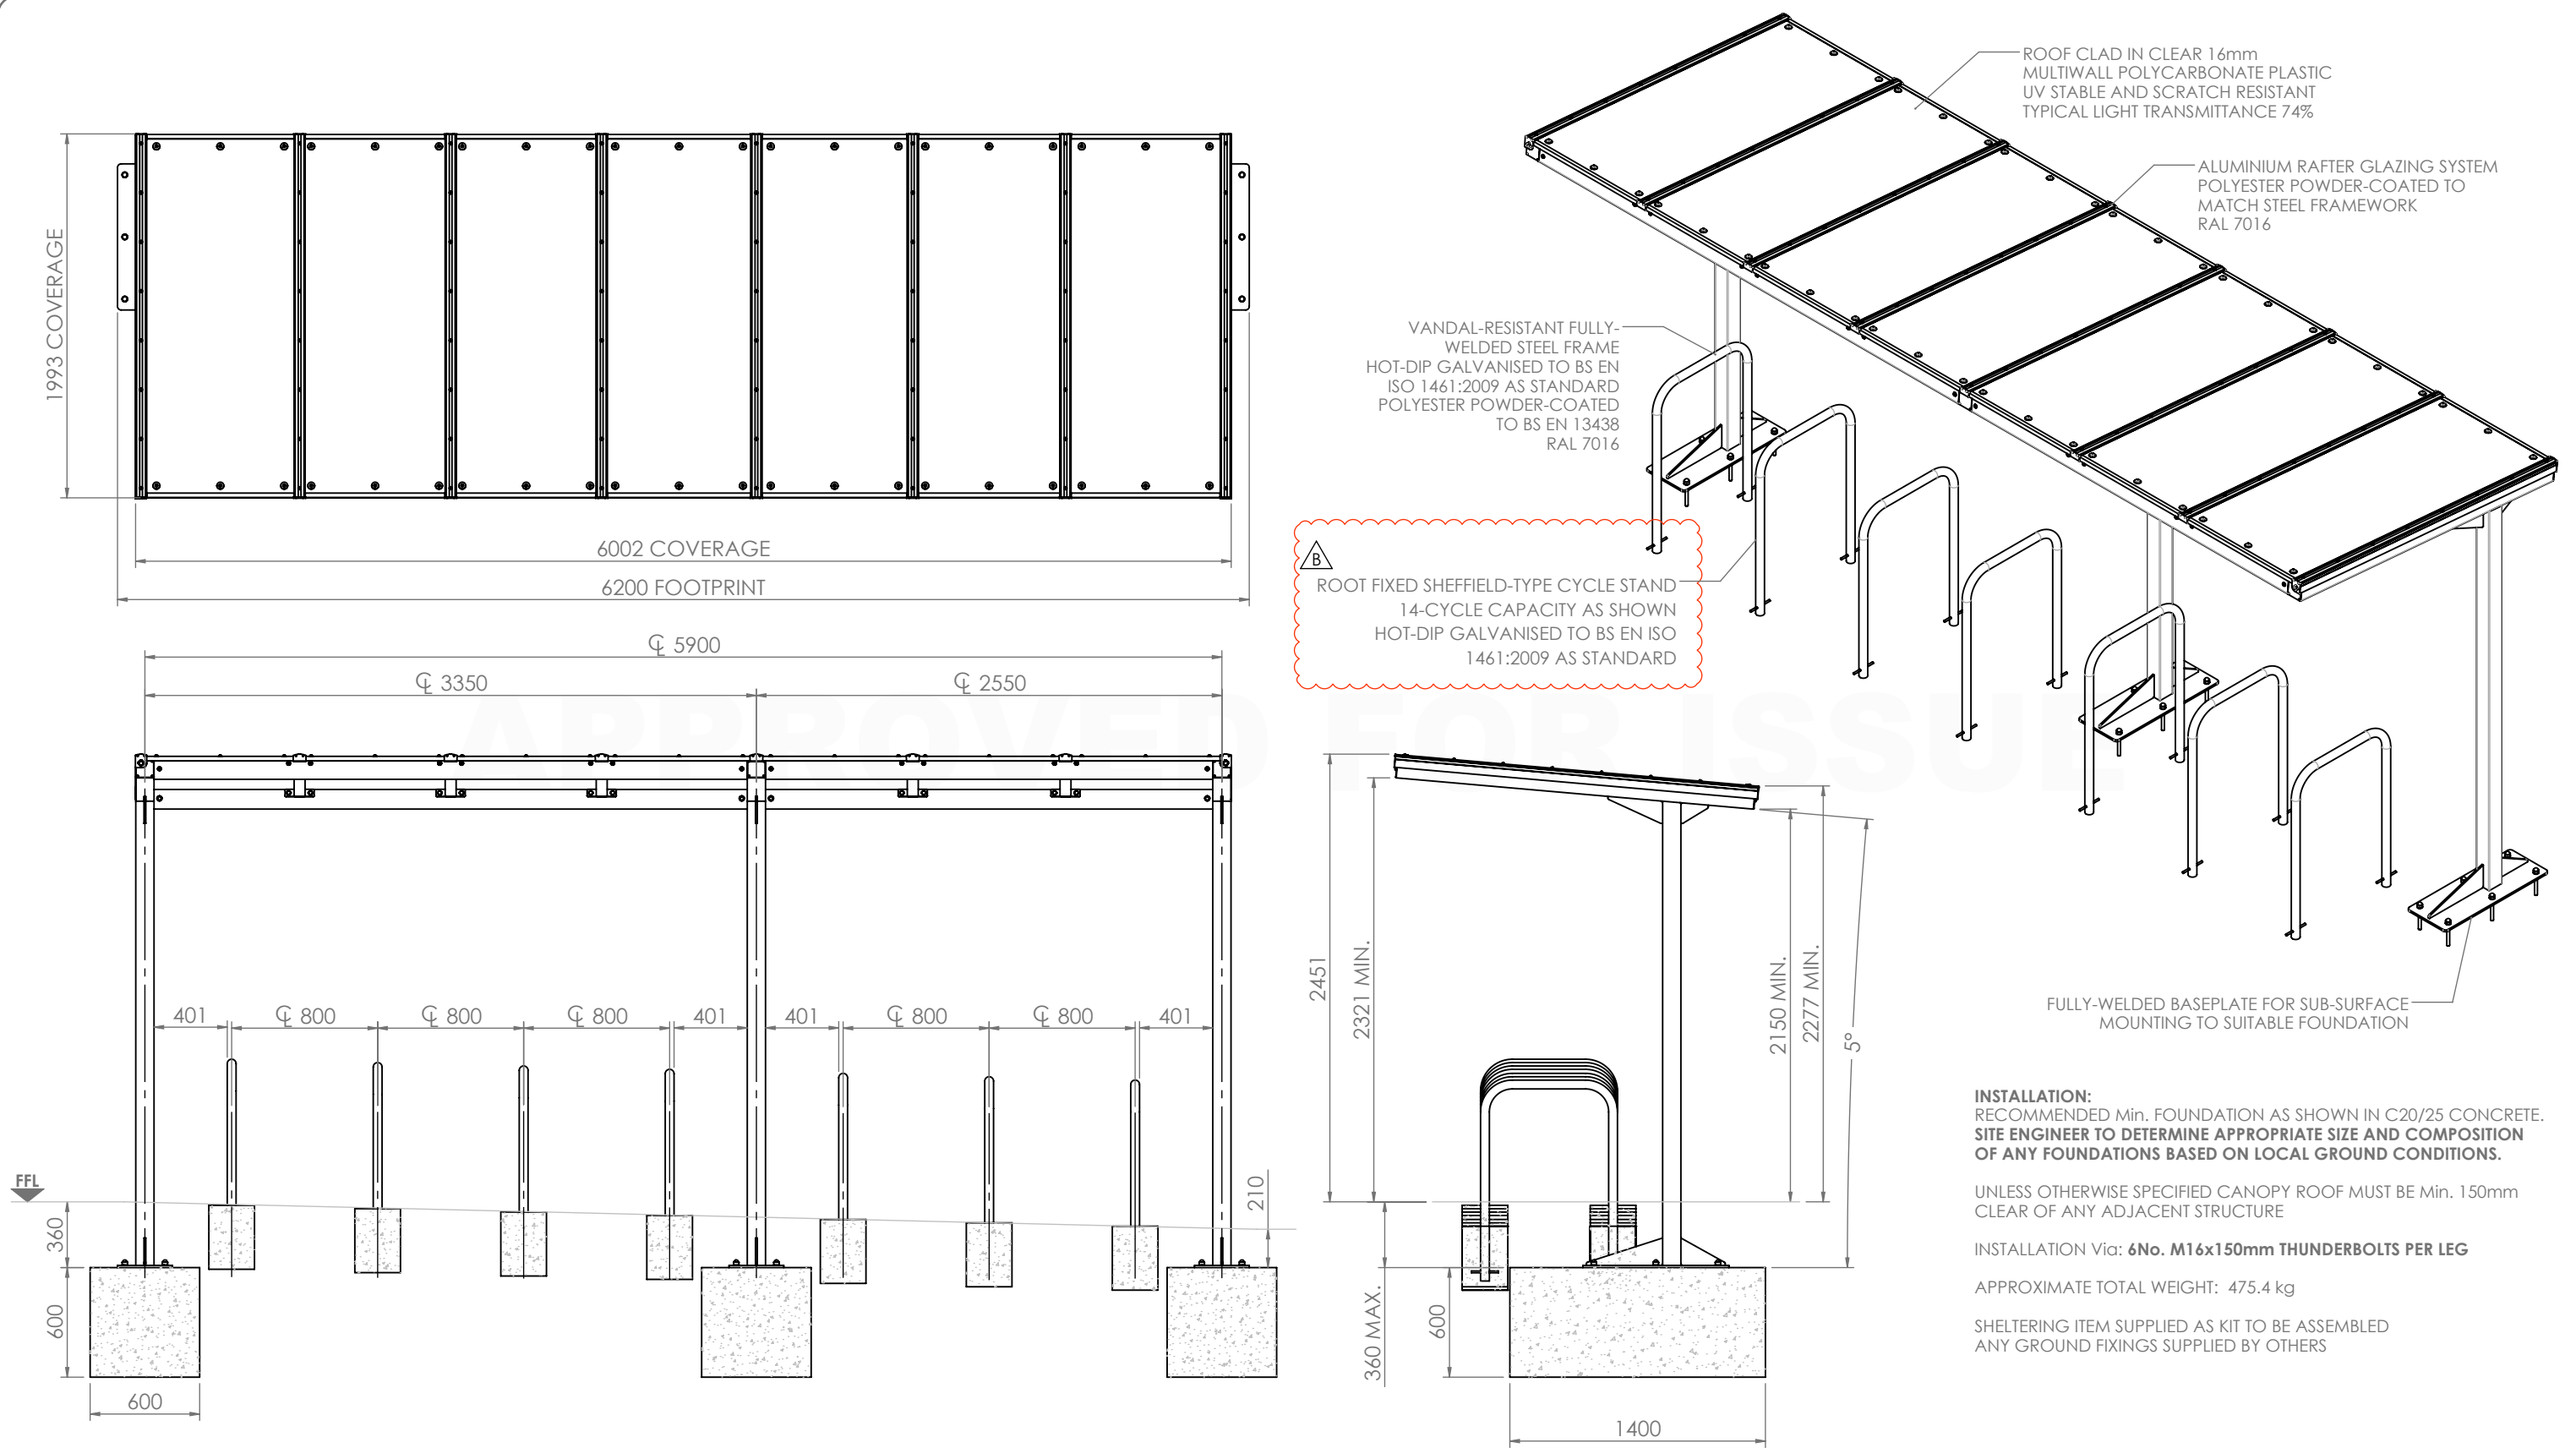

GENERAL ARRANGEMENT:
HERON CANOPY_10271



Adlington Business Park, London Road, Adlington, Cheshire, SK10 4NL
Tel: 01625 322 888 | enquiries@bsfg.co.uk

BSFG Doc. NUMBER: 10271-BSFG-XX-XX-DR-X-0001_B	Doc. TYPE GA	DRW: CG	DATE: 27/10/2025
BSFG Doc. TITLE: GENERAL ARRANGEMENT - HERON CANOPY_10271	SHEET: 1 OF 1	CHK: TS	DATE: 27/10/2025
PART NUMBER: HERON CANOPY_10271	SCALE: 1:35 @A3	APP: TS	DATE: 14/11/2025
PART CONFIGURATION: 5.9m	BSFG Doc. STATUS: APPROVED FOR ISSUE		
BSFG JOB NUMBER: 10271	BSFG Doc.REV: B		



DO NOT SCALE FROM DRAWING
DIMENSIONS IN mm UNLESS
STATED OTHERWISE

CLIENT APPROVAL							
SIGNATURE:					DATE:		
BSFG DOC. REVISIONS							
REV.	BY	DESCRIPTION			DATE	CHKD	APVD
A	TS	AMENDED SHELTER TO SIT SUB-SURFACE AND TO SHOW THE FALL OF THE FFL ALONG THE SHELTER			13/11/2025	CG	TS
B	TS	CYCLE STAND CAPACITY NOTE CORRECTED TO 14NO.			19/11/2025	PF	TS

PRODUCTS WILL BE SUPPLIED WITH A SMALL IDENTIFICATION LABEL. IF YOU WOULD LIKE THIS REMOVED PRIOR TO DELIVERY, PLEASE SPECIFY AT TIME OF ORDER.

PRODUCTS WILL BE SUPPLIED WITH A SMALL IDENTIFICATION LABEL. IF YOU WOULD LIKE THIS REMOVED PRIOR TO DELIVERY PLEASE SPECIFY AT TIME OF ORDER