


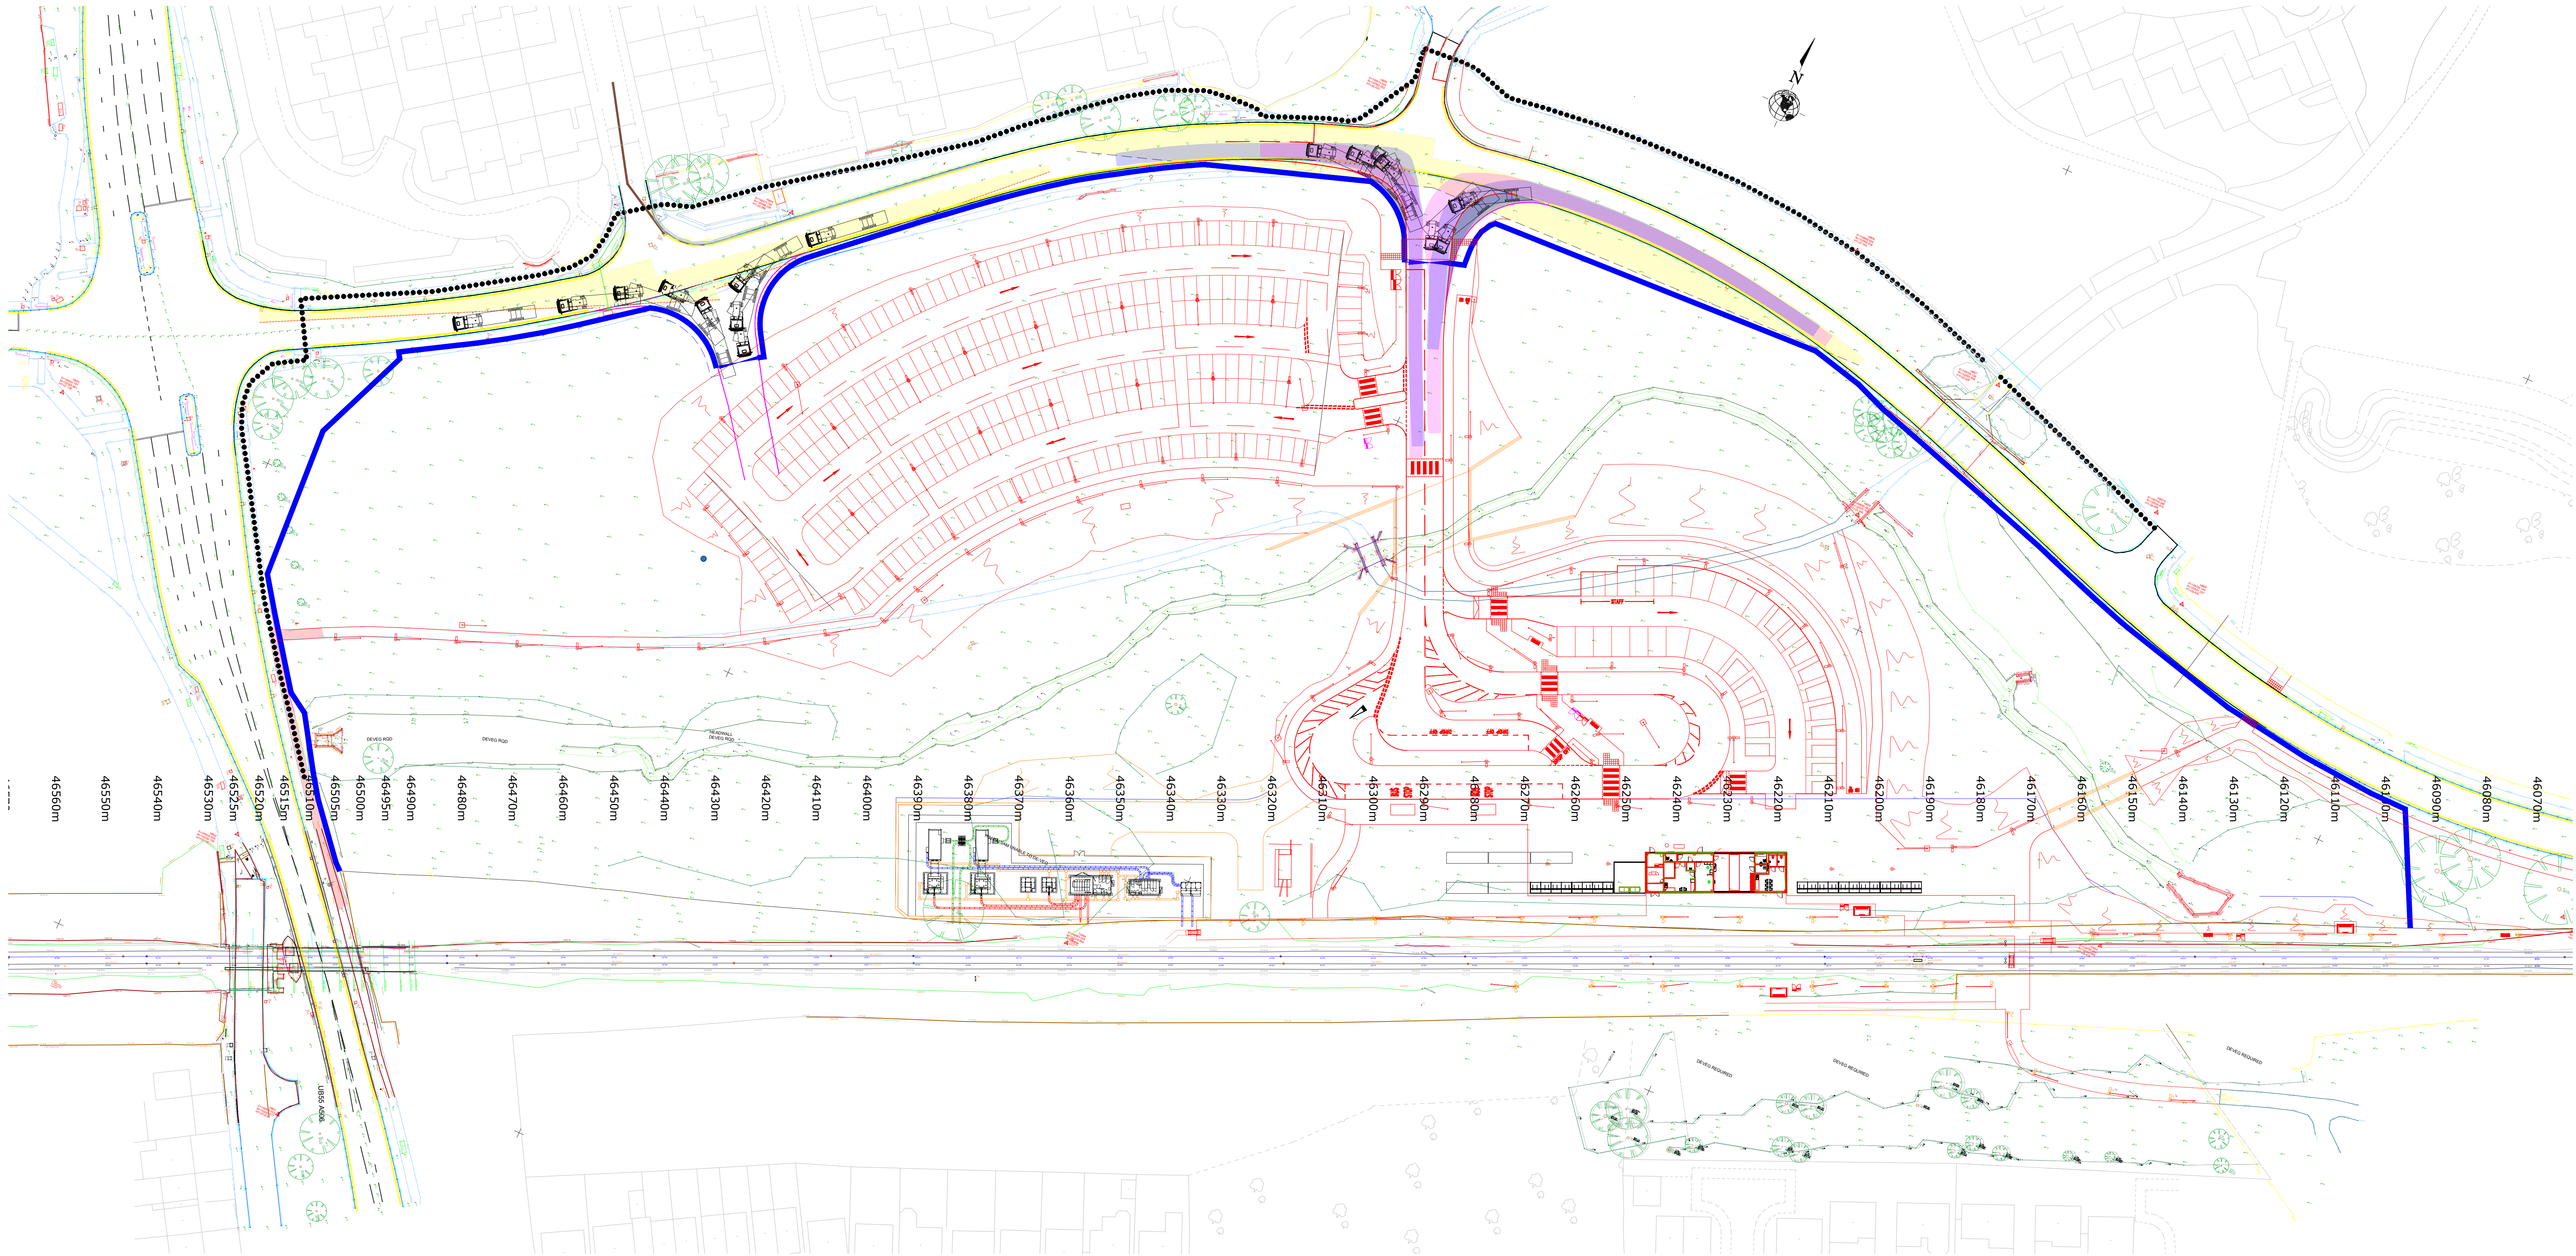

Notes:

1. Do not scale from this drawing

Key:

-  Proposed Site Boundary Fence (front face)
 Pedestrian Diversion Route

P01	First Issue								
Rev	Drawn By	Date	Designed By	Date	Checked By	Date			
Scale at A1 1:500 u.n.o.							Issuing Office DONCASTER F20002		
						Project Number			

ISSUED FOR PLANNING



Headbolt Lane

Proposed Site Temporary Hoarding & Access Junctions - Planning



BGCL Ref					P01	
F20002-BGC-TW-DR-007						
Contract	Originator	Discipline	Type	Number	Revision	
hwr Ref						