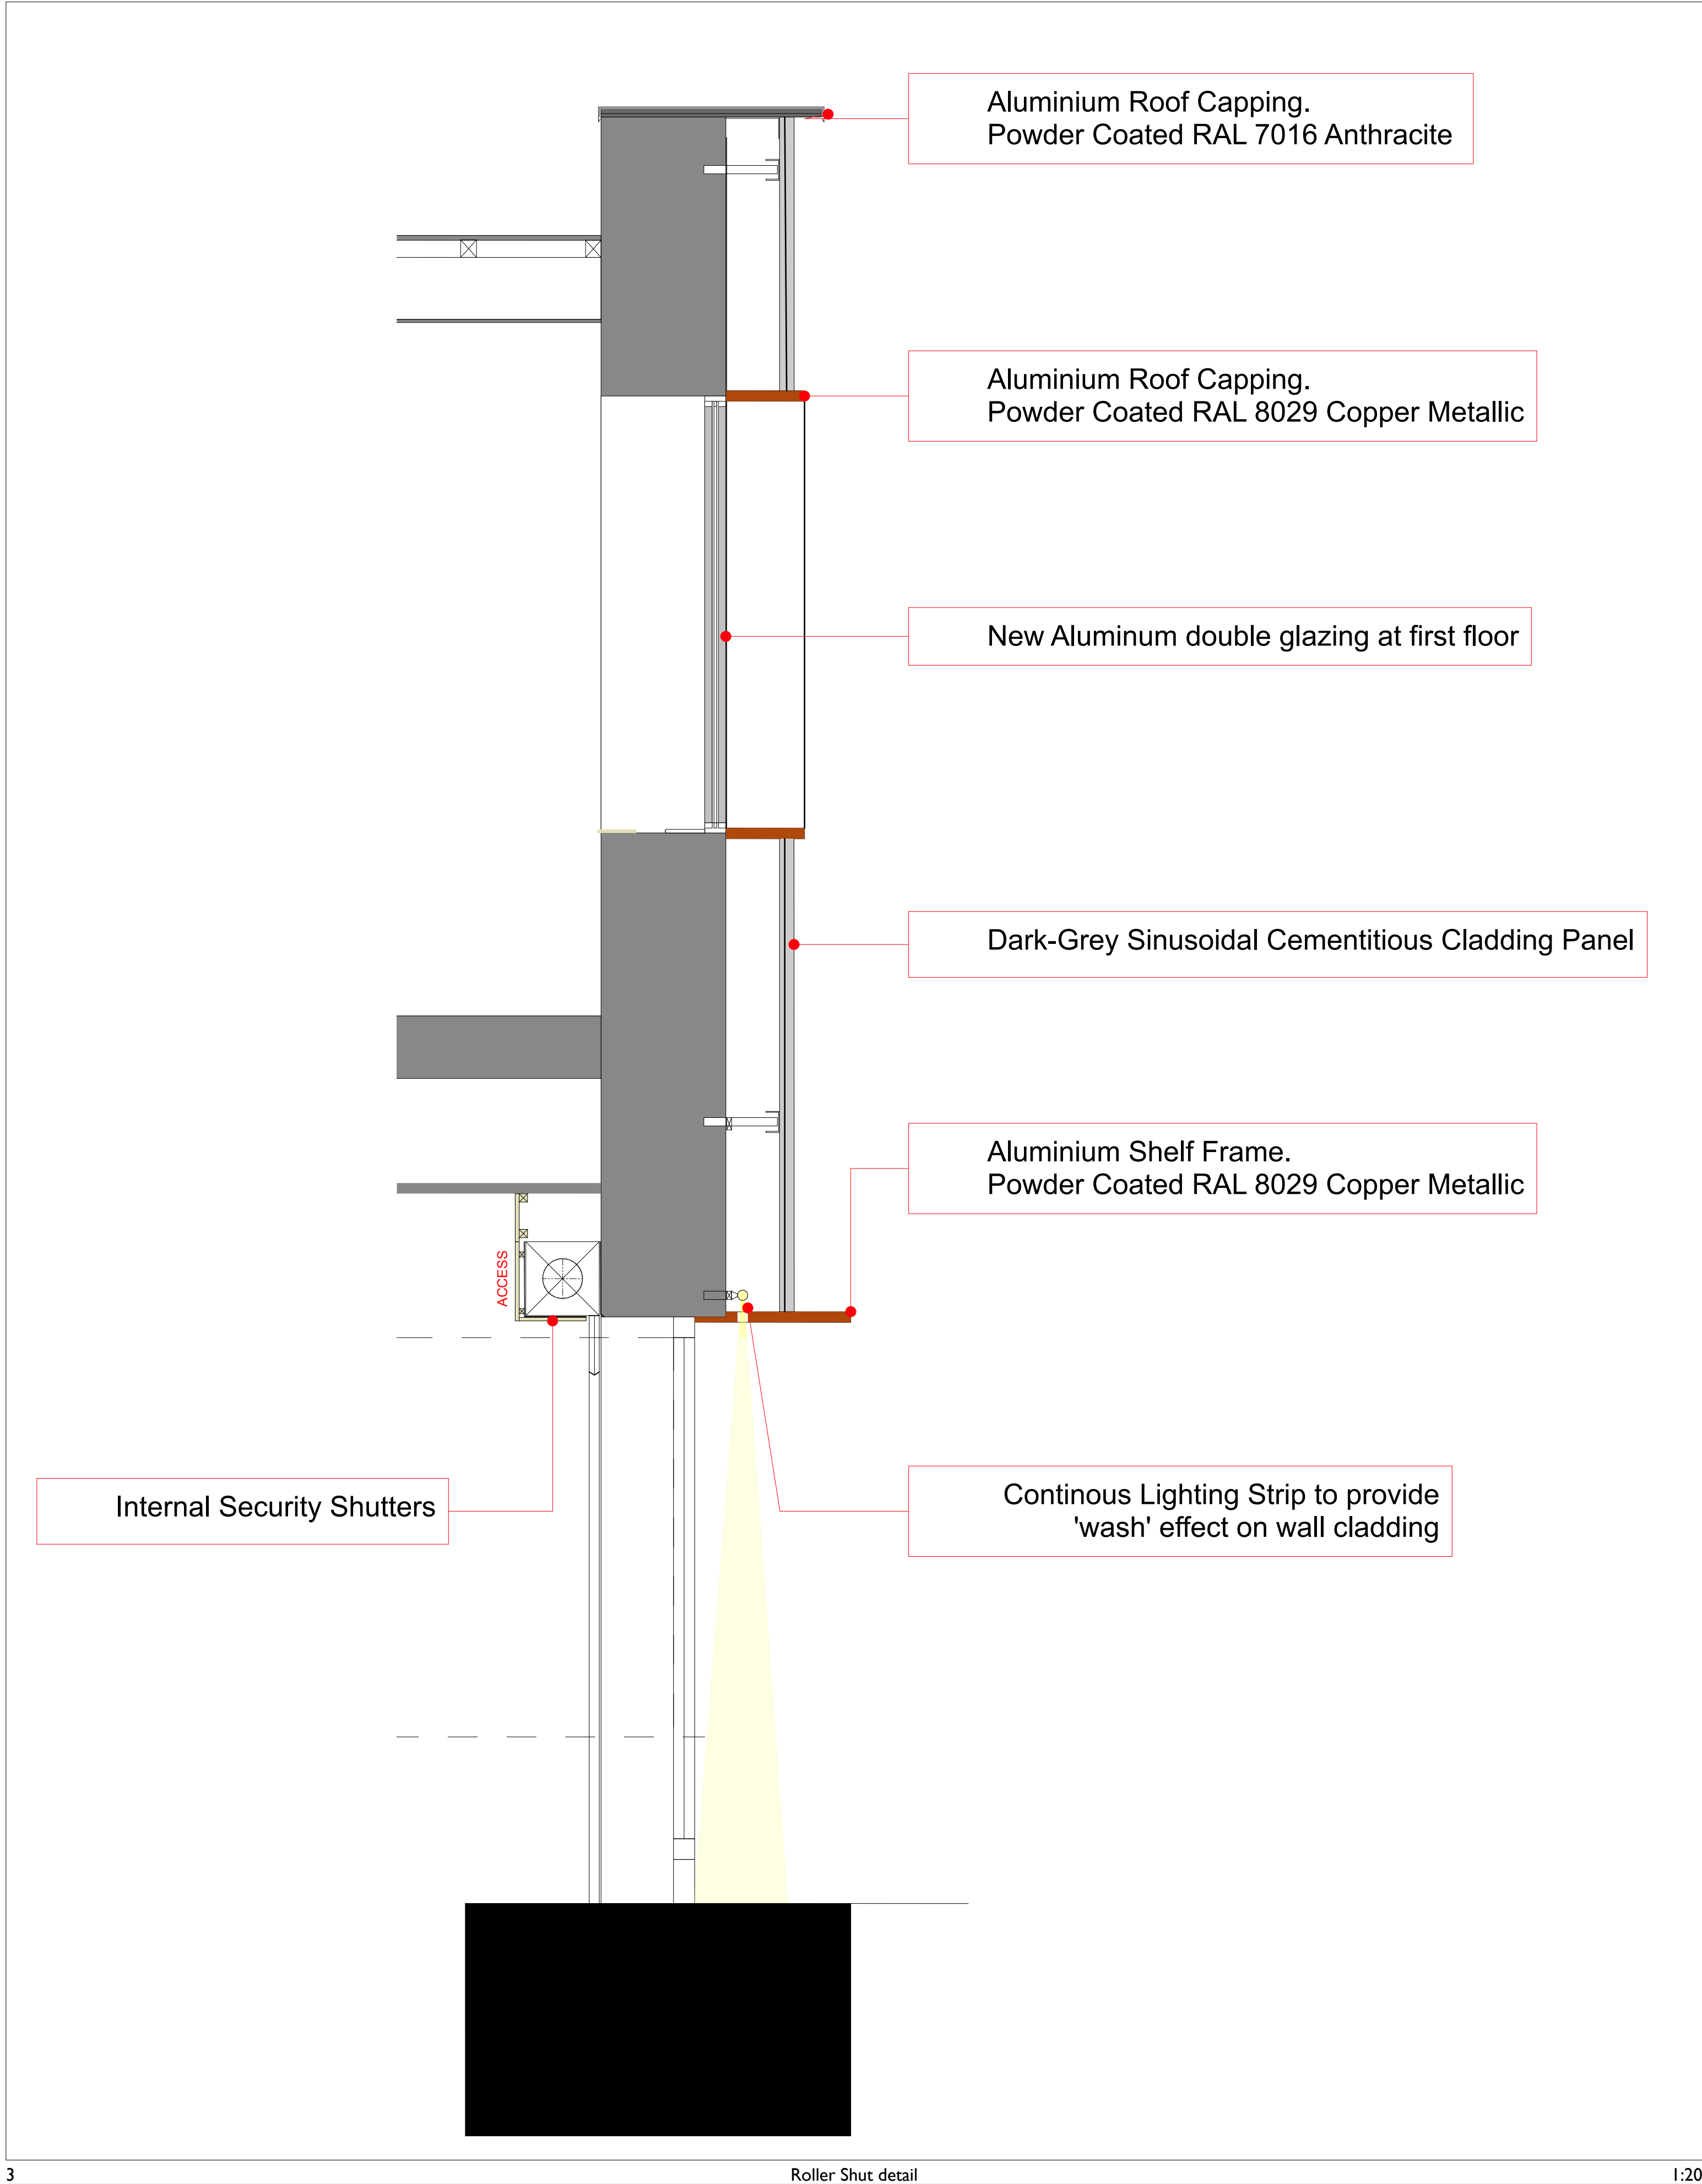


126 Cherryfield Rd

CONSTRUCTIVE  
THINKING

Contact Company  
Liverpool Science Park IC 1  
131 Mount Pleasant  
L3 5TF

www.constructivethinking.co.uk  
t: +44 (0) 151 705 3453  
e: bim@constructivethinking.co.uk

Client Knowsley Borough Council

Projec 126 Cherryfield Rd

### Proposed Elevation Detail

Status For Comment - S2 - Issued

Drawings Existing Rear Side Elevation, Scale Bar, Roller  
Shut detail

Paper Size

A1

Scales

File 3262\_126 Cherryfield 03

Drawing Number Revision

|      |     |    |    |    |   |      |  |
|------|-----|----|----|----|---|------|--|
| 3262 | CTS | 00 | ZZ | DR | A | 4413 |  |
|------|-----|----|----|----|---|------|--|