


DRY RIDGE.

DRY VERGE.

INDICATIVE PV ZONE. INSTALLED WITH AN EXPORT CAPABLE METER. LOCATION, QUANTITY AND ORIENTATION WILL VARY ON A SITE/PLOT BASIS.

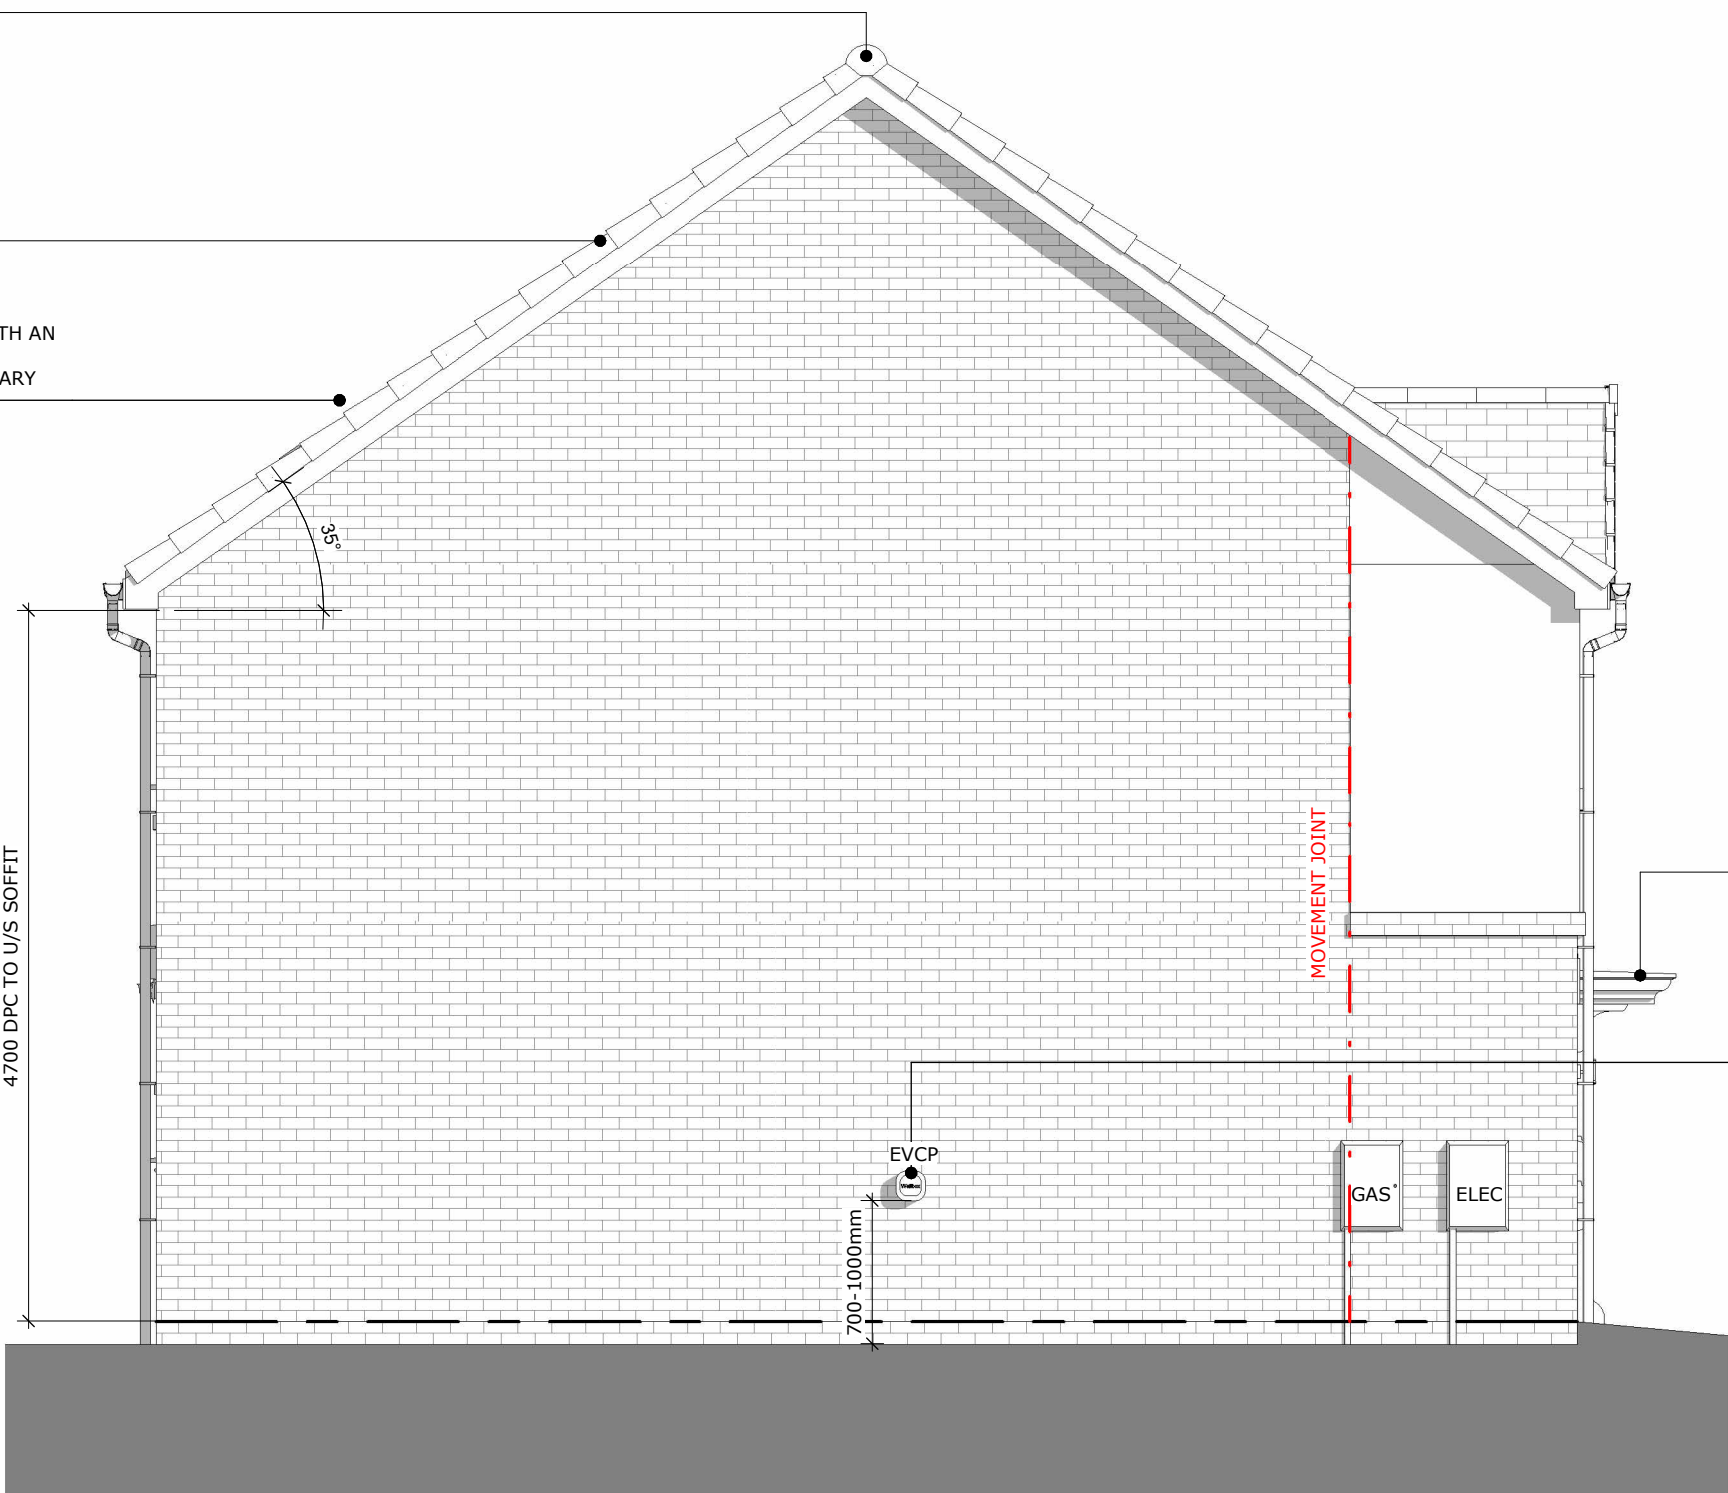

G.R.P. CANOPY TO MANUFACTURER'S DETAILS.

OPTIONAL ELECTRIC VEHICLE CHARGING POINT (EVCP)-POSITION SHOWN IS INDICATIVE. MID TERRACE POSITION TO BE DETERMINED BY REGIONAL BU. DISCUSS WITH SALES NEGOTIATOR FOR OPTIONAL CUSTOMER UPGRADE.

LEFT HAND SIDE ELEVATION

							site
Lickers Lane - Halsnead							
scale							plot numbers
1 : 50	Focal Point Character						
housetype							description
MYL	L.H. Side Elevation - Focal Point Character						
suitability							revision
For Construction							03
project	originator	volume	level	type	role	Class	number
NWest	- LIN	- TMYL011A	- XX	- D2	- A	- AS	- FP402

Linden
HOMES

MyIne