



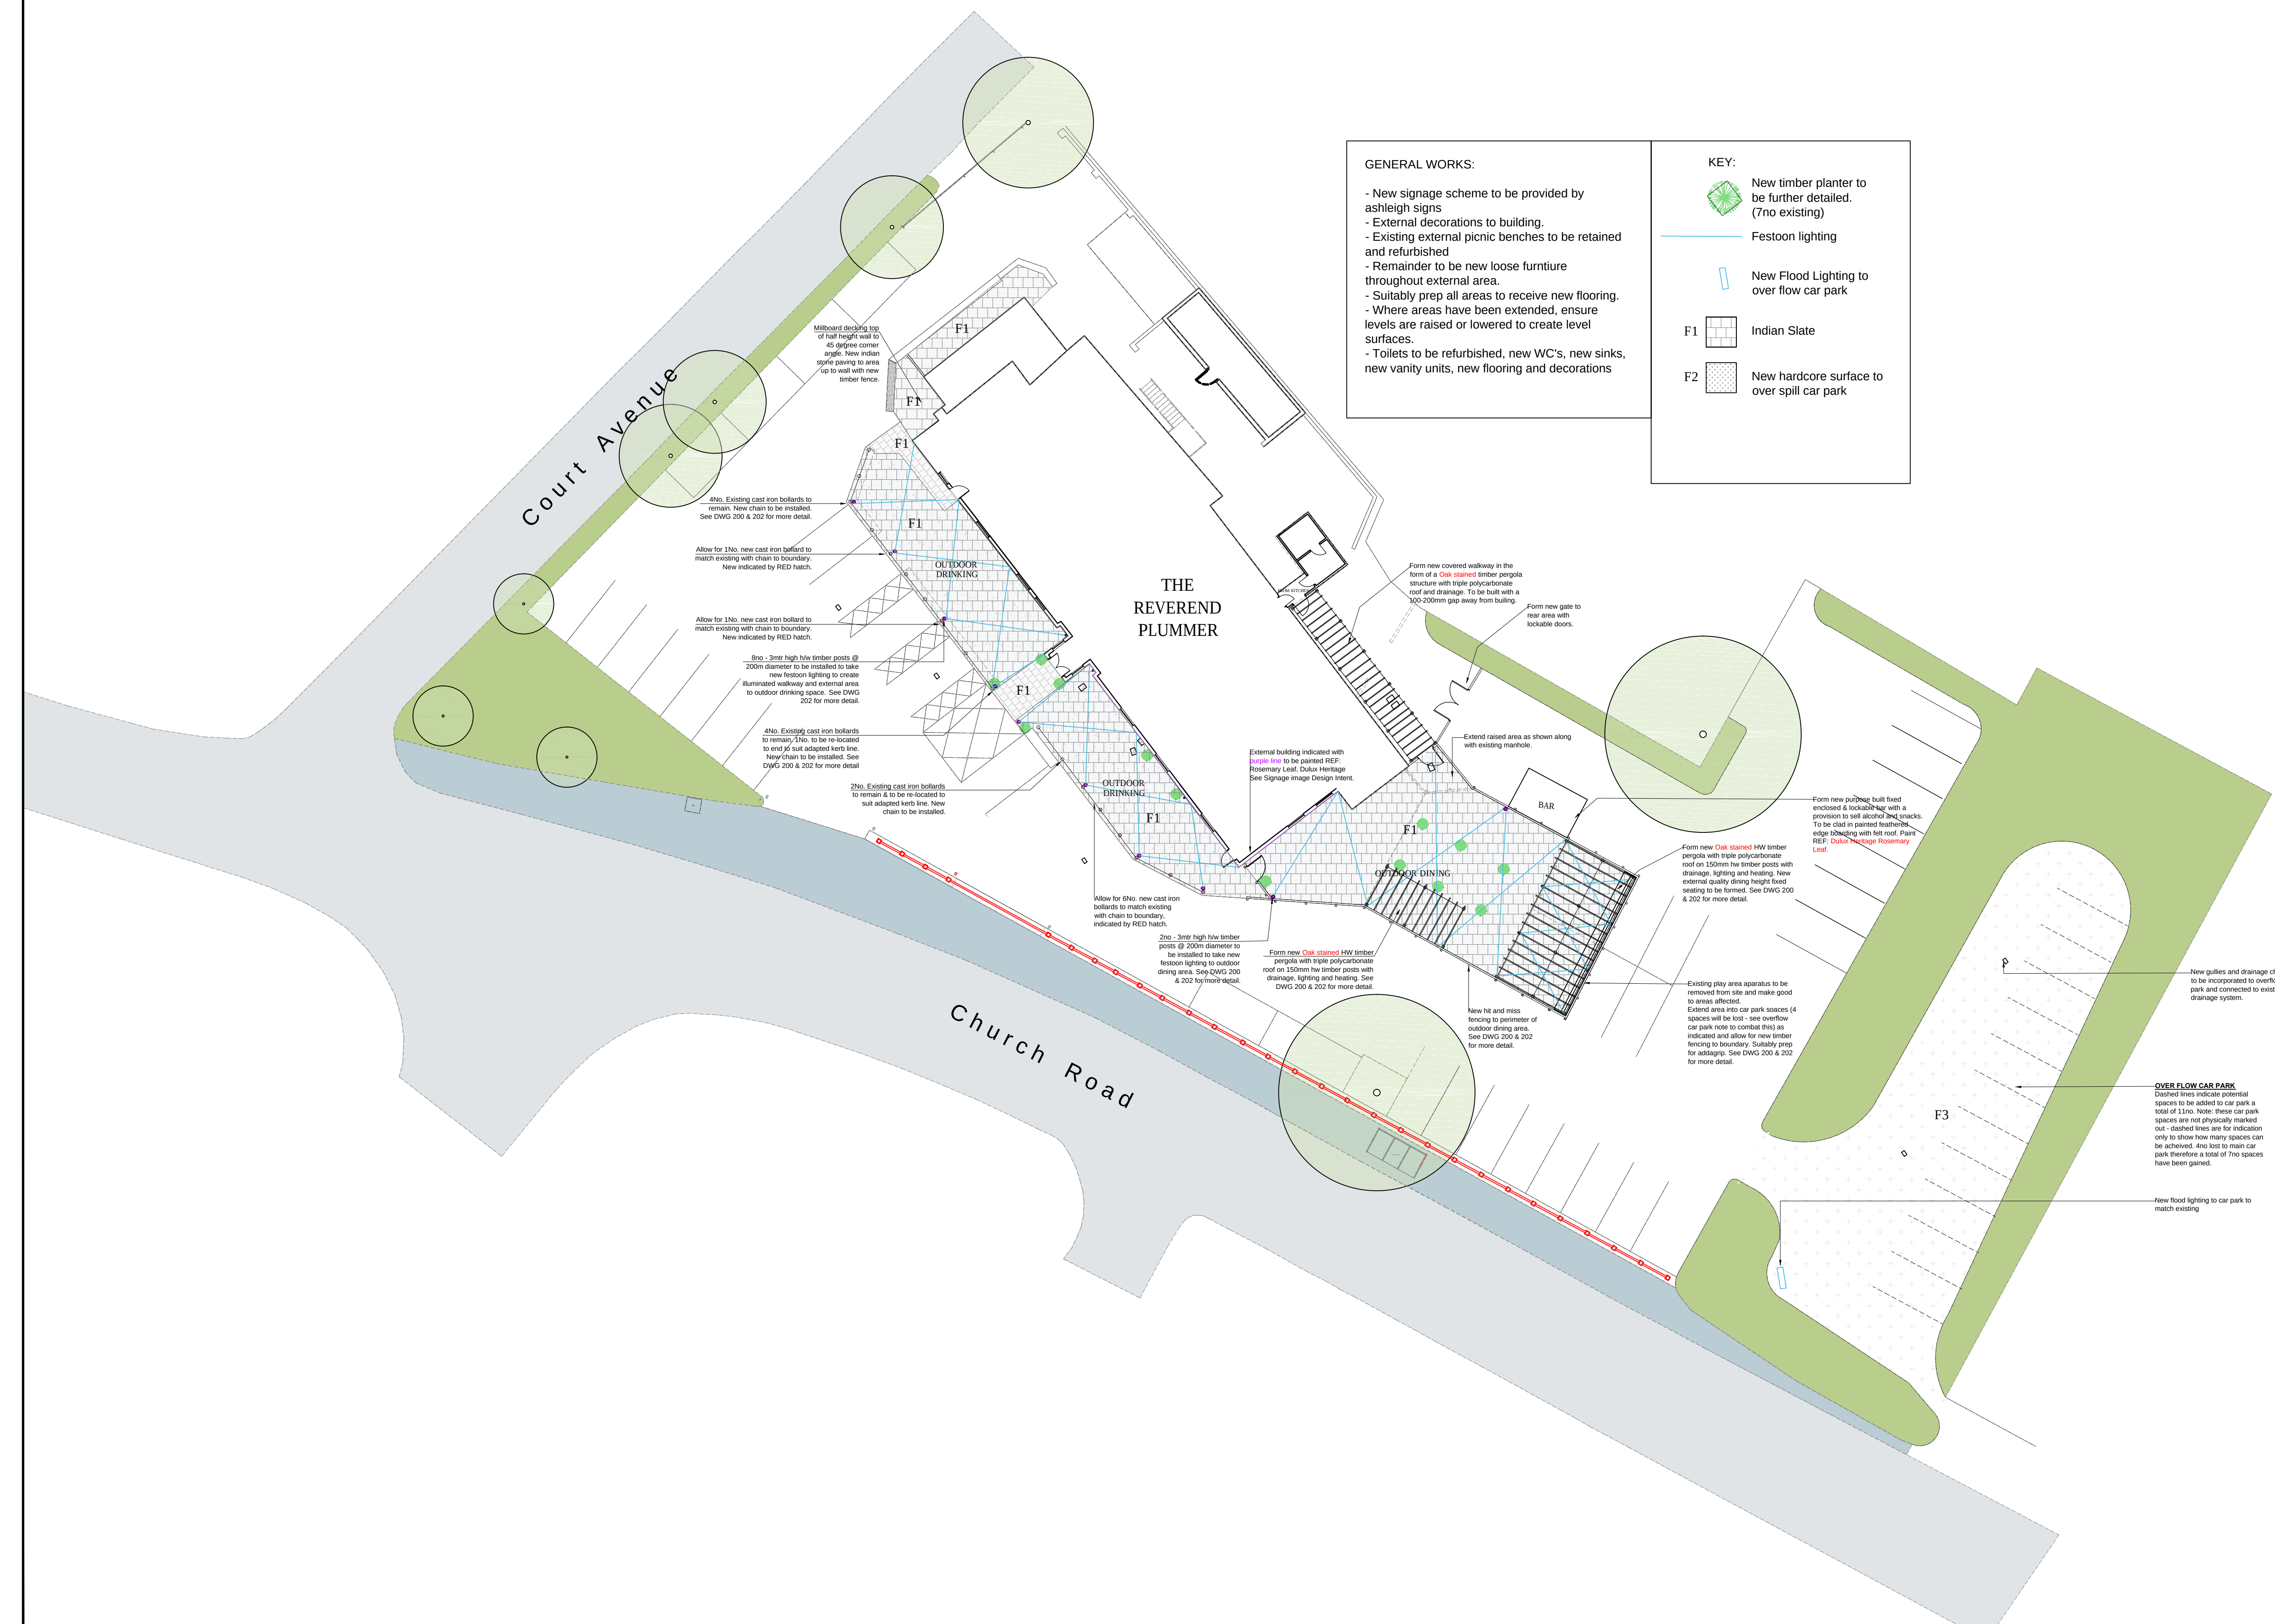

K	BAR COLOUR CHANGED TO ROSEMARY LEAF. PERGOLA, SEATING & POSTS SPECIFIED AS OAK STAINED FINISH.	15.11.21
J	FURNITURE OMITTED FOR CLARITY.	08.10.21
I	NEW PROPOSED RESIN FLOORING TO BE AMENDED TO NEW INDIAN STONE PAVING.	28.09.21
H	NOTES ADDED FOR CLARITY WITH REGARDS TO BOLLARDS.	15.09.21
G	READDDED FENCE AROUND EXTERNAL SEATING AREA	12.08.21
F	REMOVED BOUNDARY FENCING NOTES TO APPLY TO A SEPERATE APPLICATION. ADDED PAINT REF.	12.08.21
E	AMENDED TO SUIT NEW AGREEMENTS FOR PLANNING	24.05.21
D	OMITTED FENCING	03.03.21
C	ALTERED POSITION OF SHIPPING CONTAINER	21.11.20
B	REVISED TO SUIT DC COMMENTS - EXTENDED RHS AREA - RETAINED EXISTING LHS - REMOVE SIDE DOOR AND LOBBY - REMOVED ASTRO TURF - AMENDED ADDAGRIP AND STONE FLOOR LAYOUT	06.11.20
A	REVISED AS PER DESIGN REVIEW MEETING - HIGHLIGHTED IN RED	12.11.20

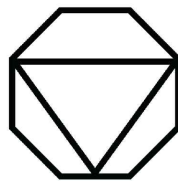

DV8 DESIGNS
ARCHITECTURE+INTERIORS

PROPOSED

NOTE: DO NOT SCALE FROM THIS DRAWING. ALL DIMENSIONS TO BE CHECKED ON SITE. TO BE READ IN CONJUNCTION WITH ALL RELEVANT CONSULTANTS DOCUMENTATION



Client:

GREENE KING

Project No. 1972	Project: EAGLE AND CHILD HALEWOOD, LIVERPOOL		
Drawing No. 101	Drawing Title: PROPOSED PLANS		
Revision: K	Scale: 1:200 @ A1	Date: OCT 20	Drawn by: LM