



Notes:

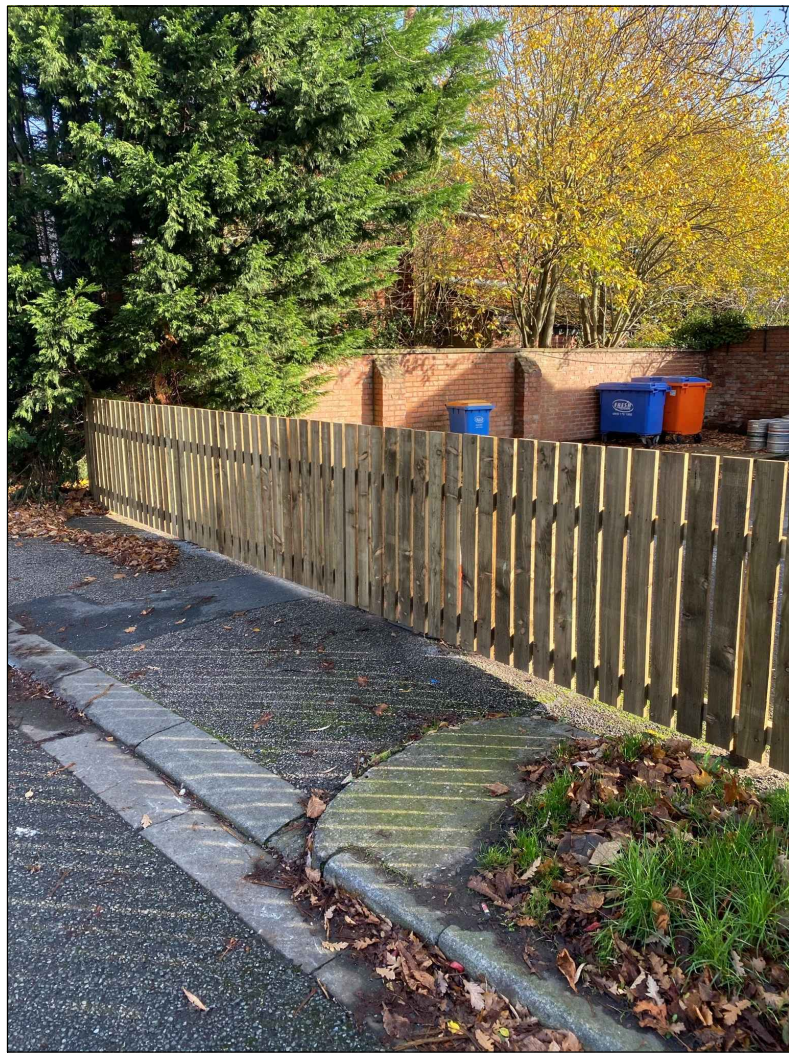

DESIGN INTENT
EXTERNAL GARDEN FENCE
DETAIL 02
IMG 01

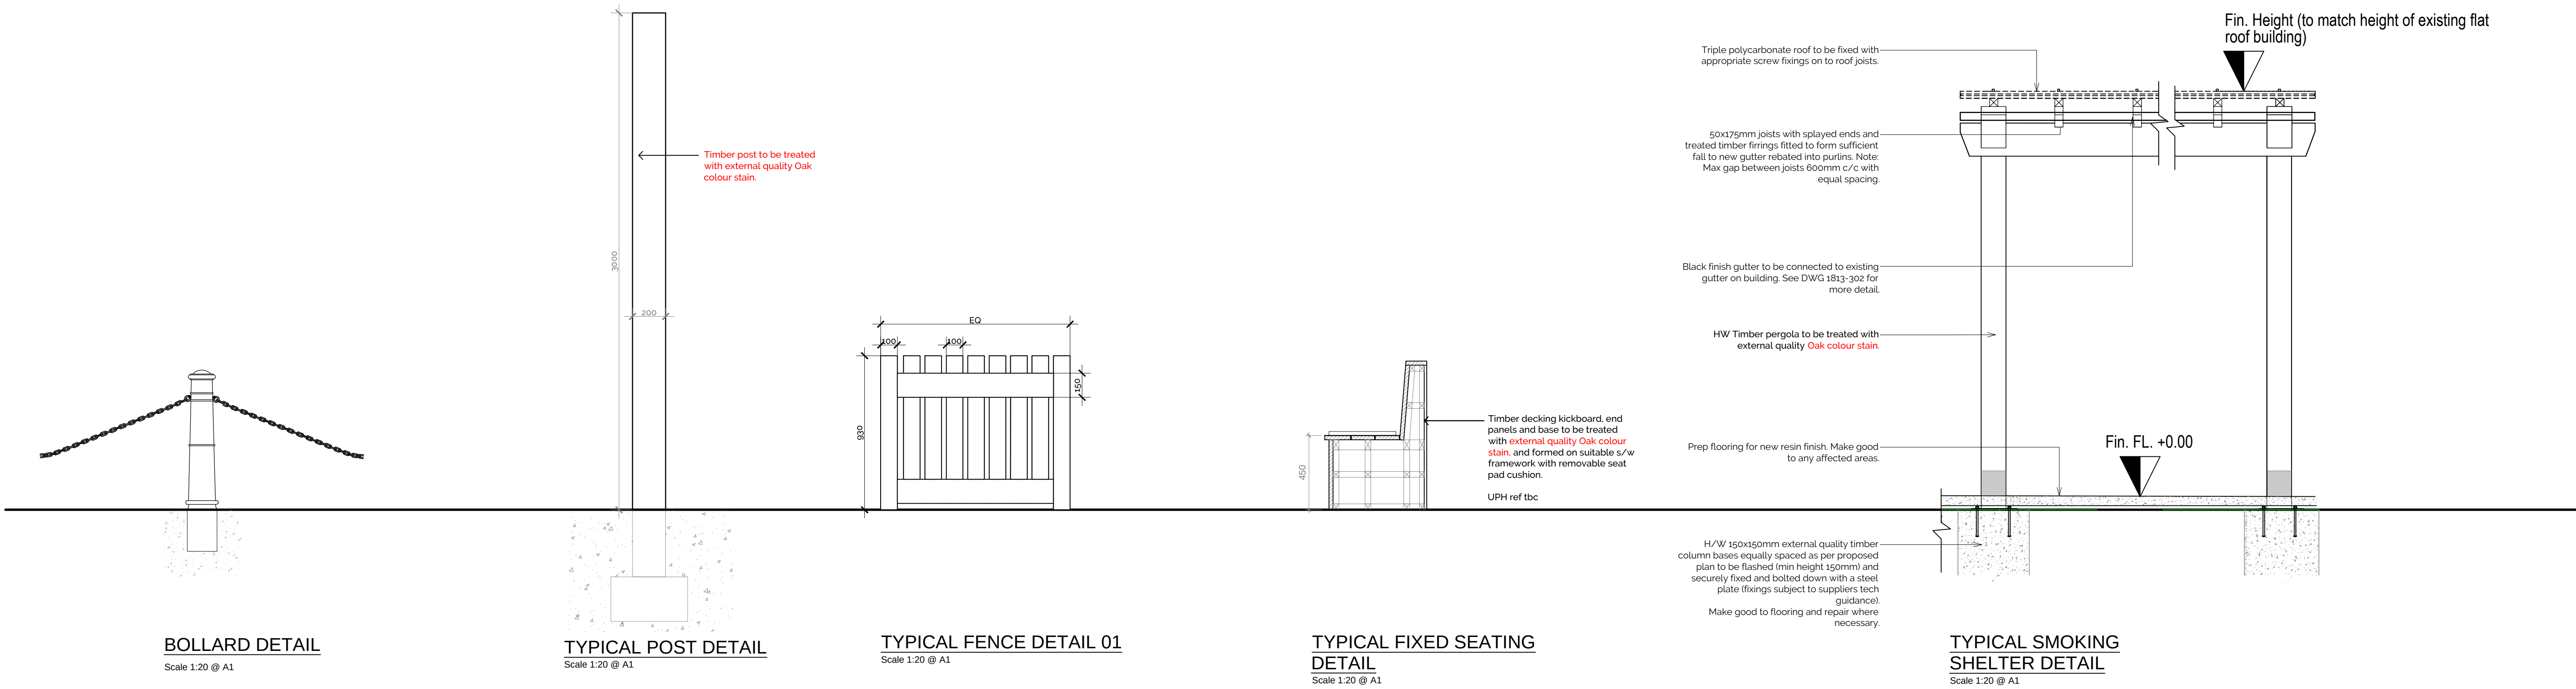


DESIGN INTENT
EXTERNAL FENCE DETAIL 02
IMG 02



DESIGN INTENT
FEATHER EDGE CLADDING
IMG 04

C	PERGOLA, SEATING & POSTS SPECIFIED AS OAK STAINED FINISH.	15.11.21
B	ADDED OUTDOOR SEATING BOUNDARY DETAIL.	12.08.21
A	REMOVED BOUNDARY FENCING. NOTES TO APPLY TO A SEPERATE APPLICATION. ADDED PAINT REF.	12.08.21

Revision	Description	Date
----------	-------------	------

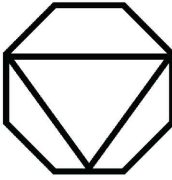

DV8 DESIGNS
ARCHITECTURE•INTERIORS

PROPOSED

NOTE DO NOT SCALE FROM THIS DRAWING ALL DIMENSIONS TO BE CHECKED ON SITE TO BE READ IN CONJUNCTION WITH ALL RELEVANT CONSULTANTS DOCUMENTATION

SCALE 0 0.2 0.4 0.6 0.8 1.0 1.2 1.4 1.6 1.8 2.0
1:20

Client: GREENE KING			
Project No. 1972	Project: EAGLE AND CHILD HALEWOOD, LIVERPOOL		
Drawing No. 202	Drawing Title: EXTERNAL DETAILS		
Revision: C	Scale: VARIES @ A1	Date: MAY 21	Drawn by: JH