


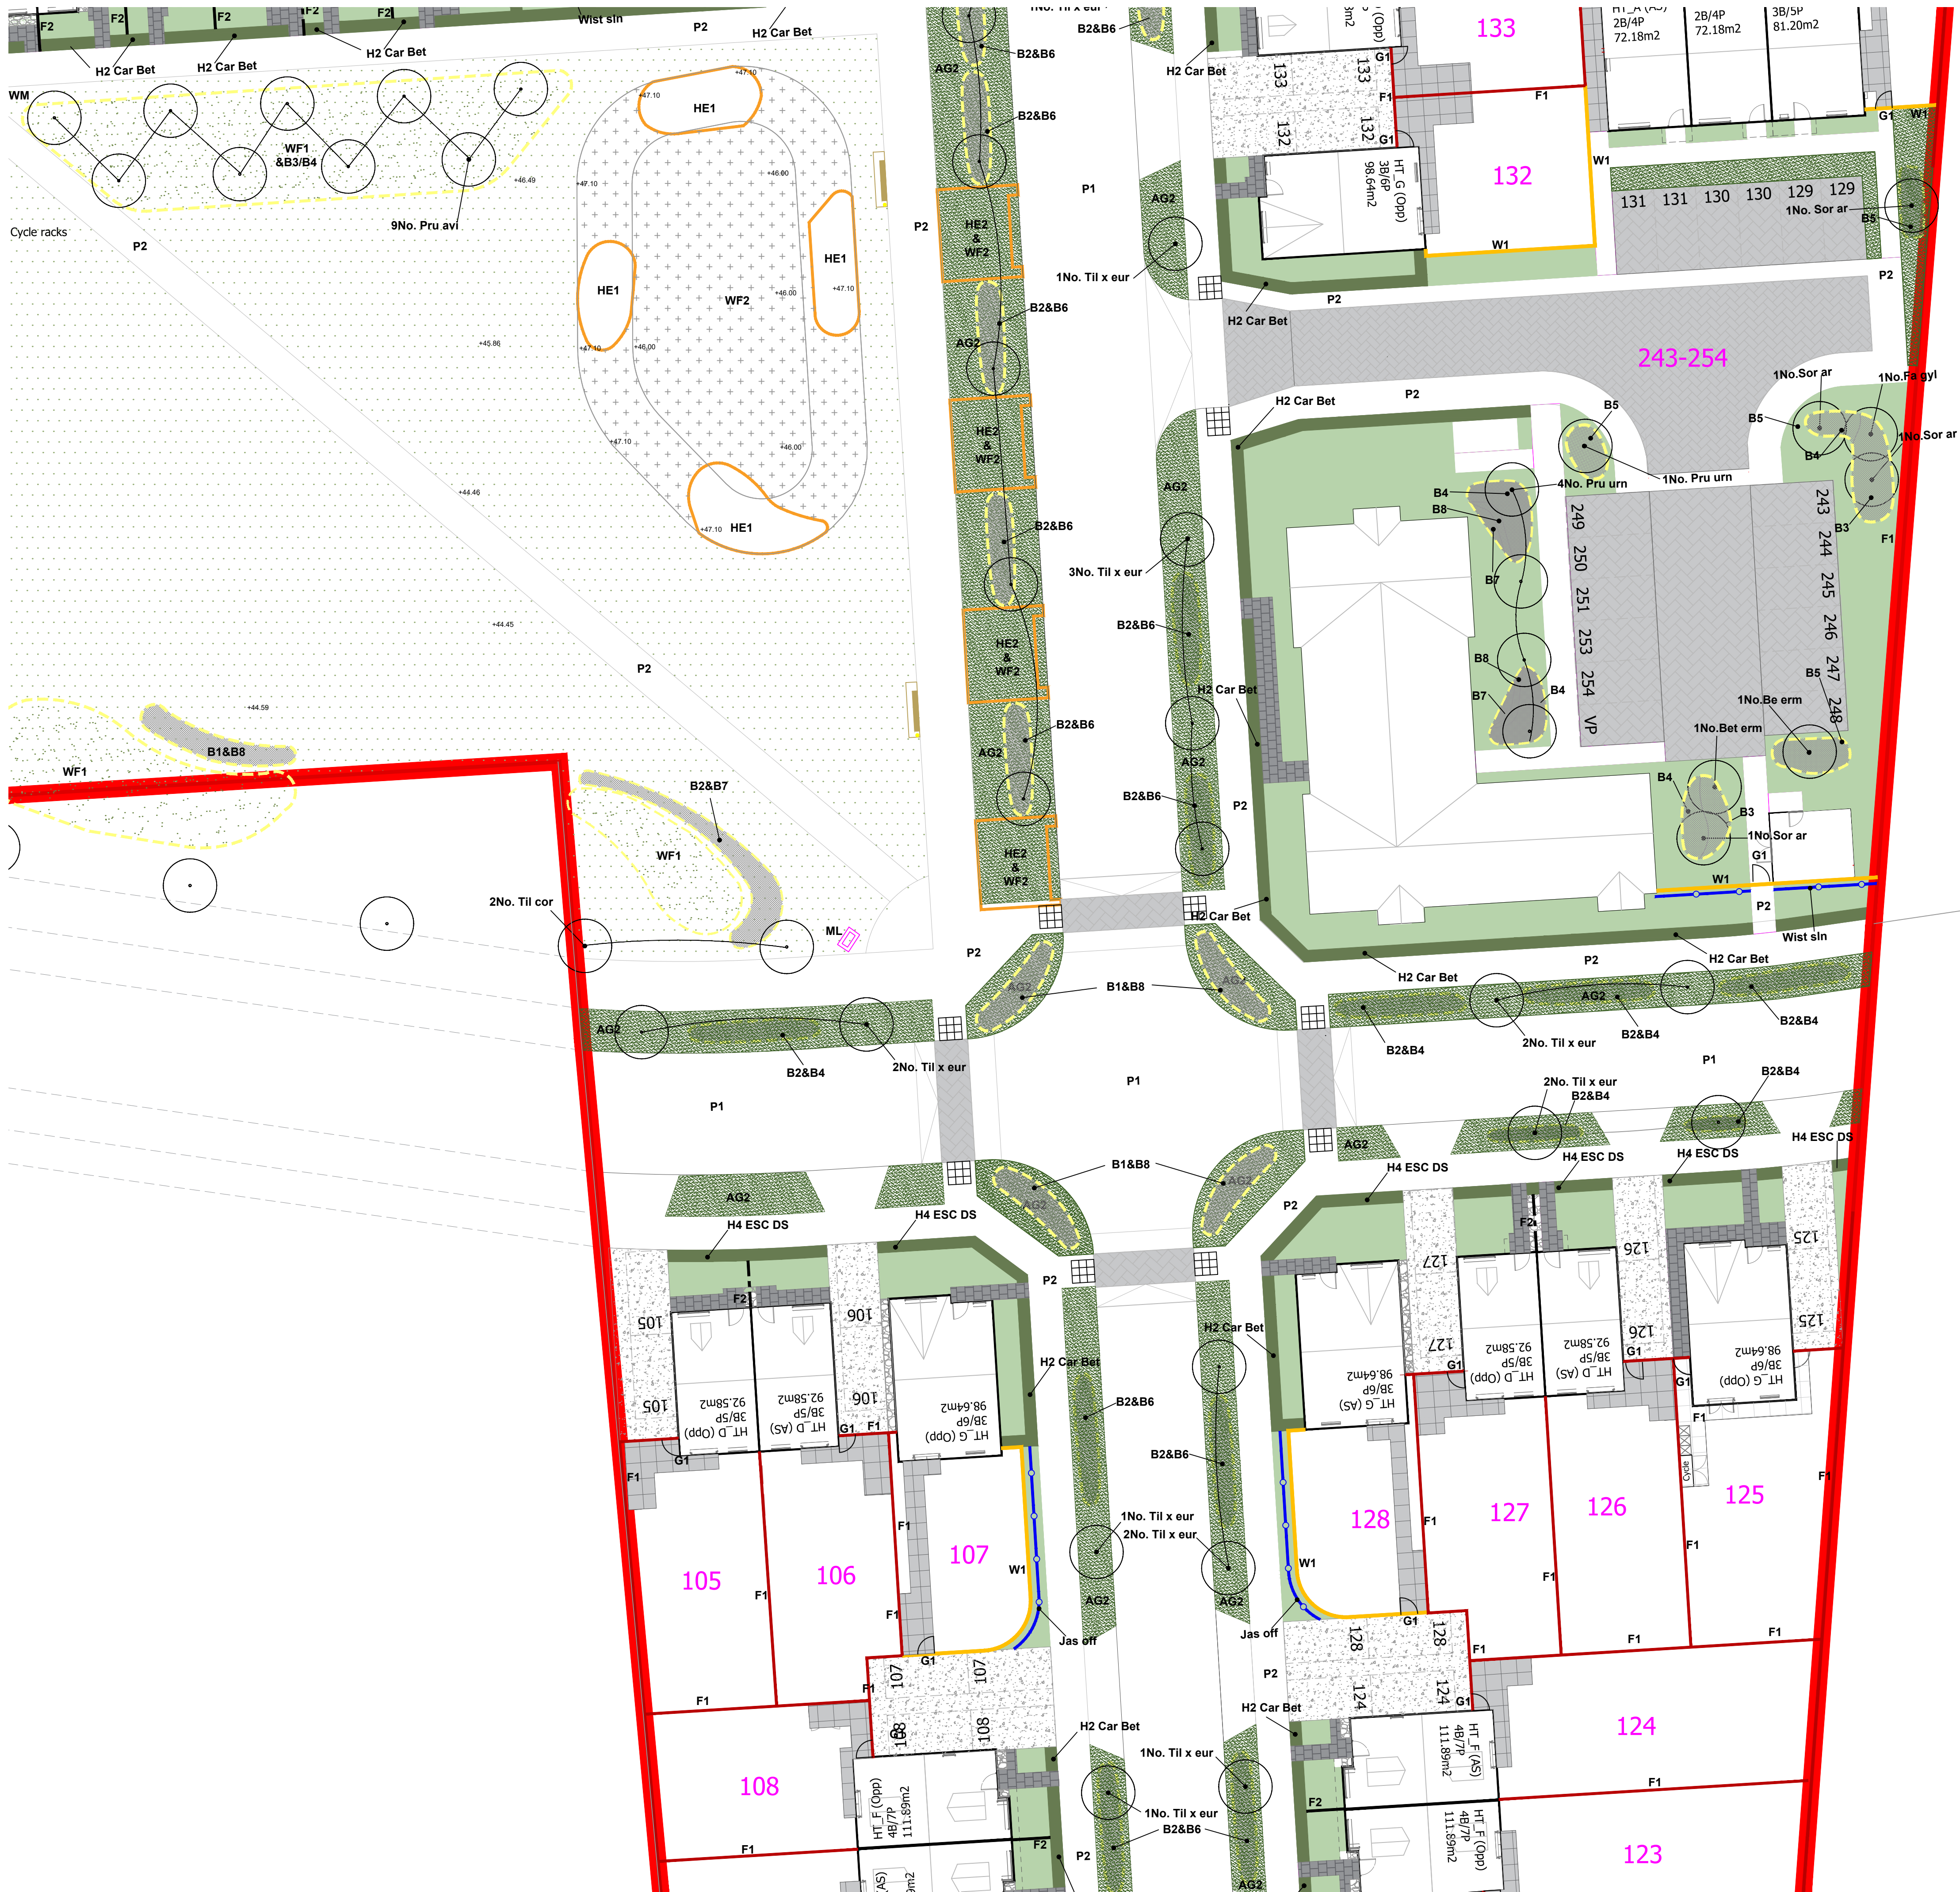

The scaling of this drawing cannot be assured

| Revision | Date     | Drm | Ckd |
|----------|----------|-----|-----|
| C        | 07.02.23 | BA  | DS  |
| D        | 07.08.23 | BA  | SC  |
| E        | 18.08.23 | BA  | SC  |

- Application boundary
- SOFT LANDSCAPE
- Existing vegetation retained and Rock Protection Area (RPA)
  - Proposed tree planting. Refer to plant schedule.
  - Woodland edge planting with temporary protective fencing. Refer to plant schedule for species mix.
  - Grass Mix - CODES: AG1 Amenity Grass mix - Conservation Grassland and Golf Roughs
  - AG2 Road verge and embankments mix to Main Street, Access Street and Lanes
  - AG3 Supreme shade
  - AG4 Residential rear gardens - not hatched
  - Wildflower Mix - CODES: WF1 Wildflower Treasure Trove mix
  - WF2 Wildflower pond edge mix
  - WF3 Wildflower hedgerow shade tolerant mix
  - Mown Paths
  - HE1 - Attenuation area herbaceous mix
  - HE2 - Bio retention area / rain garden herbaceous mix with WF2 wildflower mix
  - Bulk mixes - CODE: B1, B2, B3, B4, B5, B6, B7 and B8. See Plant schedule for mixes
  - Proposed shrub planting - Public Open Space. Mix 1 - Refer to plant schedule.
  - Proposed shrub planting - Residential Gardens and open space. Mix 2 - Refer to plant schedule.
  - Climbers - Residential Gardens. Refer to plant schedule.
  - H\* Proposed hedge planting. Refer to plant schedule.
- FURNITURE
- Timber Botlands (B)
  - Timber Waymarkers (WM)
  - Timber Sign Board (TSB) and Metal Litter Box (ML)
  - Timber Knee Rail
  - Benches and bins
  - Timber Logs informal play equipment
  - Stone boulders informal play equipment

- HARD LANDSCAPE
- Surface material 'P1' Hot rolled asphalt - dark grey to carriageway with silver grit granite aggregate.
  - Surface material 'P2' Bituminous surface - grey to KBC Specification
  - Surface material 'P3' Black tarmac on carriageway.
  - Surface material 'P4' Tegula setts - P4a Burnt Ochre and P4b Traditional
  - Surface material 'P5' Coloured asphalt natural gravel - 6mm
  - Surface material 'P6' Compacted Self-binding Gravel to Litters Lane Wood
  - Surface material 'P7' Yorkstone colour - Blue/grey with buff swashes
  - Surface material 'P8' Concrete Flags - grey
  - Surface material 'P9' Tactile paving - P9a - Grey and P9b - Buff
  - Surface material 'P10' Pea gravel - buff 10mm.

- WALL, FENCES, RAILINGS, GATES
- Swastone Entrance / Gateway wall and Piers - GW1 and GW 2. Samples and coursing to be approved. Refer to dwgs 3367-RG-L-03 and 04.
  - W1 Wall Brick. To match architects external finishes and boundary plan(s) 1.8m ht.
  - F1 Timber fence. Close boarded typ. 1.8m ht., with concrete post and kick board and matching timber single gate 'G1'
  - F2 Cheshire Estate Fence. Black steel fencing 1.2m ht. and matching single estate gates 'G2'
  - G1 Gate. 1.8m ht timber single gate.
  - G2 Gate. 1.2m ht metal single gate.
  - Play area walking distance

Note:  
For all level information and retaining walls refer to Engineers Plans.

## PLANNING

Project:  
Halsnead Park, Knowsley

Drawing Title  
Landscape Proposals GA  
Sheet 07

|            |                        |          |          |
|------------|------------------------|----------|----------|
| Date       | Scale                  | Drawn by | Check by |
| 07/10/22   | 1:200 @A1<br>1:400 @A3 | PT       | SC/JH    |
| Project No | Drawing No             | Revision |          |
| 33678      | RG-L-07                | E        |          |

