


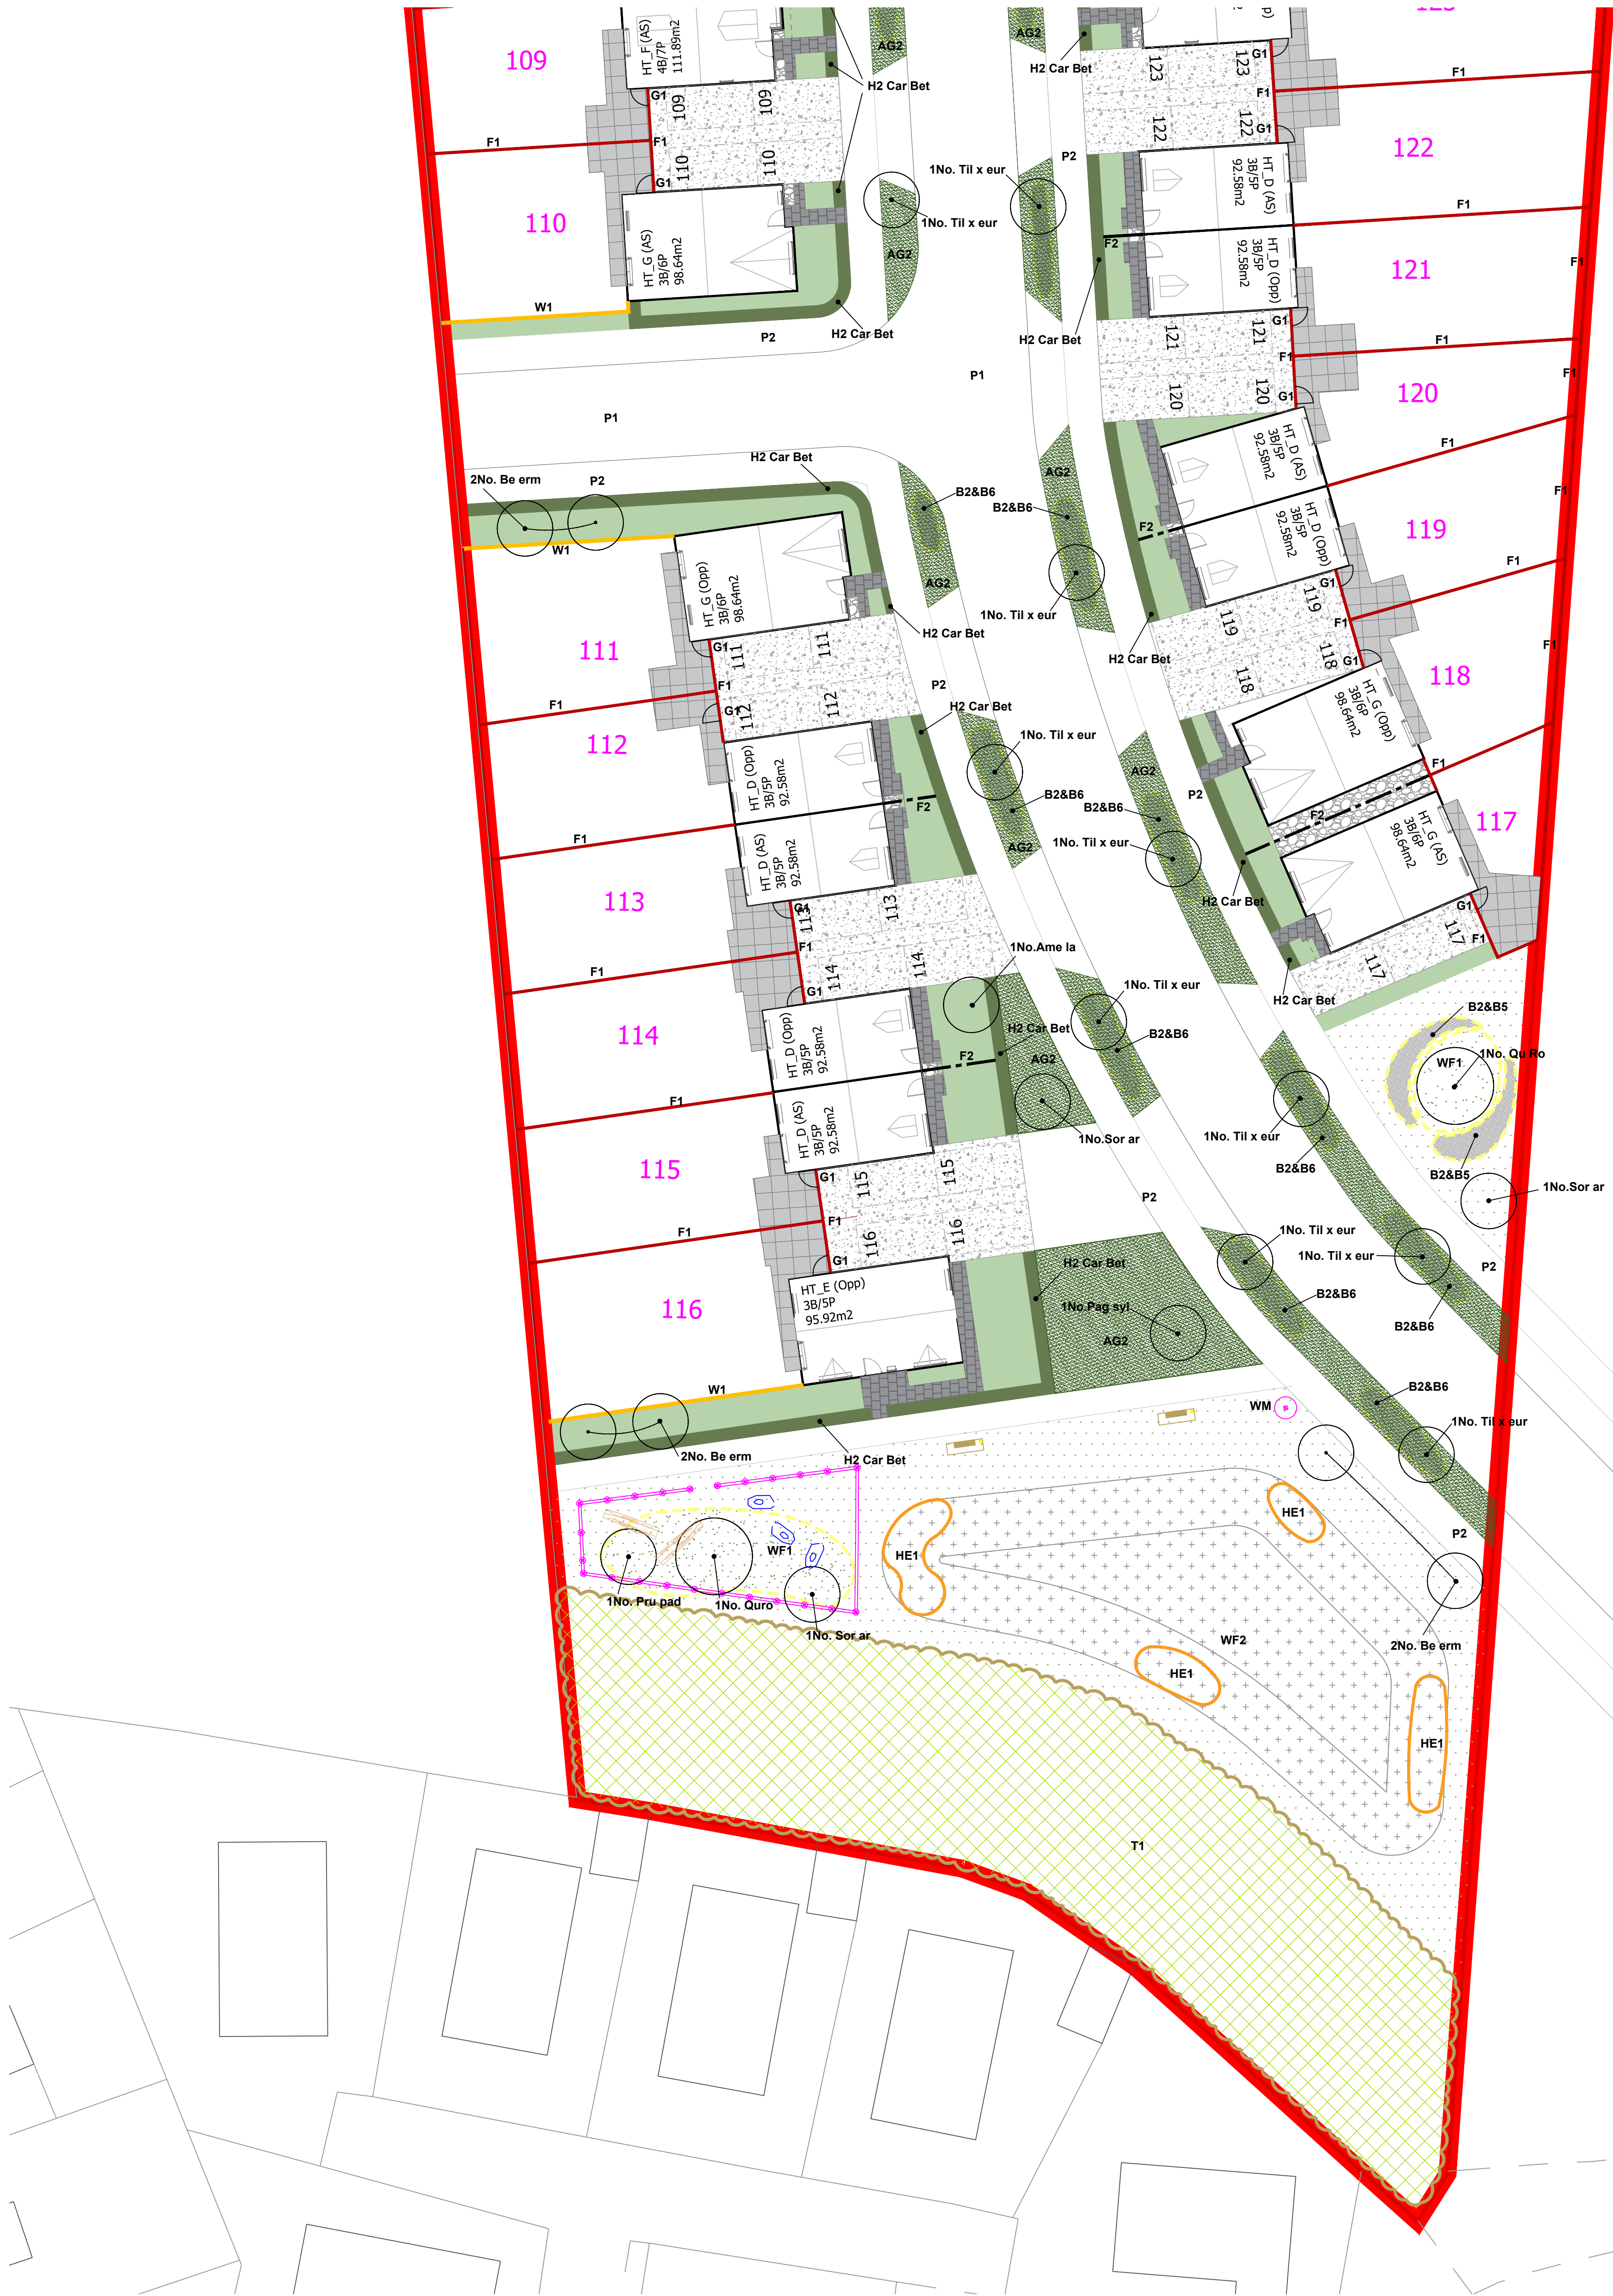

Application boundary

SOFT LANDSCAPE

- Existing vegetation retained and Root Protection Area (RPA)
- Proposed tree planting. Refer to plant schedule.
- Woodland edge planting with temporary protective fencing. Refer to plant schedule for species mix.
- Grass Mix - CODES:
 - AG1 Amenity Grass mix - Conservation Grassland and Golf Roughs
 - AG2 Road Verge and embankments mix to Main Street, Access Street and Lanes
 - AG3 Supreme shade
 - AG4 Residential rear gardens - not hatched
- Wildflower Mix - CODES:
 - WF1 wildflower Treasure Trove mix

- WF2 Wildflower pond edge mix
- WF3 Wildflower hedgerow/ shade tolerant mix
- Mown Paths
- HE1 - Attenuation area herbaceous mix
- HE2 - Bio retention area / rain garden herbaceous mix with WF2 wildflower mix
- Bulb mixes - CODE B1, B2, B3, B4, B5, B6, B7 and B8. See Plant schedule for mixes
- S1 Proposed shrub planting - Public Open Space. Mix 1 - Refer to plant schedule.
- Proposed shrub planting - Residential Gardens and open space. Mix 2 - Refer to plant schedule.
- Climbers - Residential Gardens. Refer to plant schedule.

- 'H' Proposed hedge planting. Refer to plant schedule.
- FURNITURE
 - Timber Bollards (B)
 - Timber Waymarkers (WM)
 - Timber Sign Board (TSB) and Metal Lectum (ML)
 - Timber Knee Rail
 - Benches and bins
 - Timber Logs informal play equipment
 - Stone boulders informal play equipment
- HARD LANDSCAPE
 - Surface Material 'P1' Hot rolled asphalt - dark grey to carriageway with silver gret granite aggregate.
 - Surface material 'P2' Bitumous surface - grey to KBC Specification
 - Surface material 'P3' Block Paving on carriageway.

- Surface material 'P4' Tegula setts - P4a Burnt Ochre and P4b Traditional
- Surface material 'P5' Coloured asphalt natural gravel - 6mm
- Surface material 'P6' Compacted Self-binding Gravel to Lickers Lane Wood
- Surface material 'P7' Yorkstone colour - Blue/grey with buff swashes
- Surface material 'P8' Concrete Flags - grey
- Surface material 'P9' Tactile paving - P8a - Grey and P8b - Buff
- Surface material 'P10' Pea gravel - buff 10mm.
- WALL, FENCES, RAILINGS, GATES
 - Sandstone Entrance / Gateway wall and Piers - GW1 and GW 2. Samples and coursing to be approved. Refer to dwgs 3367-RG-L-03 and 04.

- 'W1' Wall.Brick. To match architects external finishes and boundary plan(s).1.8m ht.
- 'F1' Timber fence. Close boarded typ. 1.8m ht., with concrete post and kick board and matching timber single gate 'G1'
- 'F2' Cheshire Estate Fence. Black steel fencing 1.2m ht. and matching single estate gates 'G2'
- 'G1' Gate. 1.8m ht timber single gate.
- 'G2' Gate. 1.2m ht metal single gate.
- Play area walking distance

Note:
For all level information and retaining walls refer to Engineers Plans.

PLANNING

Project
Halsnead Park, Knowsley

Drawing Title
Landscape Proposals GA
Sheet 08

Date 07/10/22	Scale 1:200 @A1 1:400 @A3	Drawn by PT	Check by SC/JH
Project No 33678	RG-L-08	Revision E	



Stantec UK Limited
7 Soho Square
London
W1D 3QB
T: 020 7446 6888
stantec.com/uk