



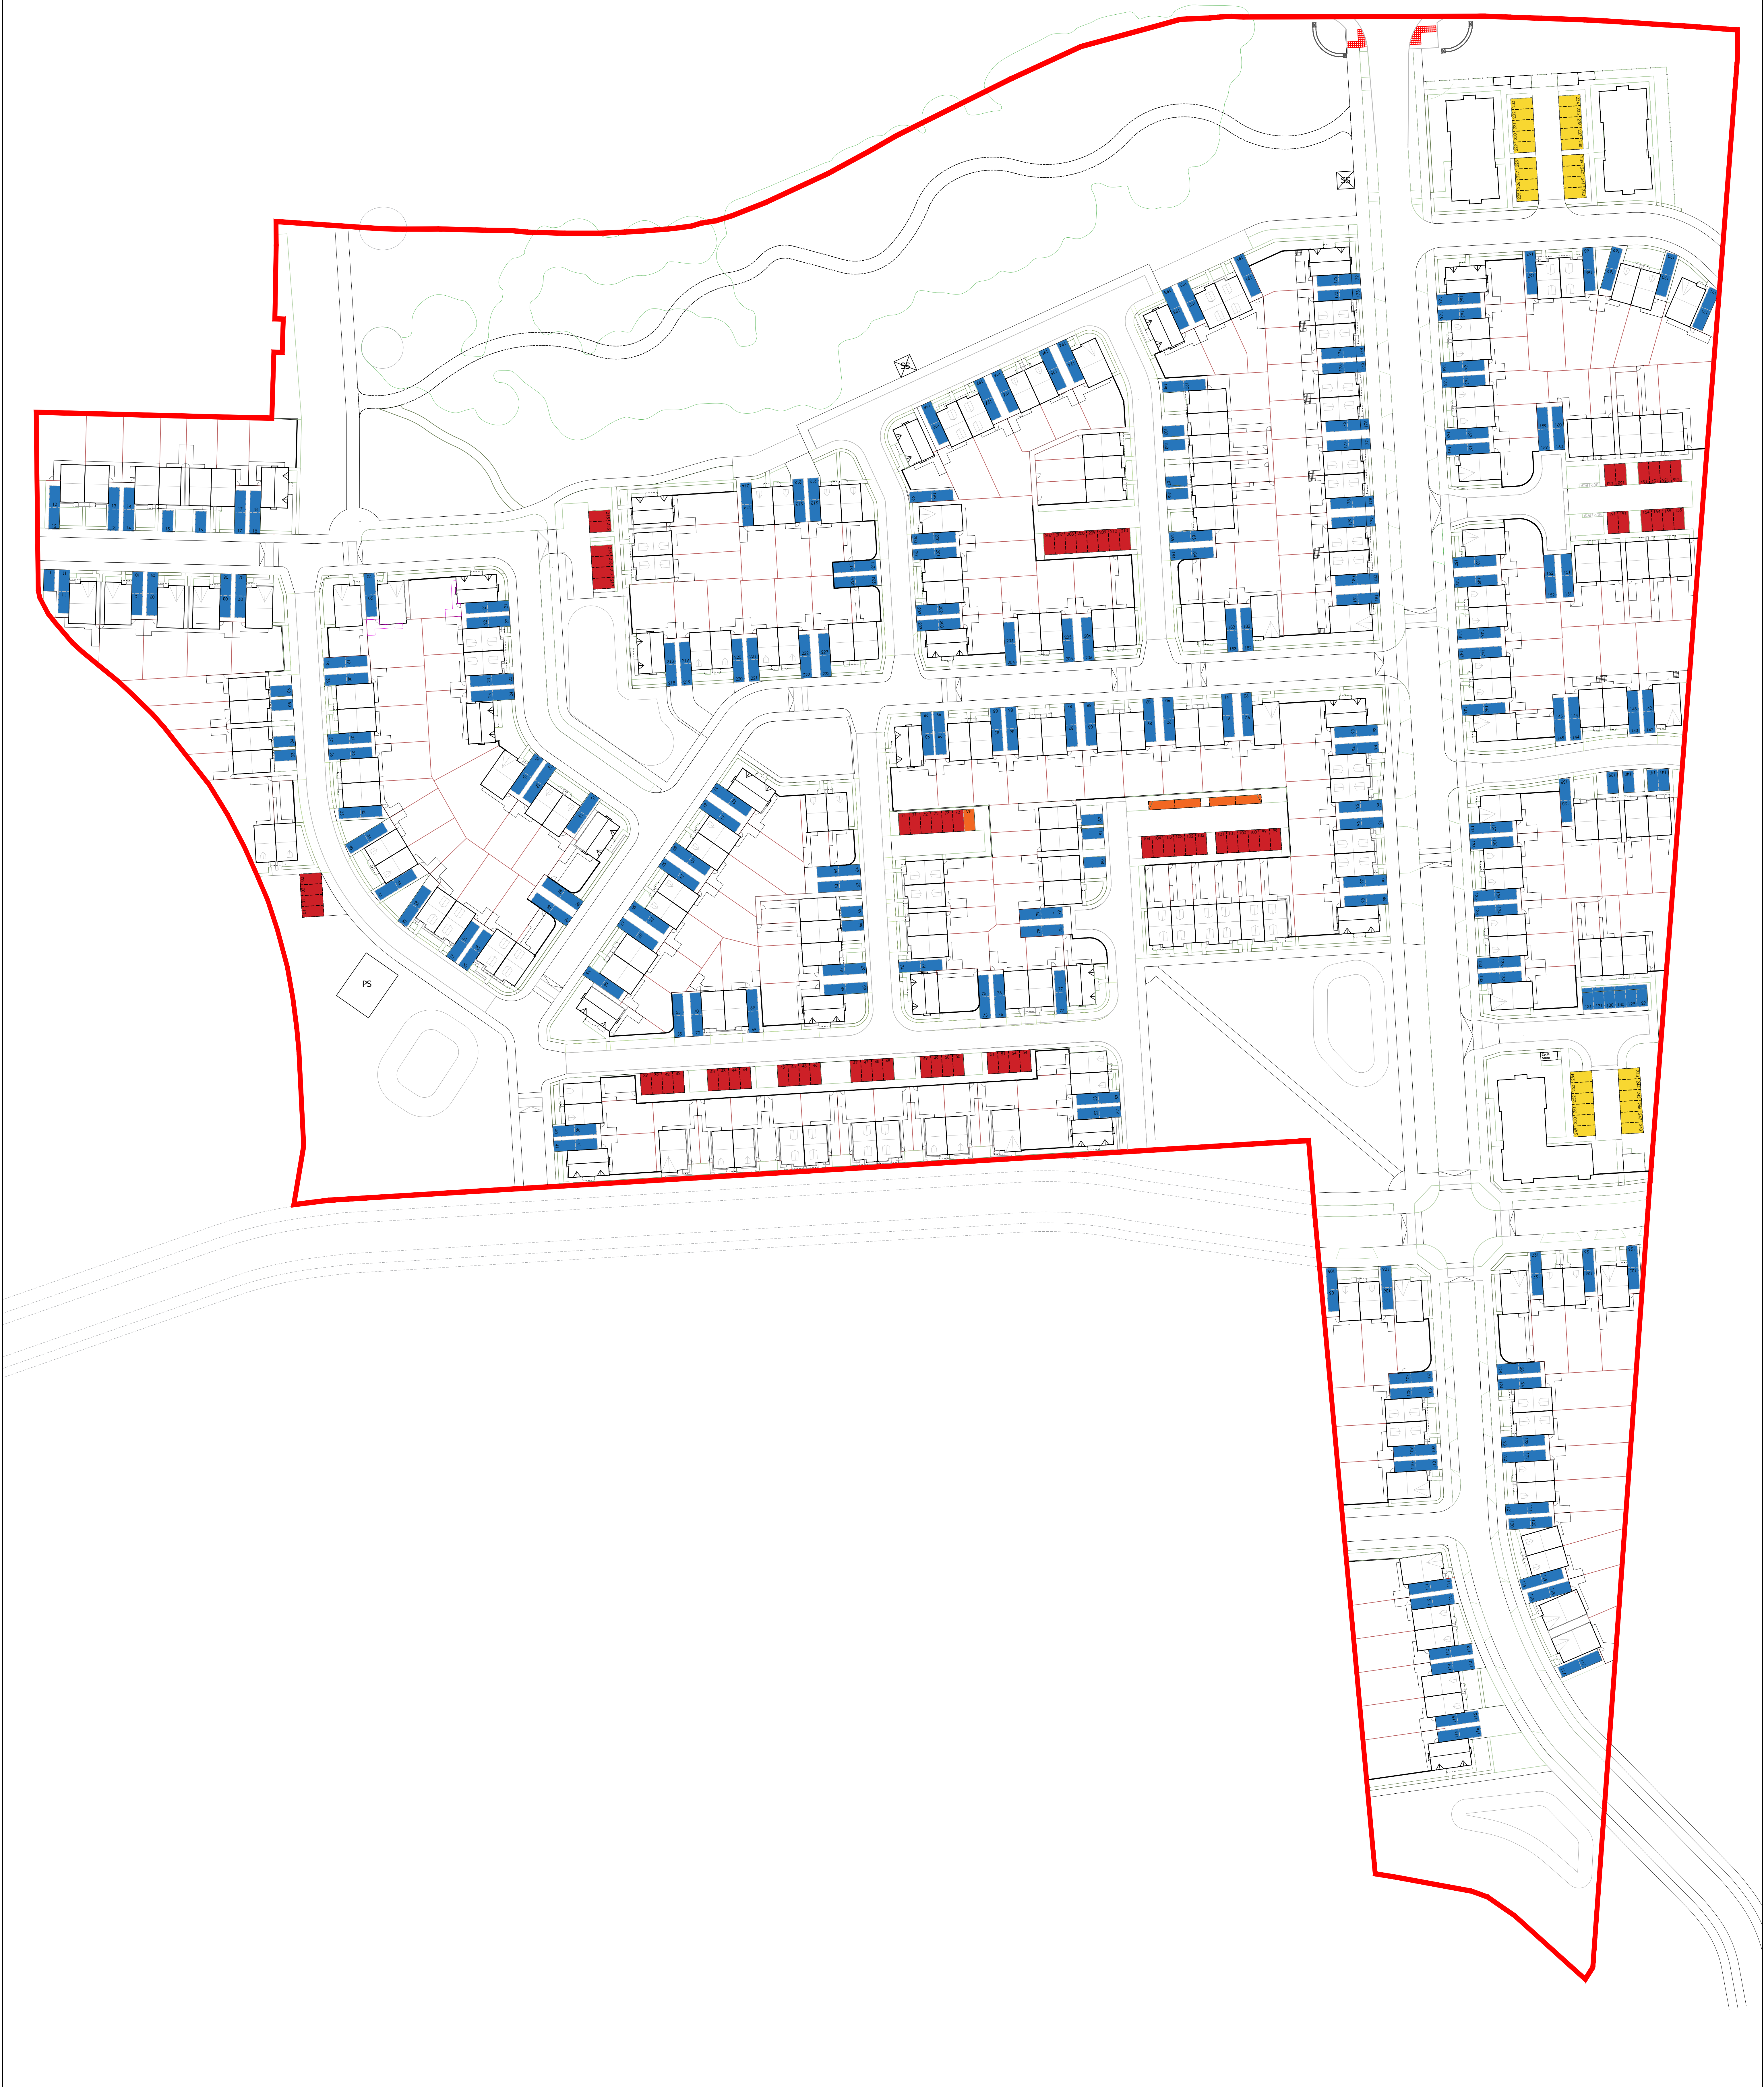

LEGEND

- 01** Housing On Plot Parking: 360
4 Bed - 2 Spaces
3 Bed - 2 Spaces
2 Bed - 1 or 2 Spaces
- 02** Housing Off Plot Allocated Parking: 72
4 Bed - 2 Spaces
3 Bed - 2 Spaces
2 Bed - 1 or 2 Spaces
- 223** Apartments Allocated Parking: 30
1 Allocated space per apartment. 10% of these spaces will be designed to be accessible (disabled parking bays)
- VP** Visitor Parking Spaces

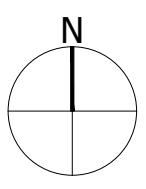

Project
Halsnead Garden Village
Garden Village

Drawing Title
Servicing Plans
Parking Strategy

Date	07/08/23	Scale	1:500	Drawn by	LC	Check by	SW
Project No	33678	Drawing No	MR-H-DWG-04	Revision	B		



Stantec UK Limited
10th Floor
Bank House
8 Queens Street
Birmingham
B2 4JA
T: 0121 633 2500
stantec.com/uk