

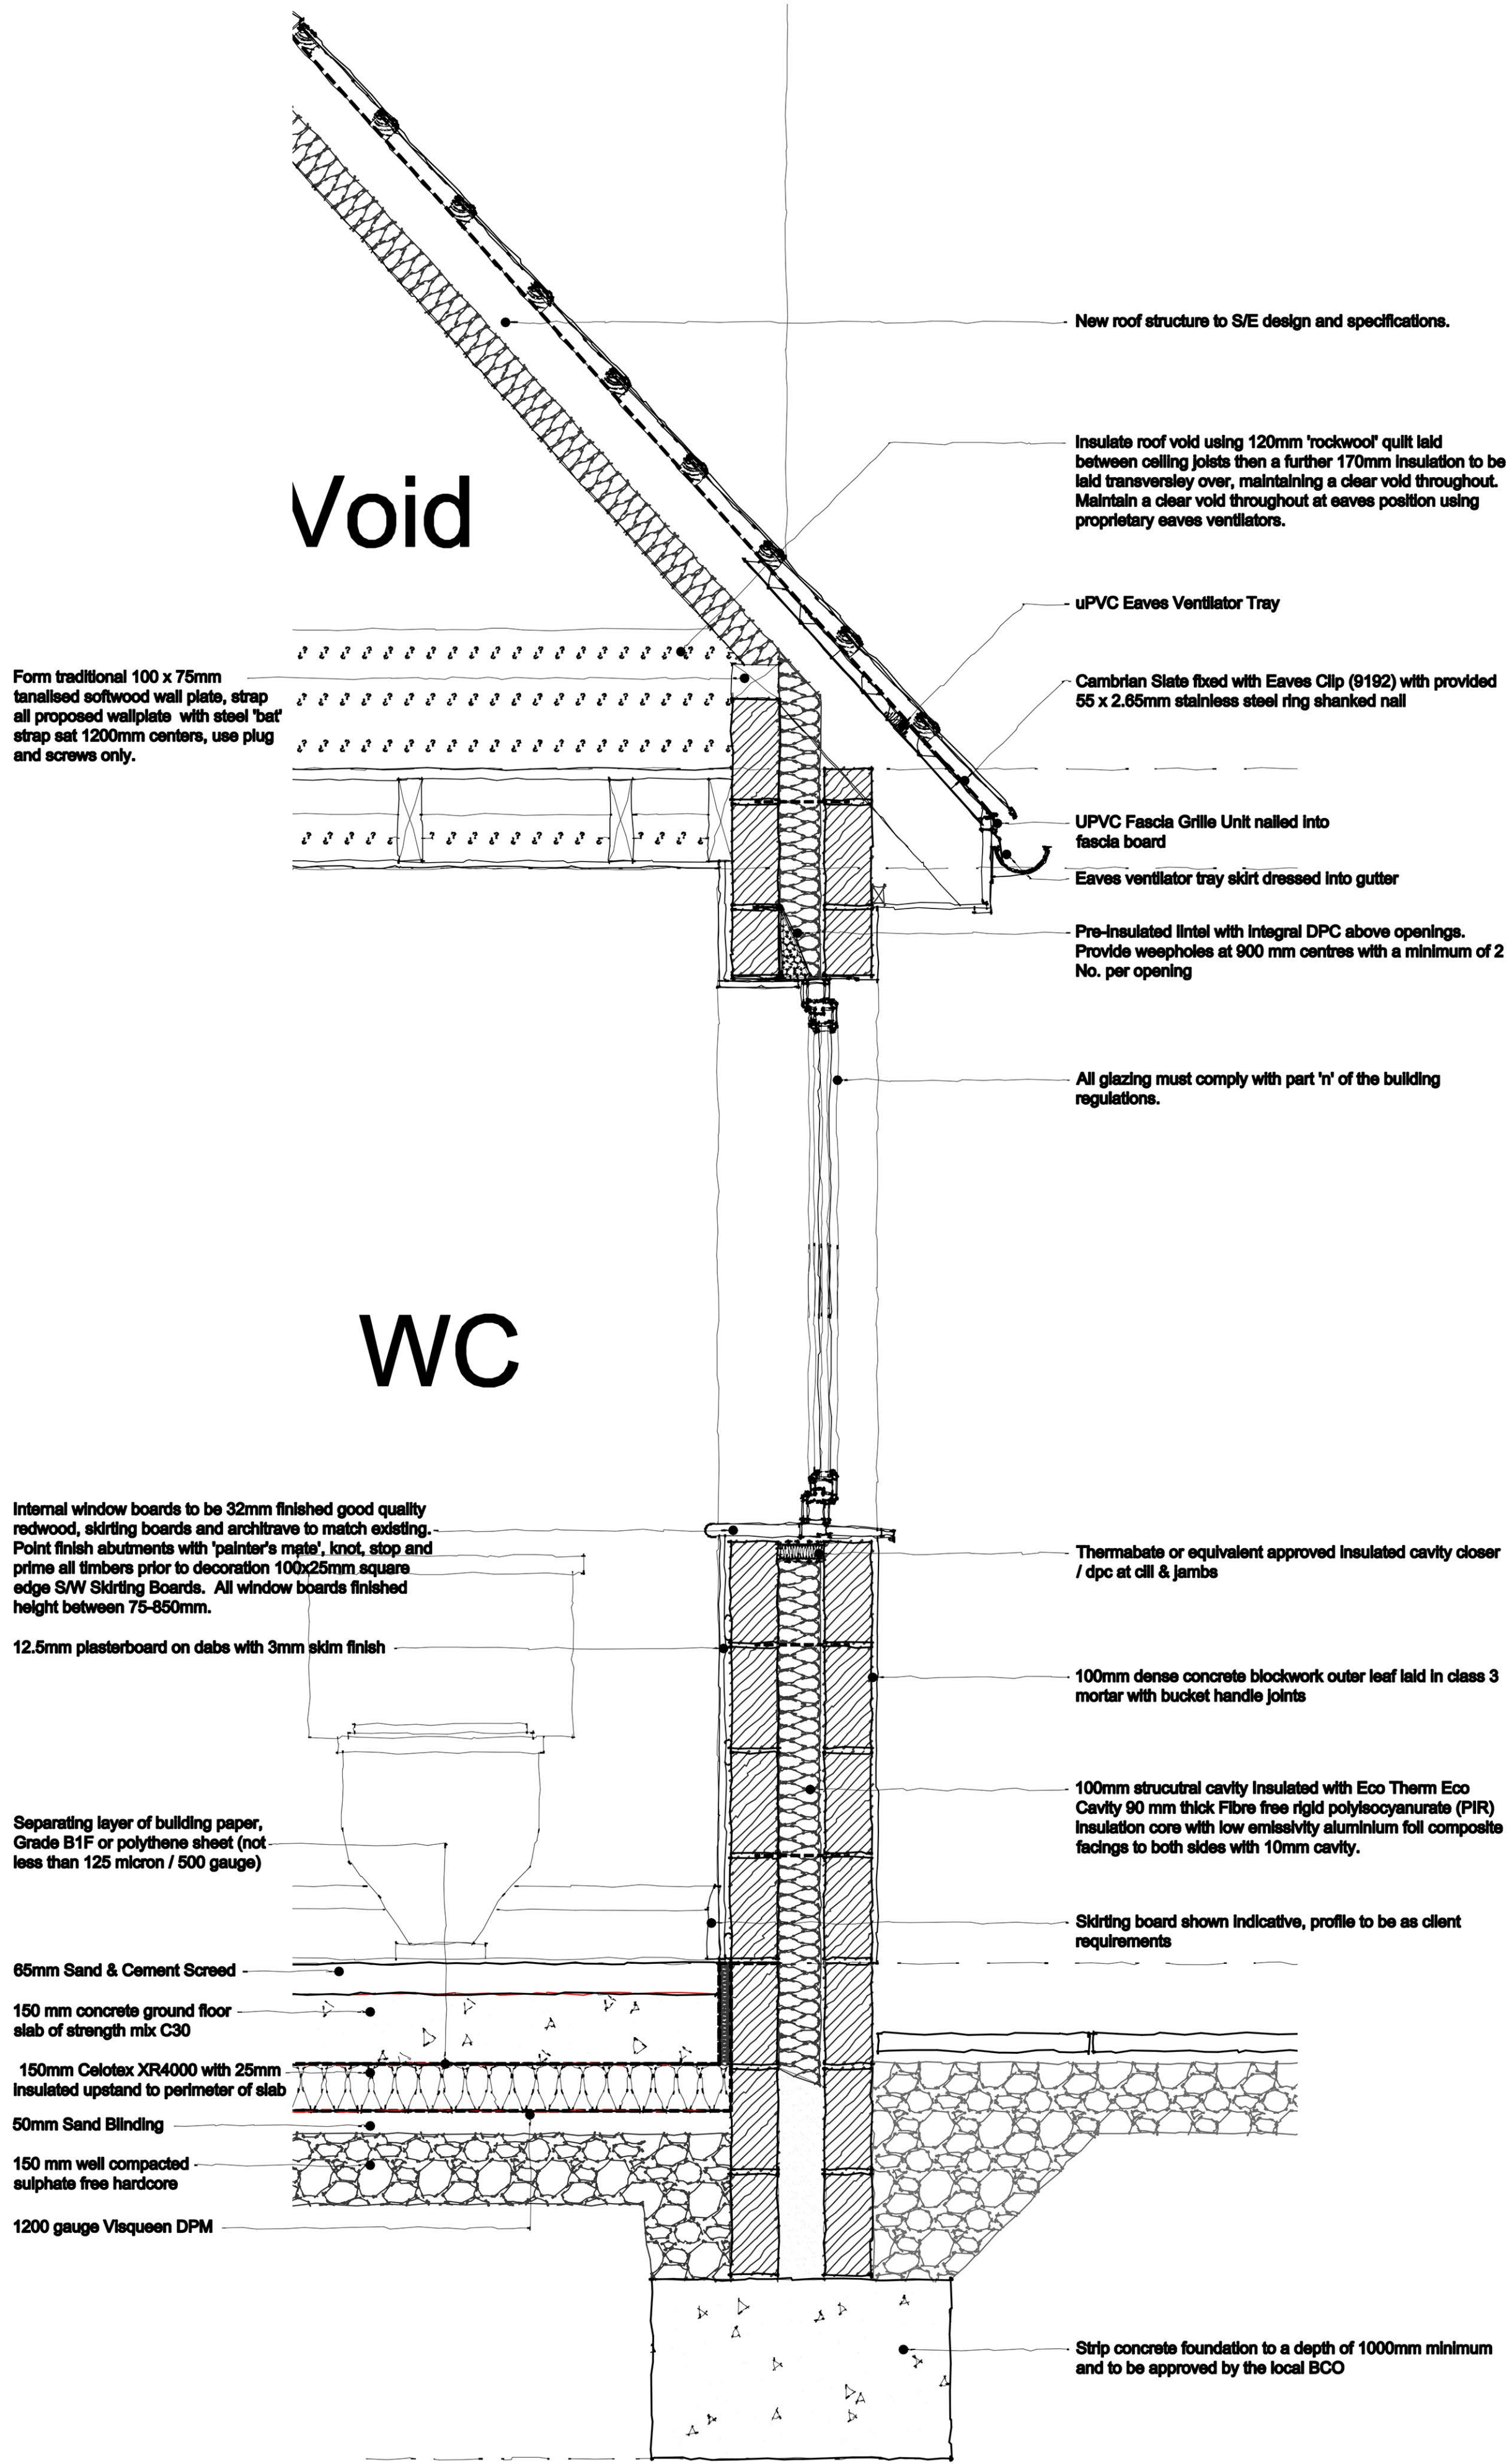


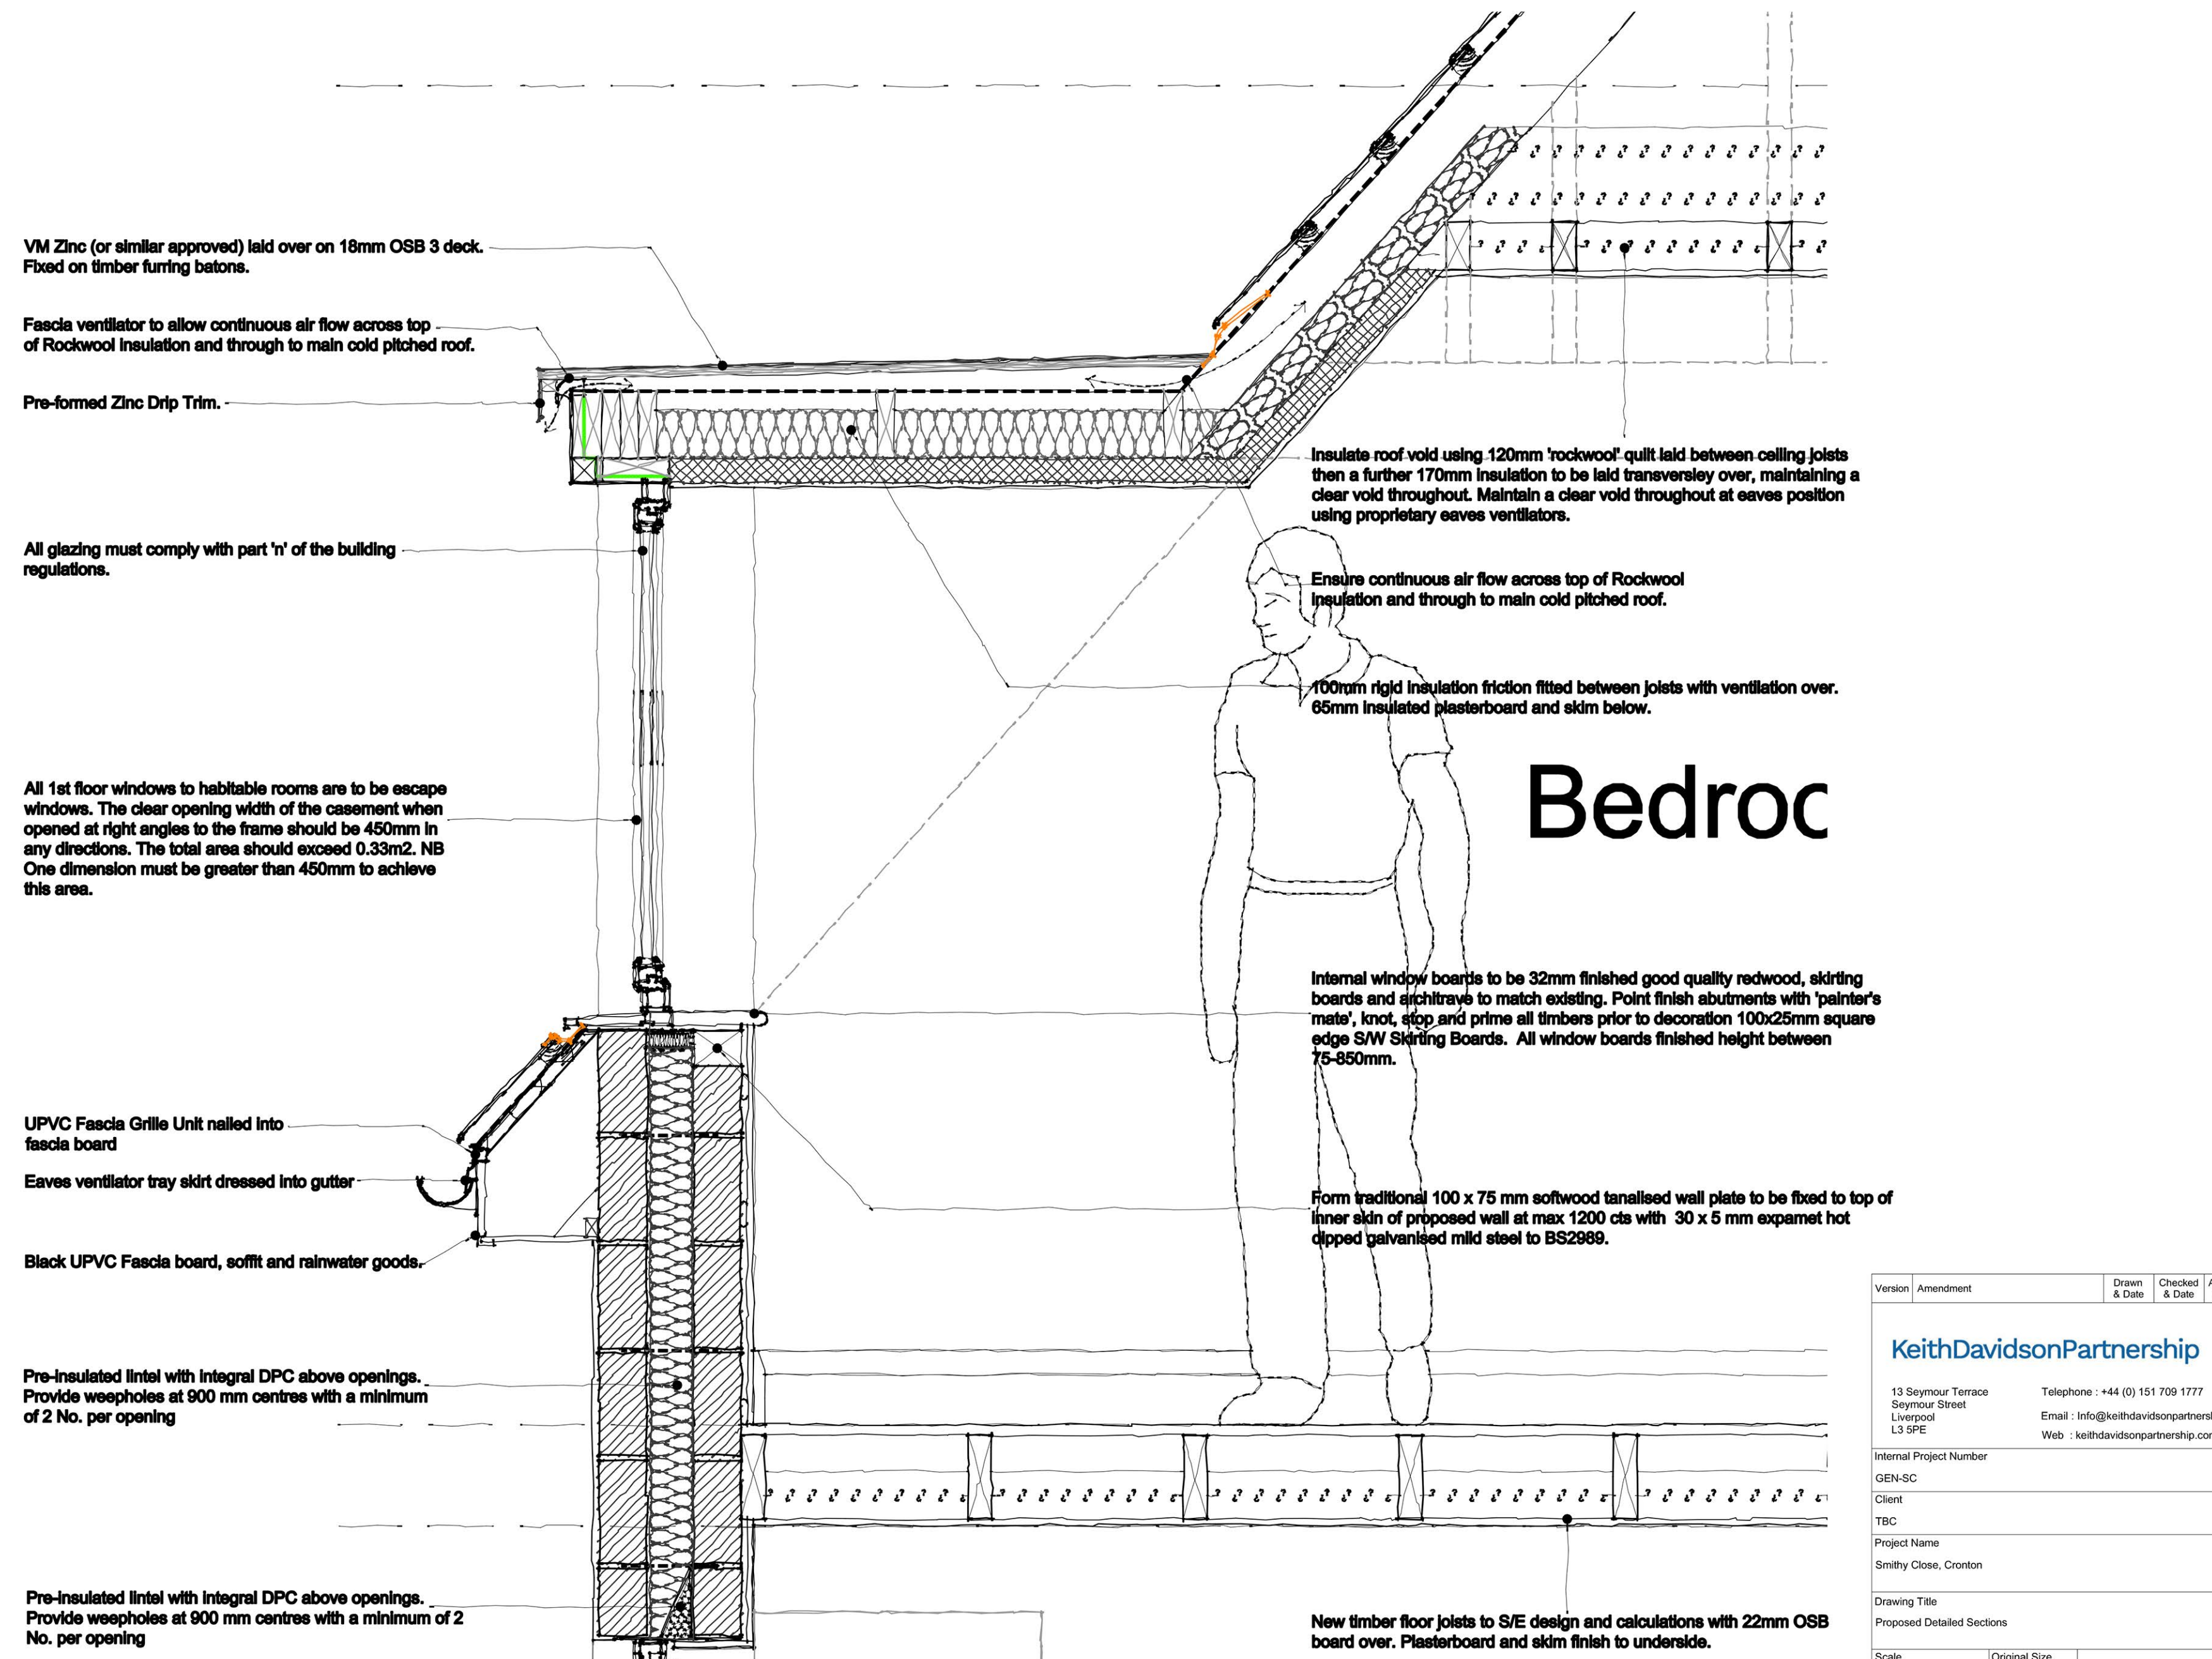

TYPICAL SECTION DETAIL 1 (Scale 1:10)

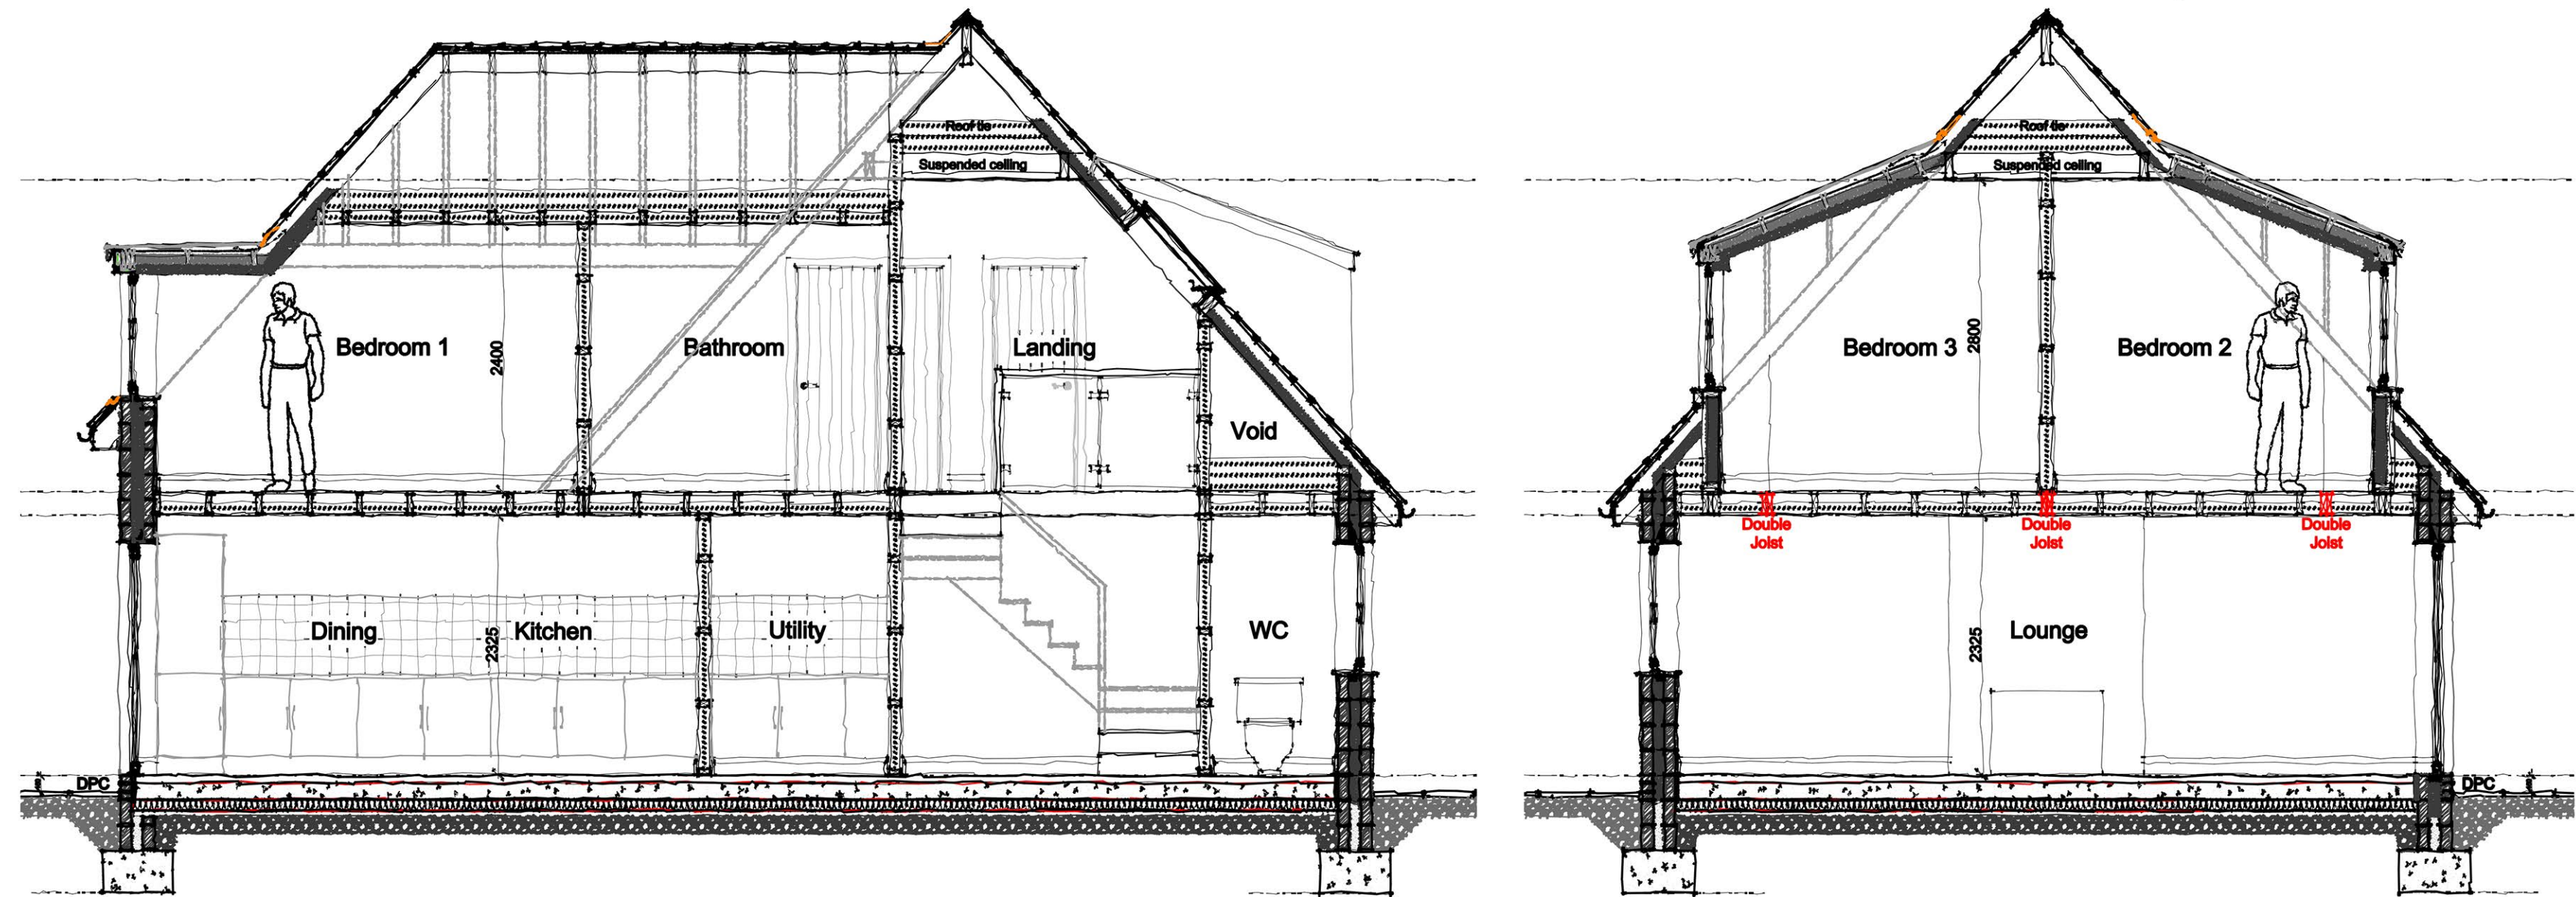

TYPICAL SECTION DETAIL 2 (Scale 1:10)