



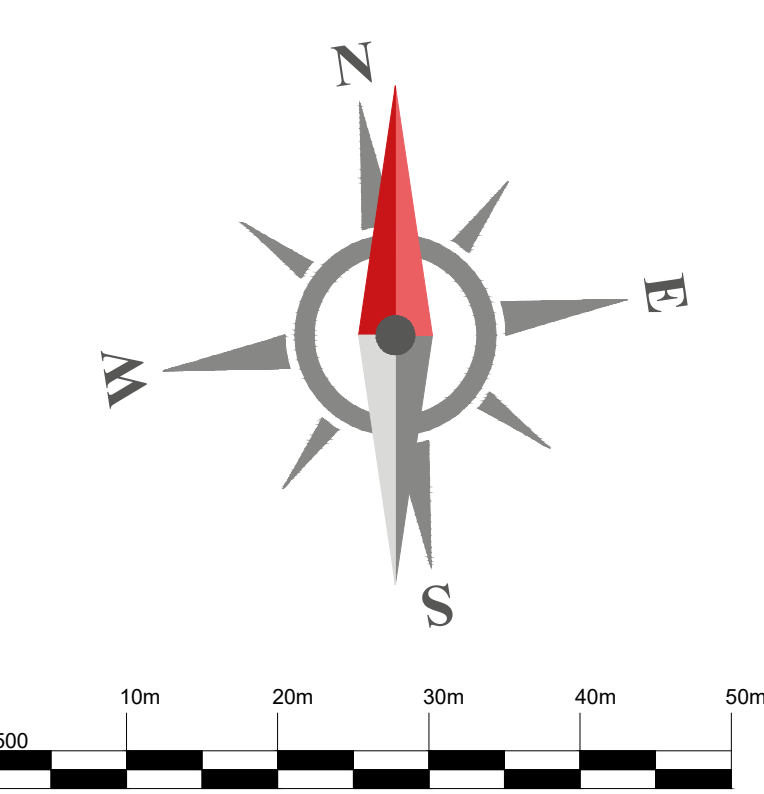

Manthorpe Dual Swift Brick
(to be fitted in cold roof space)

Ibstock Bat Box B or C

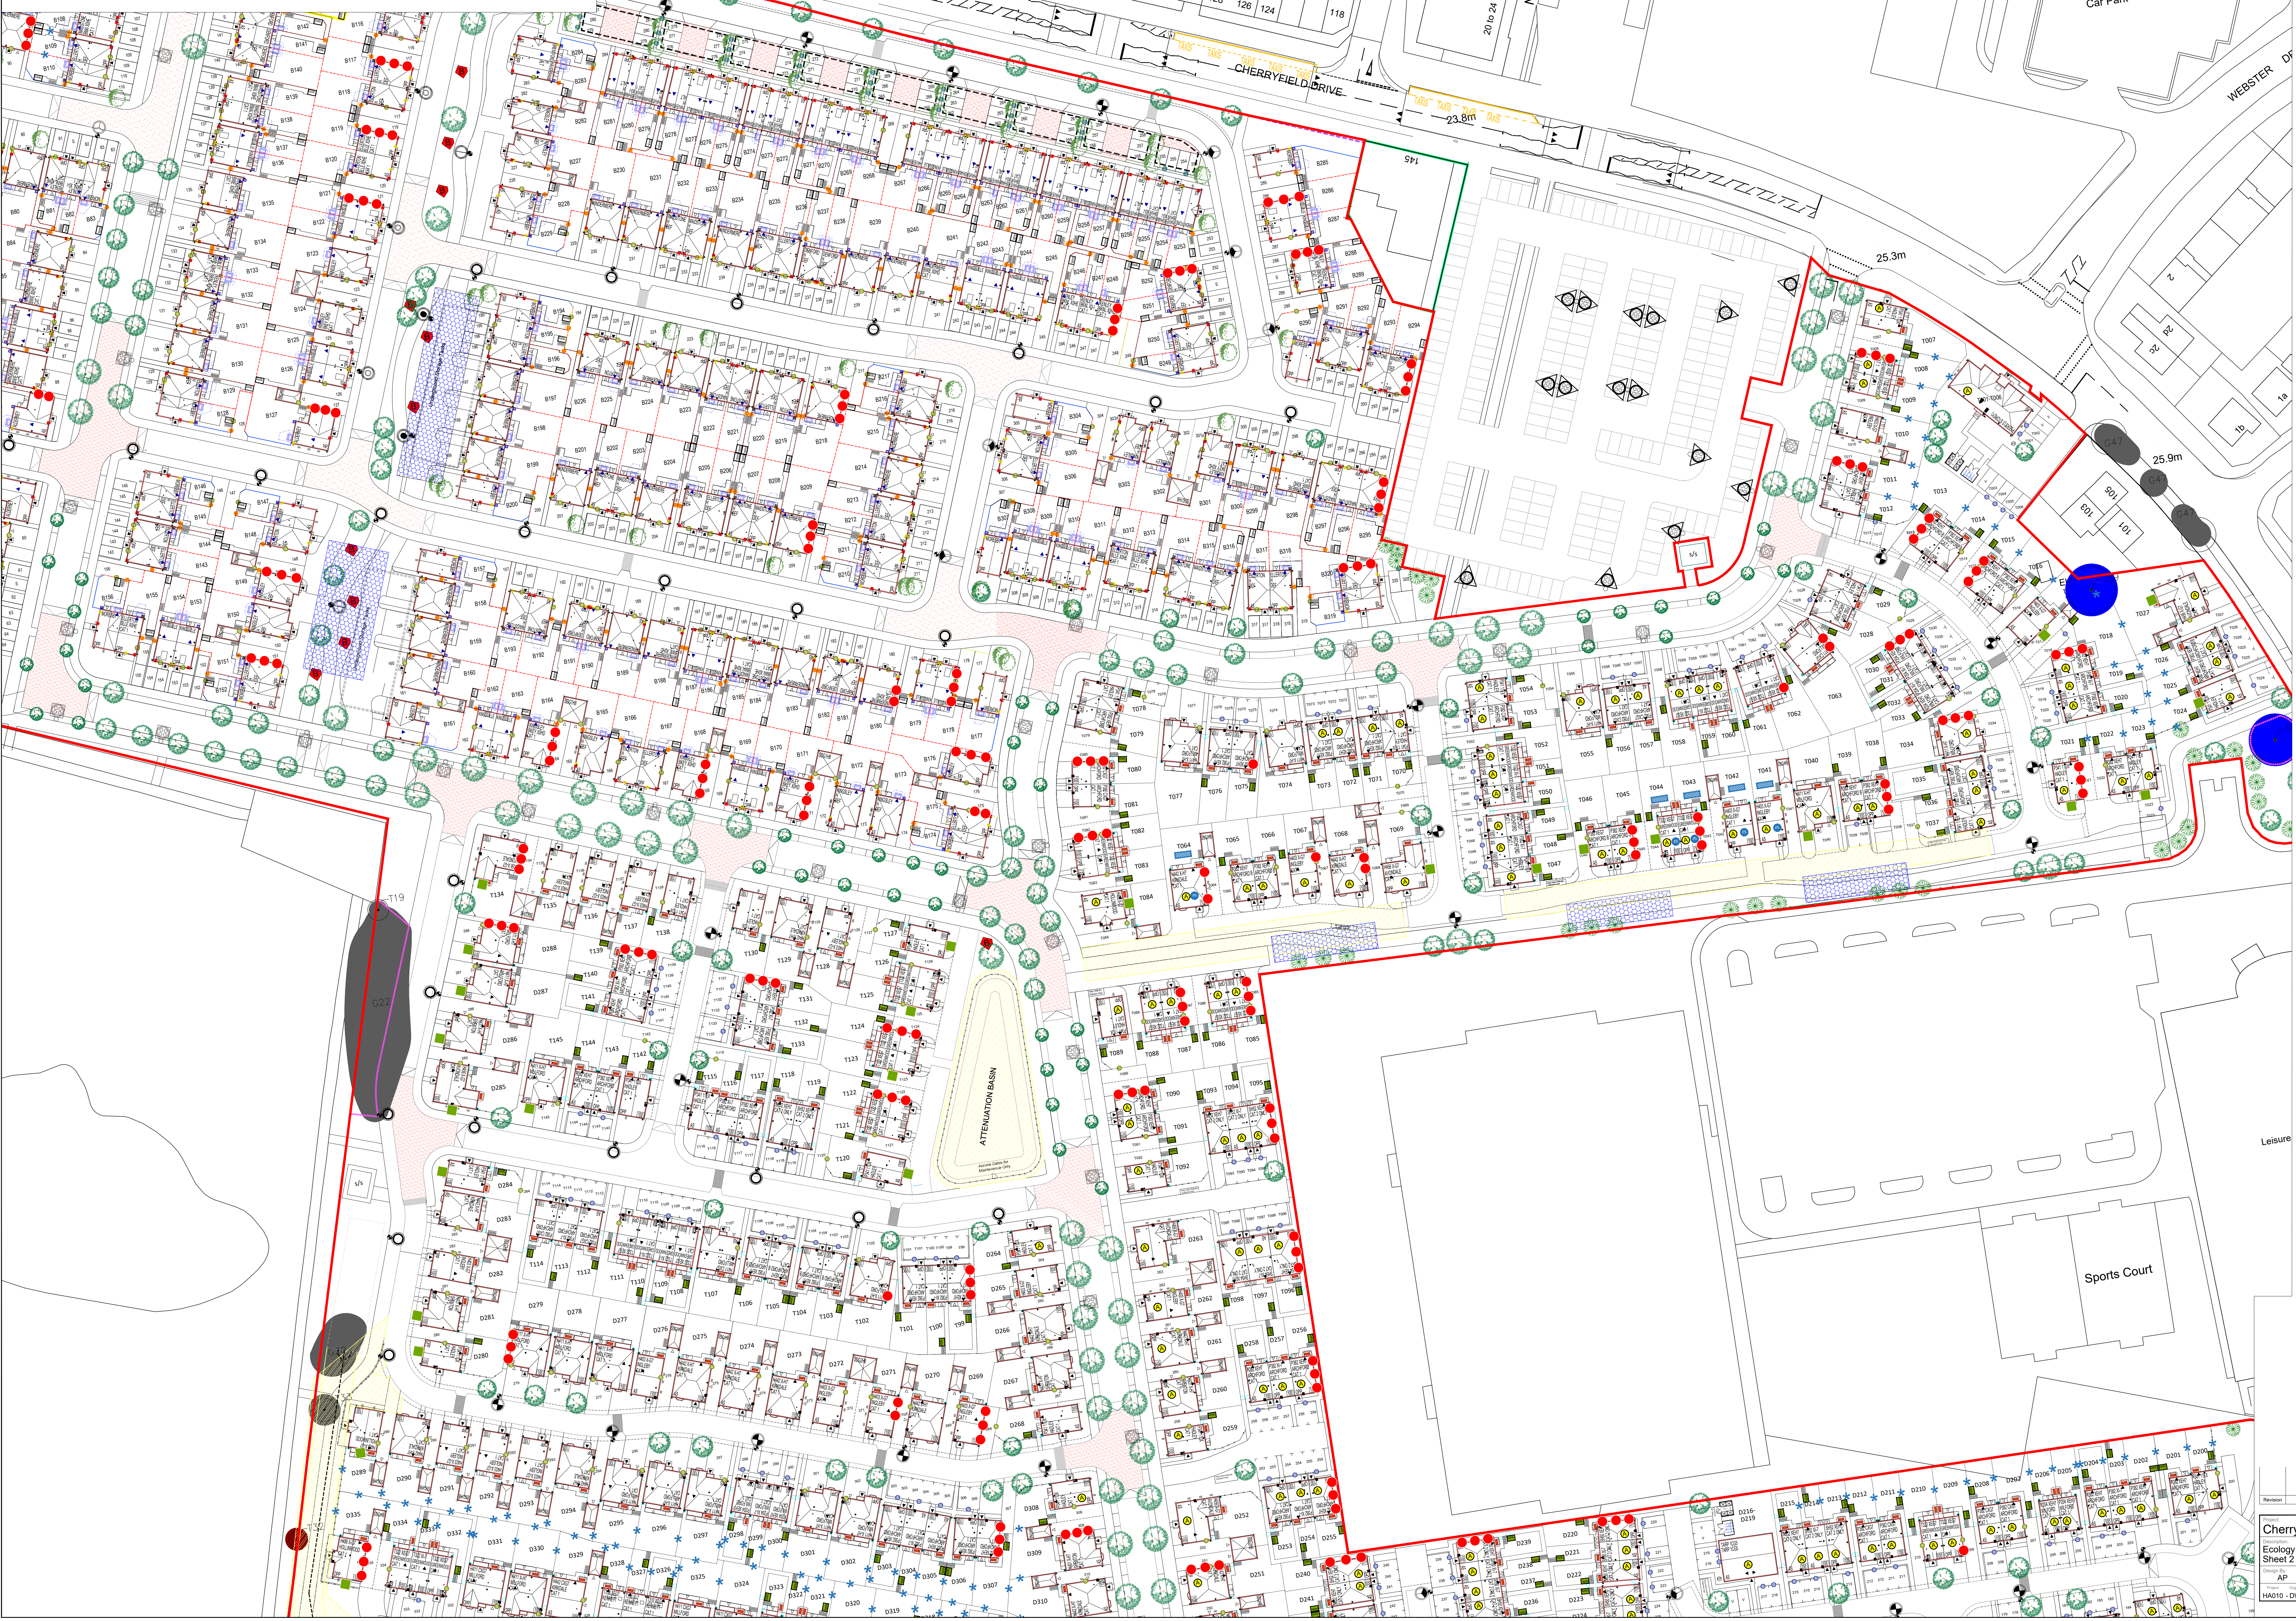

Key:

- Manthorpe Dual Swift Brick
- Ibstock Bat Box B or C
- Hedgehog Highway

CHERRYFIELD DRIVE, KIRKBY
ECOLOGY & BIODIVERSITY
NET GAIN PLAN
2 OF 2

Revision	Description	Date	Design By
1	Issue for Planning	18.12.25	P03
2	Issue for Construction	19.01.26	P03

Cherryfield Drive, Kirkby
Ecology & Biodiversity Net Gain Plan
Sheet 2 of 2

DAVID WILSON HOMES
www.davidwilsonhomes.co.uk
01924 666666

HA010 - DWH - XX - XX - DR - UD - 221002