
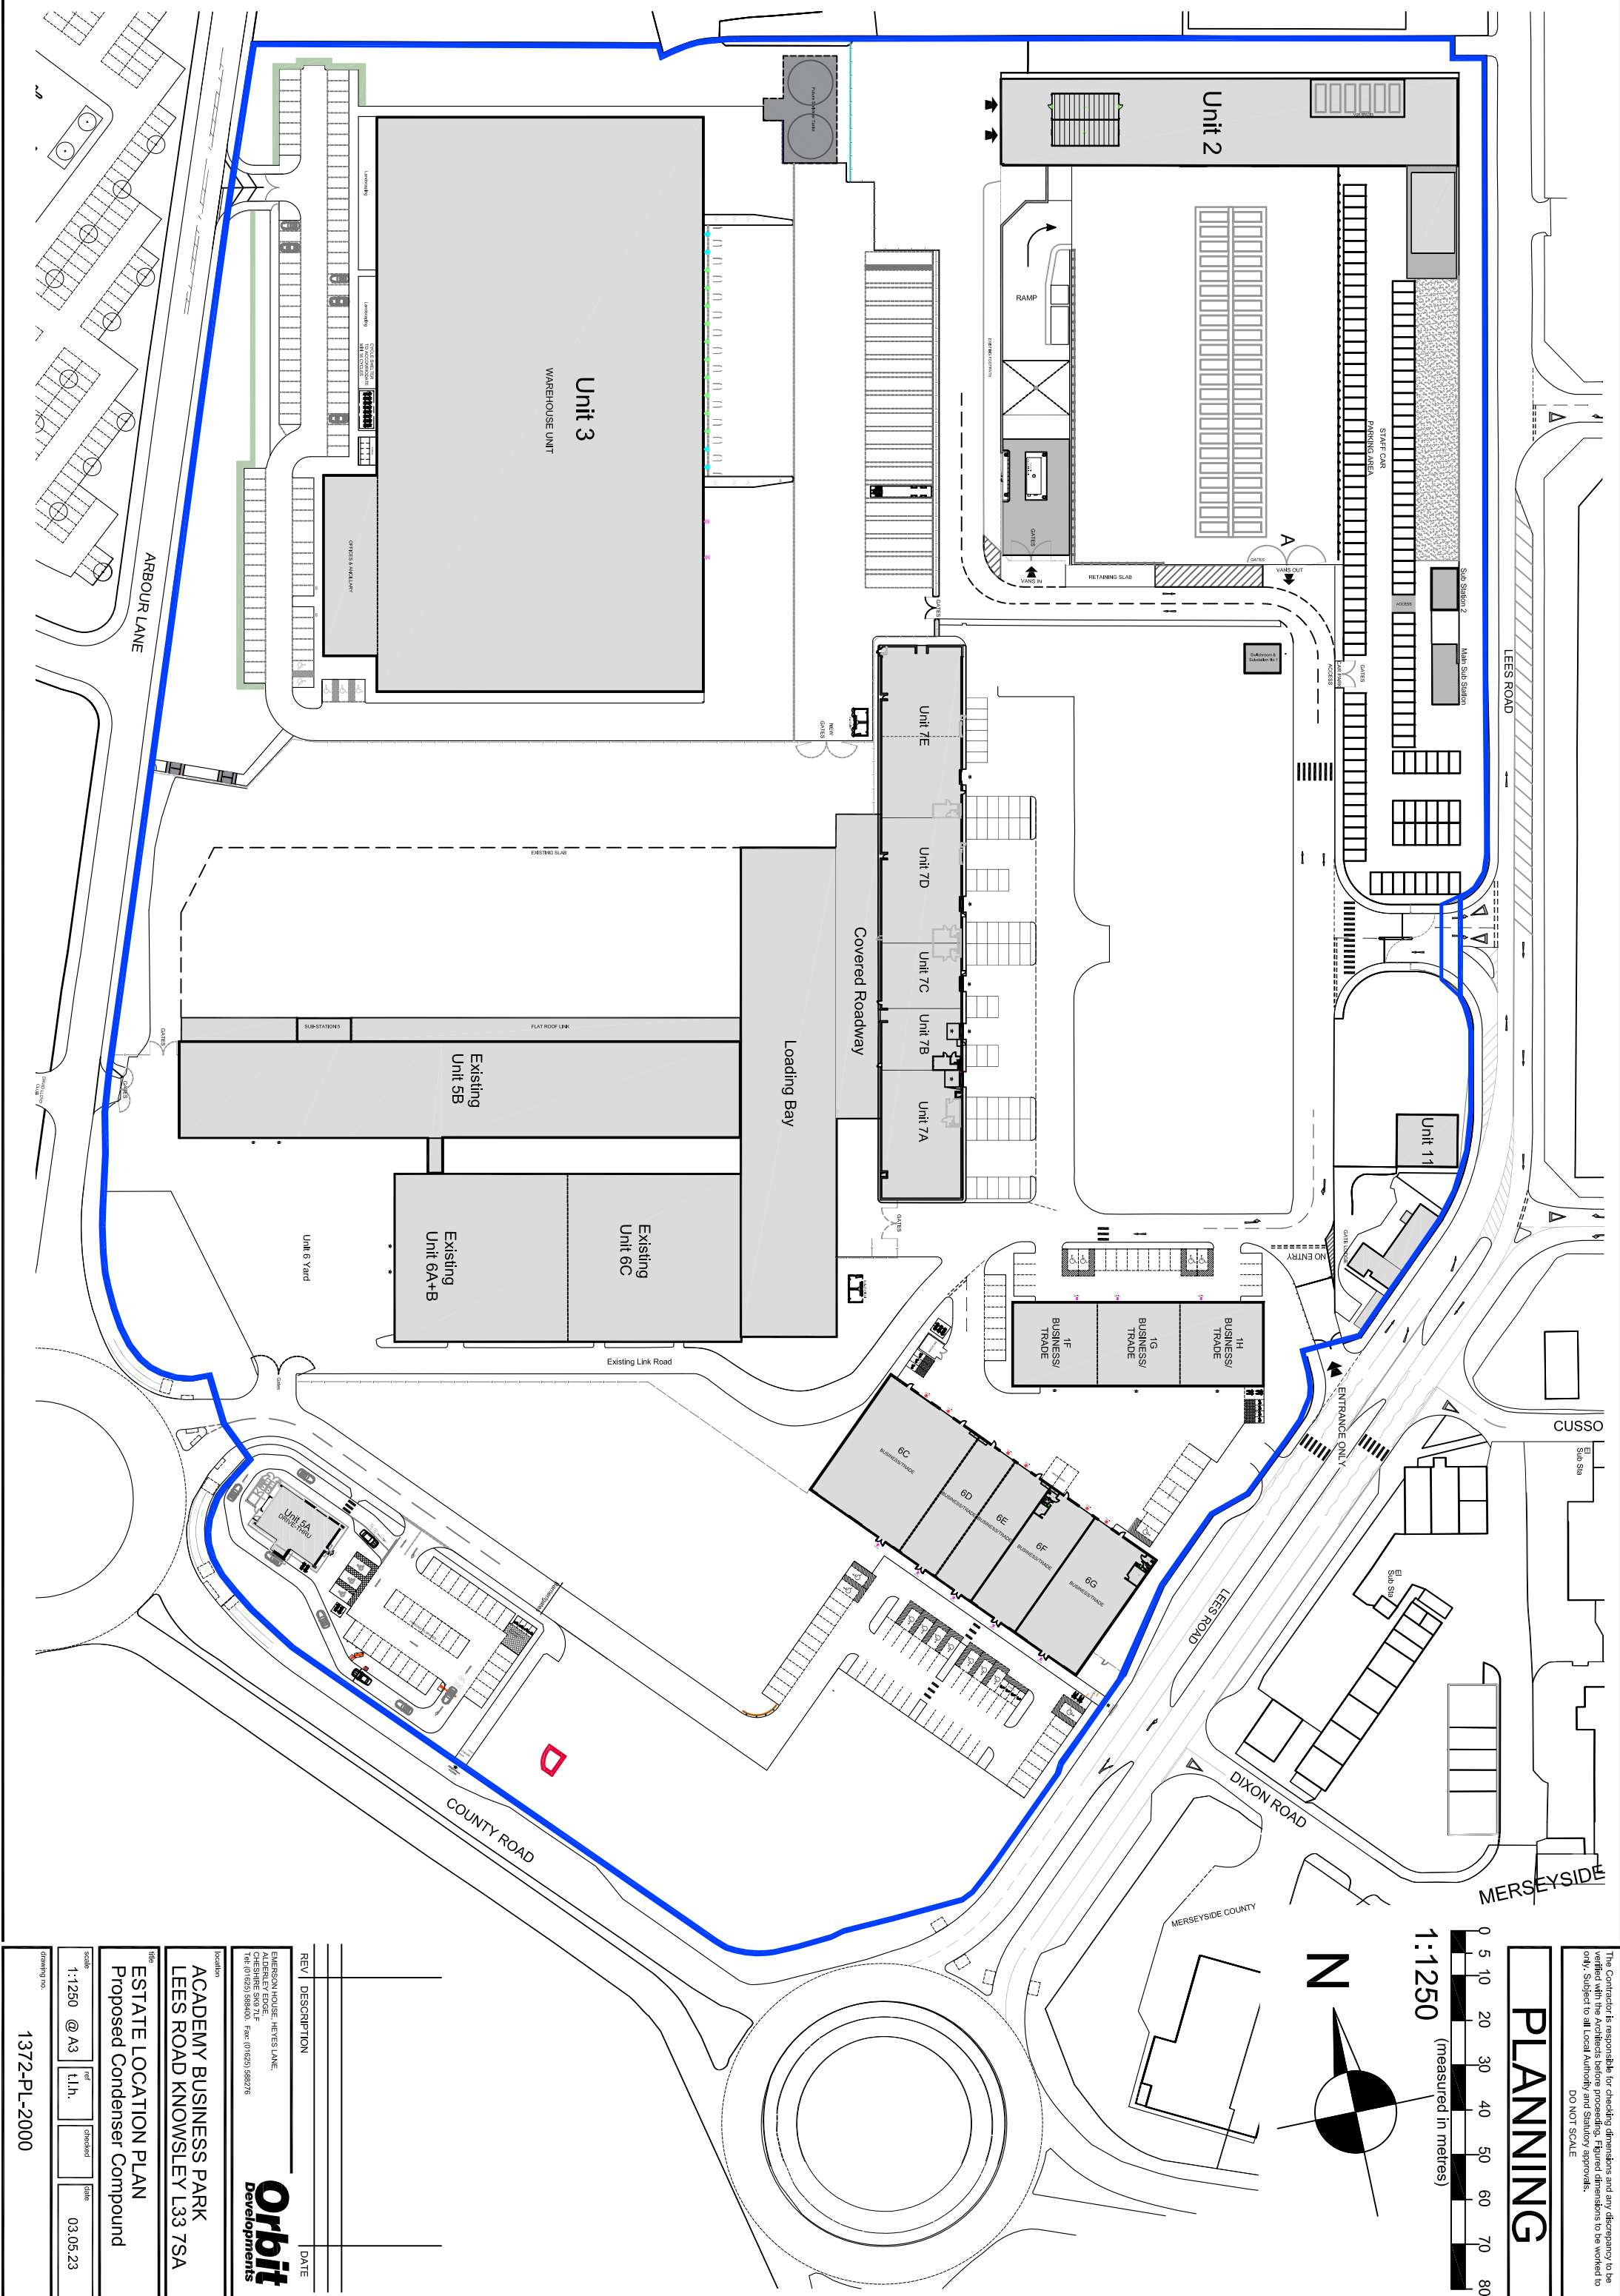
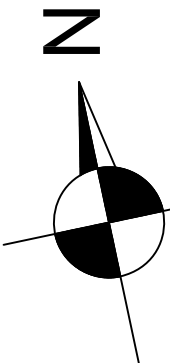


The Contractor is responsible for checking dimensions and any discrepancy to be verified with the Architects before proceeding. Figure dimensions to be worked to only. Subject to all local Authority and Statutory approvals.
DO NOT SCALE

PLANNING

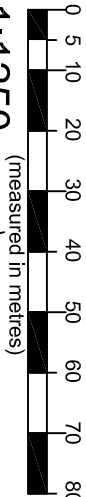

REV	DESCRIPTION	DATE

EMERSON HOUSE, HEYES LANE
ALDERLEY EDGE,
CHESHIRE SK9 6LP
Tel: 01565 358400 Fax: 01565 358276

Orbit
Developments

Location
ACADEMY BUSINESS PARK
LEES ROAD KNOWSLEY L33 7SA

Title
ESTATE LOCATION PLAN
Proposed Condenser Compound

Scale
1:1250 @ A3
T.L.H.
Checked
Date
03.05.23

Drawing no.
1372-PL-2000