


File name: I:\UK\WSPGROUP\COMMERCIAL\DATA\PROJECTS\70057126-WSP-XX-XX-DR-CE-0103 SURFACE FINISHES.DWG, printed on 08 December 2022 14:31:35, by YG_jah

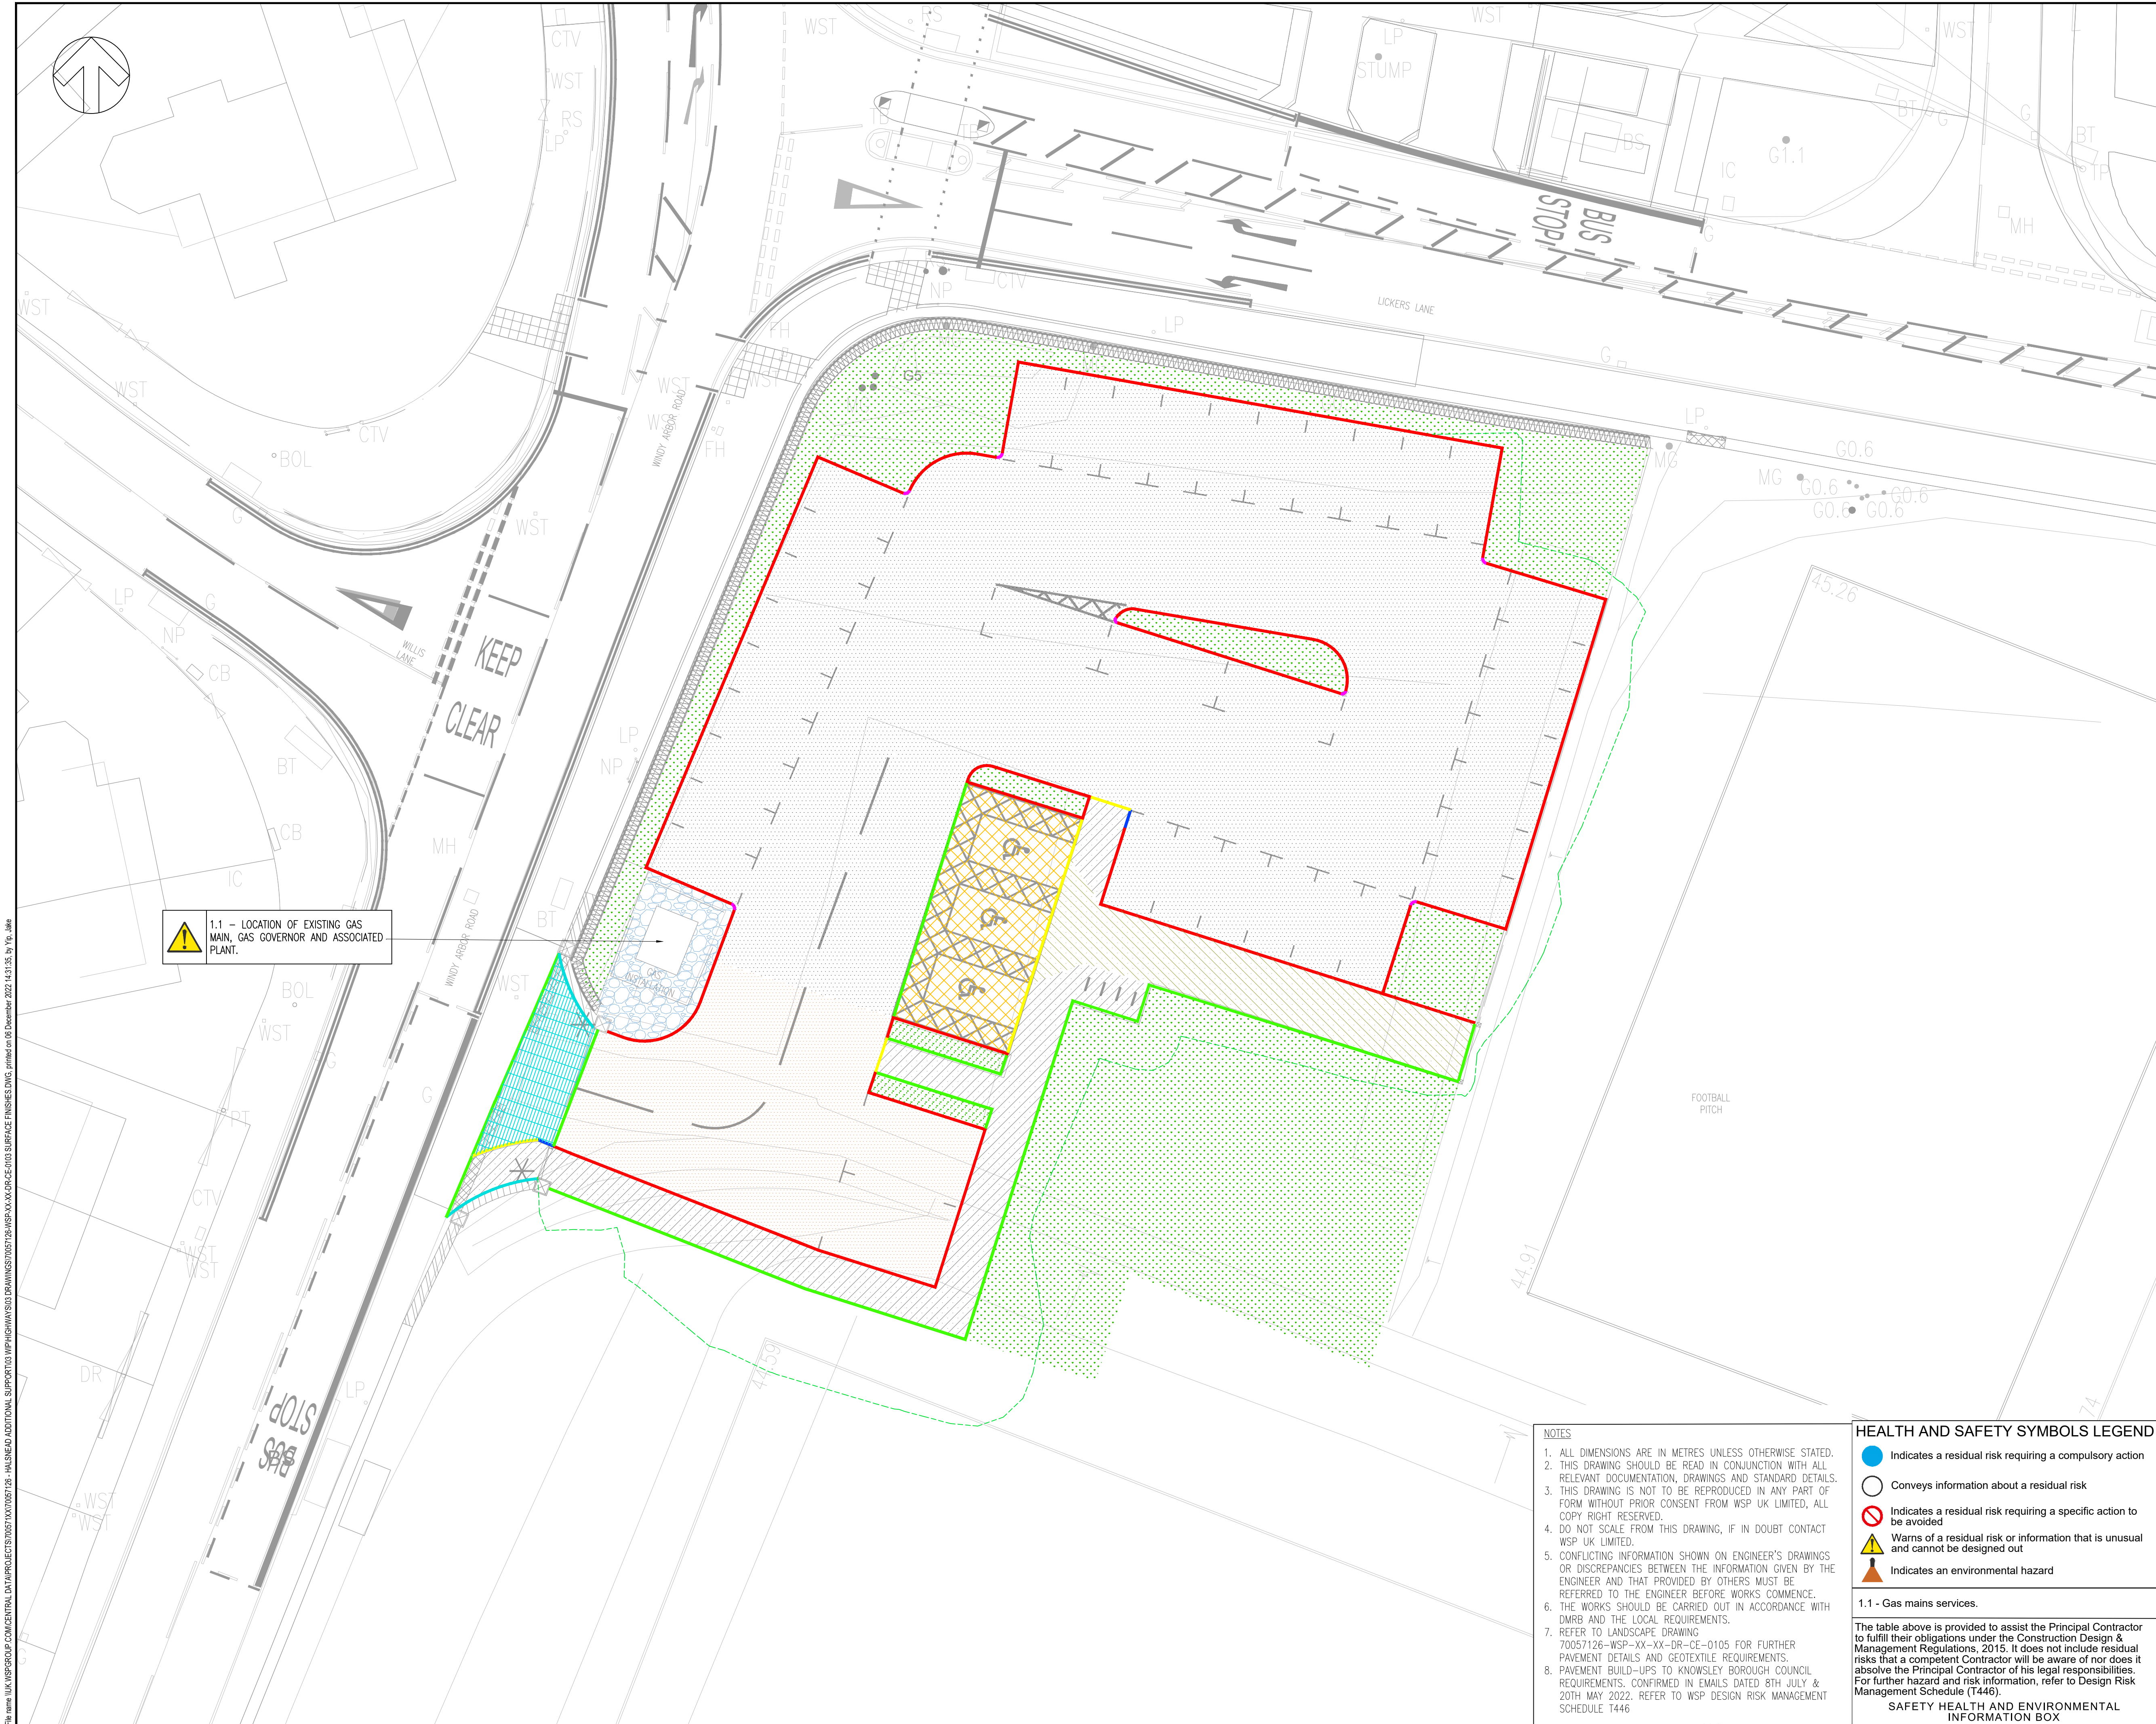

1.1 - LOCATION OF EXISTING GAS MAIN, GAS GOVERNOR AND ASSOCIATED PLANT.

- NOTES**
1. ALL DIMENSIONS ARE IN METRES UNLESS OTHERWISE STATED.
 2. THIS DRAWING SHOULD BE READ IN CONJUNCTION WITH ALL RELEVANT DOCUMENTATION, DRAWINGS AND STANDARD DETAILS.
 3. THIS DRAWING IS NOT TO BE REPRODUCED IN ANY PART OF FORM WITHOUT PRIOR CONSENT FROM WSP UK LIMITED, ALL COPY RIGHT RESERVED.
 4. DO NOT SCALE FROM THIS DRAWING, IF IN DOUBT CONTACT WSP UK LIMITED.
 5. CONFLICTING INFORMATION SHOWN ON ENGINEER'S DRAWINGS OR DISCREPANCIES BETWEEN THE INFORMATION GIVEN BY THE ENGINEER AND THAT PROVIDED BY OTHERS MUST BE REFERRED TO THE ENGINEER BEFORE WORKS COMMENCE.
 6. THE WORKS SHOULD BE CARRIED OUT IN ACCORDANCE WITH DMRB AND THE LOCAL REQUIREMENTS.
 7. REFER TO LANDSCAPE DRAWING 70057126-WSP-XX-XX-DR-CE-0105 FOR FURTHER PAVEMENT DETAILS AND GEOTEXTILE REQUIREMENTS.
 8. PAVEMENT BUILD-UPS TO KNOWSLEY BOROUGH COUNCIL REQUIREMENTS, CONFIRMED IN EMAILS DATED 8TH JULY & 20TH MAY 2022. REFER TO WSP DESIGN RISK MANAGEMENT SCHEDULE T446

HEALTH AND SAFETY SYMBOLS LEGEND

- Indicates a residual risk requiring a compulsory action
- Conveys information about a residual risk
- ⊘ Indicates a residual risk requiring a specific action to be avoided
- ⚠ Warns of a residual risk or information that is unusual and cannot be designed out
- ⚡ Indicates an environmental hazard

1.1 - Gas mains services.

The table above is provided to assist the Principal Contractor to fulfill their obligations under the Construction Design & Management Regulations, 2015. It does not include residual risks that a competent Contractor will be aware of nor does it absolve the Principal Contractor of his legal responsibilities. For further hazard and risk information, refer to Design Risk Management Schedule (T446).

SAFETY HEALTH AND ENVIRONMENTAL INFORMATION BOX

DO NOT SCALE

KEY

- TOBERMORE FUSION (OR SIMILAR APPROVED) KERB WITH 100MM UPSTAND
- BN KERB LAID FLUSH WITH 0-6MM UPSTAND
- BN TO TOBERMORE FUSION (OR SIMILAR APPROVED) TRANSITION KERB
- EF EDGING KERB TO BE LAID FLUSH
- TOBERMORE FUSION QUADRANT (OR SIMILAR APPROVED) KERB WITH 100MM UPSTAND
- SINGLE LINE OF GRANITE SETTS 100X200
- FOOTPRINT OF PROPOSED EARTHWORKS

P1 VEHICULAR CAR PARK SURFACING (SEE NOTE 7):
40mm SURFACE COURSE
60mm DENSE BINDER COURSE
150mm TYPE 1 SUBBASE (TBC BASED ON CBR'S)
GEOGRID
100mm SOFT CAPPING
NON WOVEN GEOTEXTILE MEMBRANE

P2 BUFF COLOUR VEHICULAR CAR PARK SURFACING (SEE NOTE 7):
40mm SURFACE COURSE WITH BUFF COLOURED PIGMENT
60mm DENSE BINDER COURSE
150mm TYPE 1 SUBBASE (TBC BASED ON CBR'S)
GEOGRID
100mm SOFT CAPPING
NON WOVEN GEOTEXTILE MEMBRANE

P3 HEAVY DUTY CAR PARK SURFACING (SEE NOTE 7):
40mm SURFACE COURSE
60mm DENSE BINDER COURSE
80mm BASE
150mm TYPE 1 SUBBASE (TBC BASED ON CBR'S)
GEOGRID
100mm SOFT CAPPING
NON WOVEN GEOTEXTILE MEMBRANE

P4 ENTRANCE SURFACING (SEE NOTE 7):
100mm GRANITE SETTS
100mm ST2 CONCRETE BED
150mm TYPE 1 SUBBASE (TBC BASED ON CBR'S)

F1 FOOTWAY CONSTRUCTION:
20mm SURFACE COURSE
50mm BINDER COURSE
100mm TYPE 1 SUBBASE

F2 HEAVY DUTY FOOTWAY CONSTRUCTION:
20mm SURFACE COURSE
50mm BINDER COURSE
200mm TYPE 1 SUBBASE

VERGE AND EXISTING GROUND

GRAVEL REFER TO 70057126_WSP_XX_XX_DR_LA_0002

UNTIL TECHNICAL APPROVAL HAS BEEN OBTAINED FROM THE RELEVANT LOCAL AUTHORITIES OR STATUTORY BODIES, IT SHOULD BE UNDERSTOOD THAT ALL DRAWINGS ARE ISSUED AS PRELIMINARY AND NOT FOR CONSTRUCTION. SHOULD THE CONTRACTOR AND / OR EMPLOYER COMMENCE WORK PRIOR TO APPROVAL BEING GIVEN, IT IS ENTIRELY AT THEIR OWN RISK

P04	22/12/2022	JY	SITE BOUNDARY REMOVED	RY	MY
P03	08/09/2022	SB	PAVING AT ENTRANCE UPDATED	RY	RY
P02	07/07/2022	PN	P1 SURFACING REVISED, P3 PAVING AT ENTRANCE AND KEY UPDATED	SB	RY
P01	23/06/2022	PB	FIRST ISSUE	GLG	RY
REV	DATE	BY	DESCRIPTION	CHK	APP

DRAWING STATUS:

S2 - FOR INFORMATION

wsp

Mountbatten House, Basing View, Basingstoke, RG21 4HJ, UK
T+ 44 (0) 1256 318 800, F+ 44 (0) 1256 318 700
wsp.com

CLIENT: **KMBC**

ARCHITECT: **-**

SITE/PROJECT: **WINDY ARBOR ROAD**

TITLE: **KERBING & SURFACE FINISHES**

SCALE @ A1:	1:150	CHECKED:	GLG	APPROVED:	RT
PROJECT NO:	70057126	DESIGNED:	GLG	DRAWN:	PB
				DATE:	September 22
DRAWING NO:	70057126-WSP-XX-XX-DR-CE-0103				REV: P04

© WSP UK Ltd