

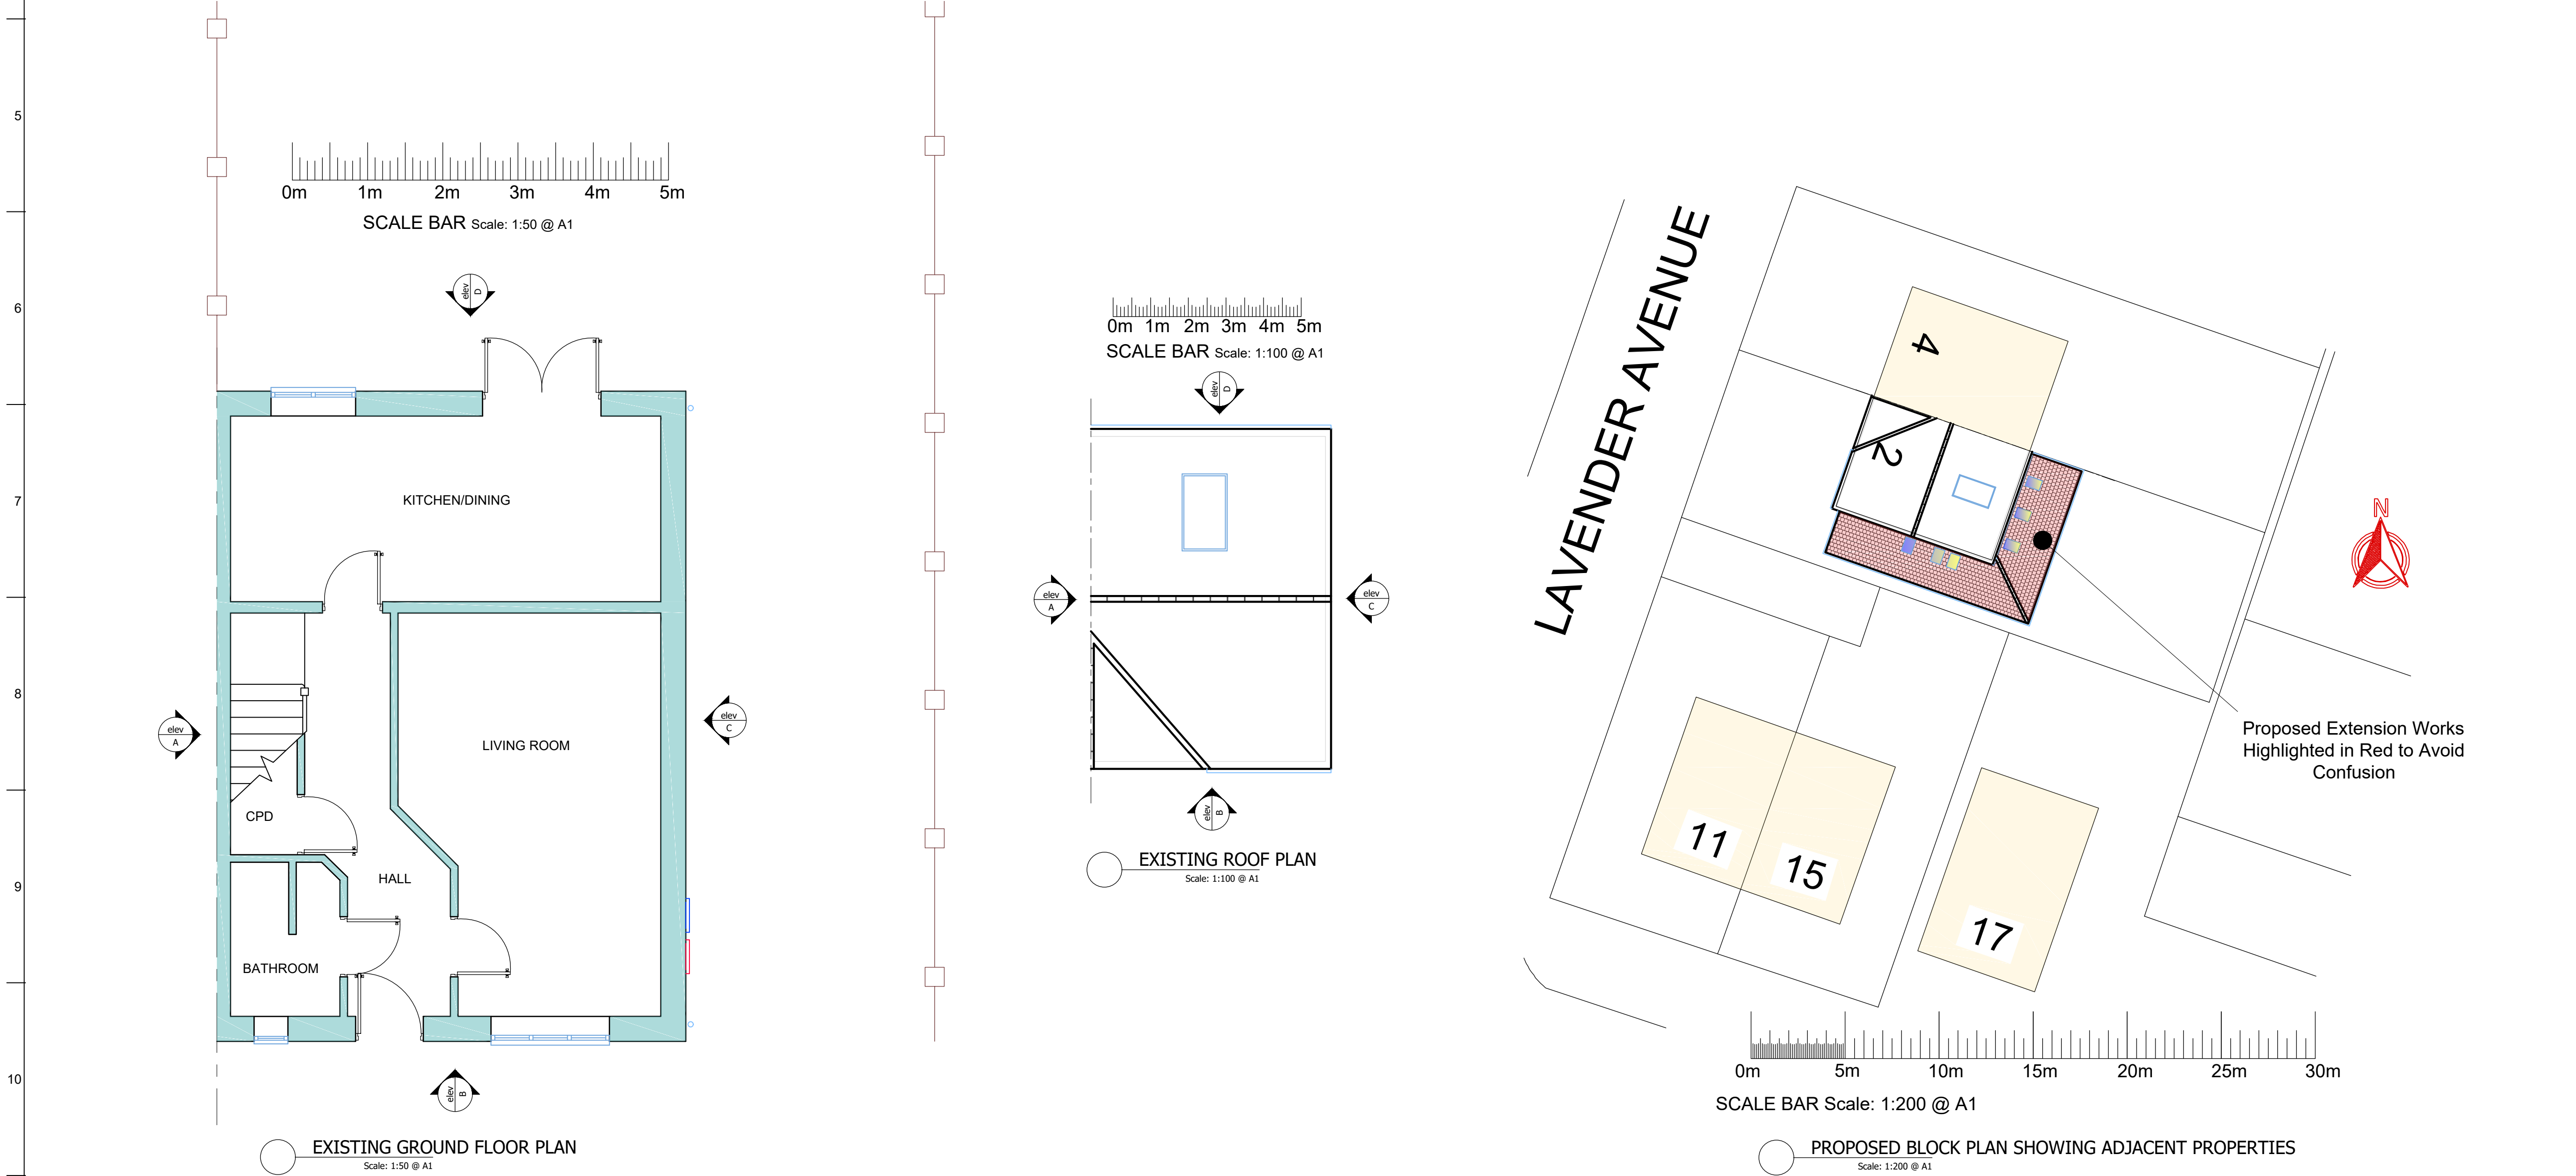


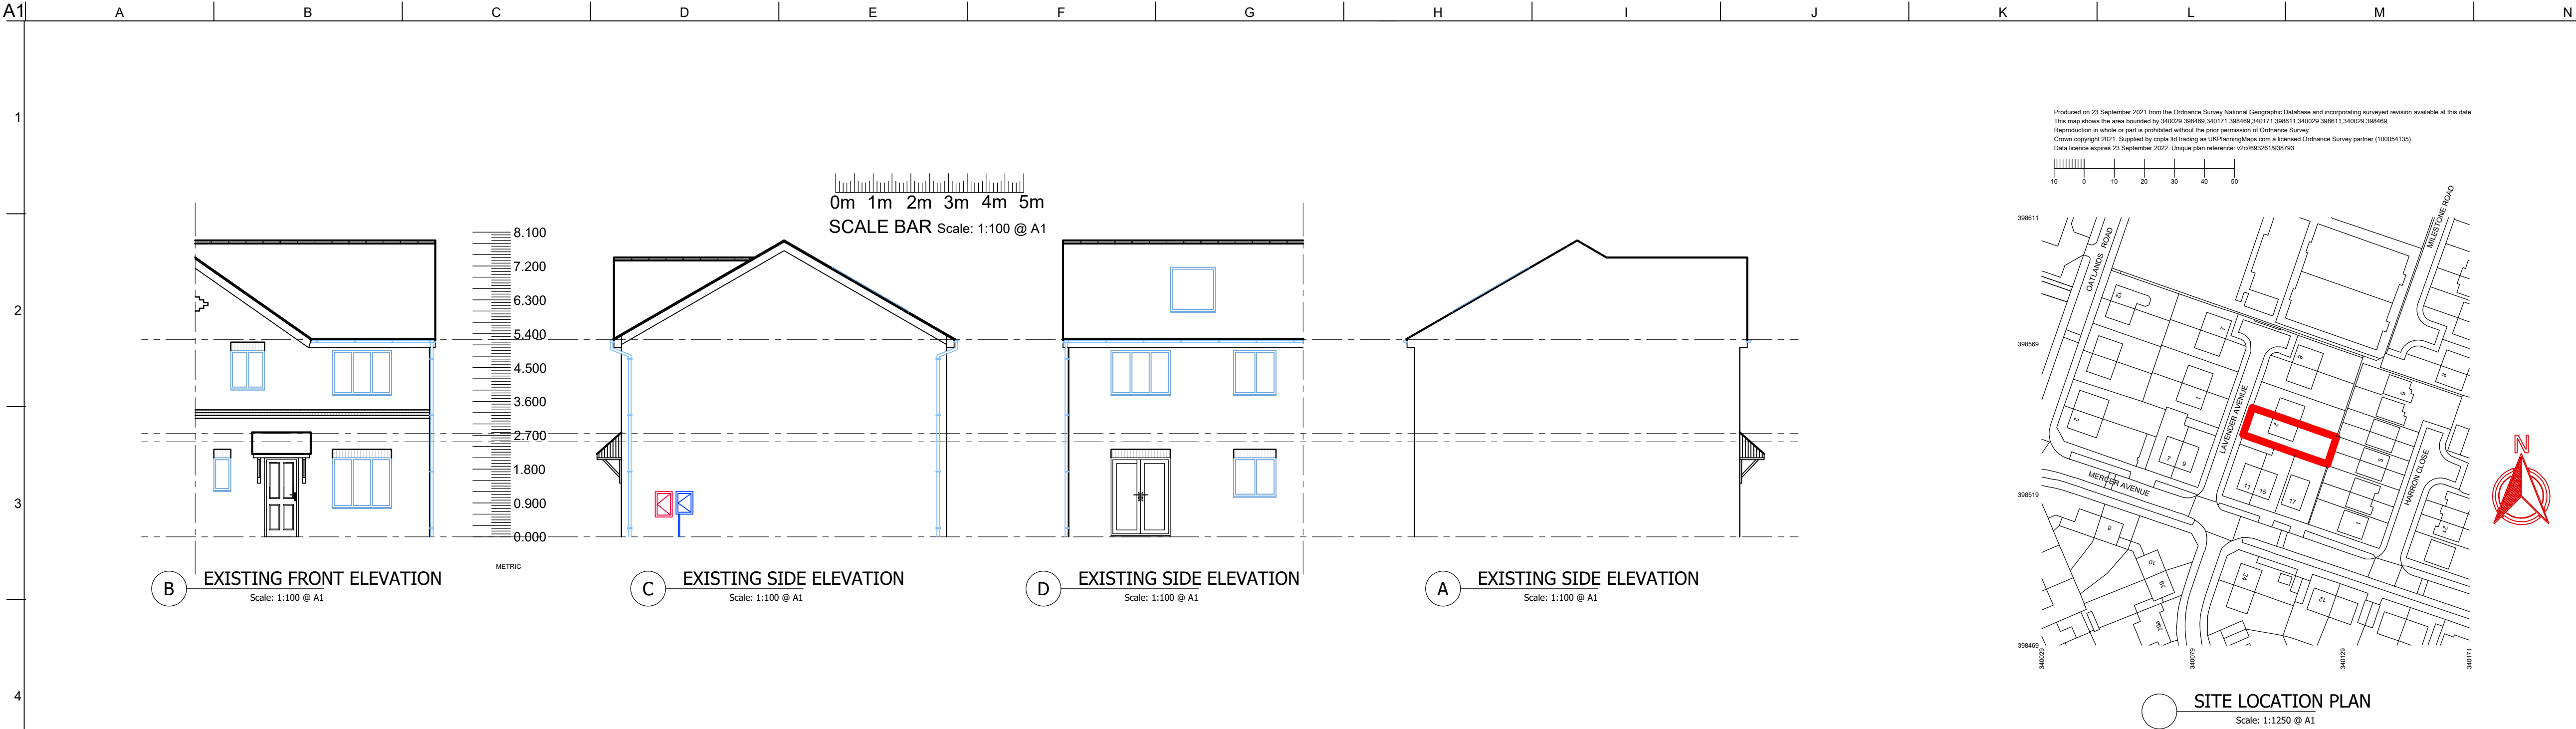

1. TO BE READ IN CONJUNCTION WITH ALL OTHER CONSULTANTS / SPECIALISTS DRAWINGS. REPORT ANY DISCREPANCIES BEFORE AFFECTED WORK COMMENCES
2. ALL SETTING OUT DIMENSIONS TO BE CHECKED ON SITE BY CONTRACTOR BEFORE WORK COMMENCES
3. CONTRACTORS ATTENTION IS DRAWN TO THEIR RESPONSIBILITY UNDER THE 2015 CDM REGULATIONS

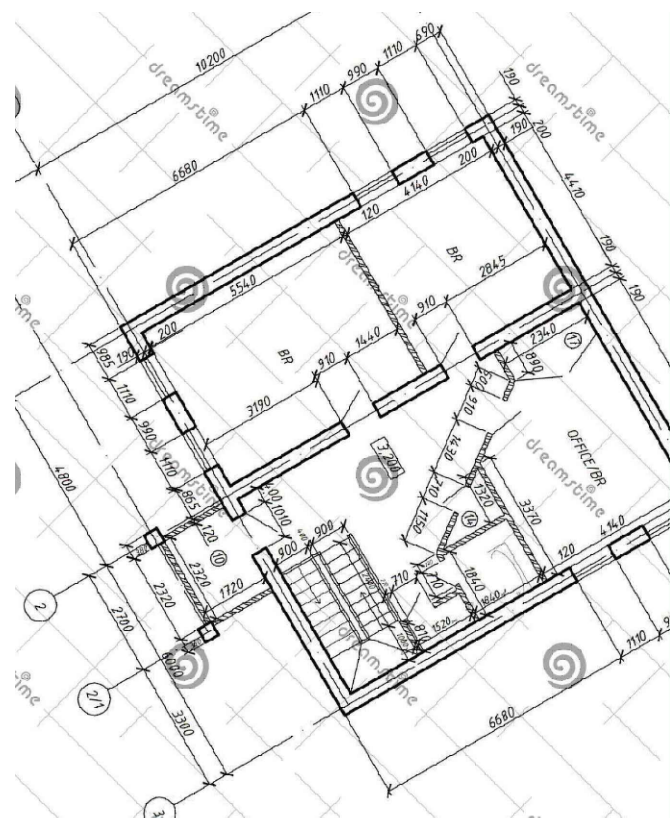

RJ DESIGN (NW) LTD
07734-911-515
robjones@rjdesignsnw.co.uk

client	Jade Arkwright 07967-824-838 jade.arkwright@merseycare.nhs.uk
project	2 Lavender Avenue Kirkby Liverpool L32 4UW Proposed Single Storey Rear & Side Extension to the Existing Dwelling House EXISTING ELEVATIONS, PLANS, SITE LOCATION PLAN & BLOCK PLAN
drawing title	
drawing number	0001-01
revision	*
drawing status	PLANNING
scale	1:1250, 1:200, 1:100, 1:50 - @ A1
date	October 2021
drawn by	RJ
checked by	RJ