

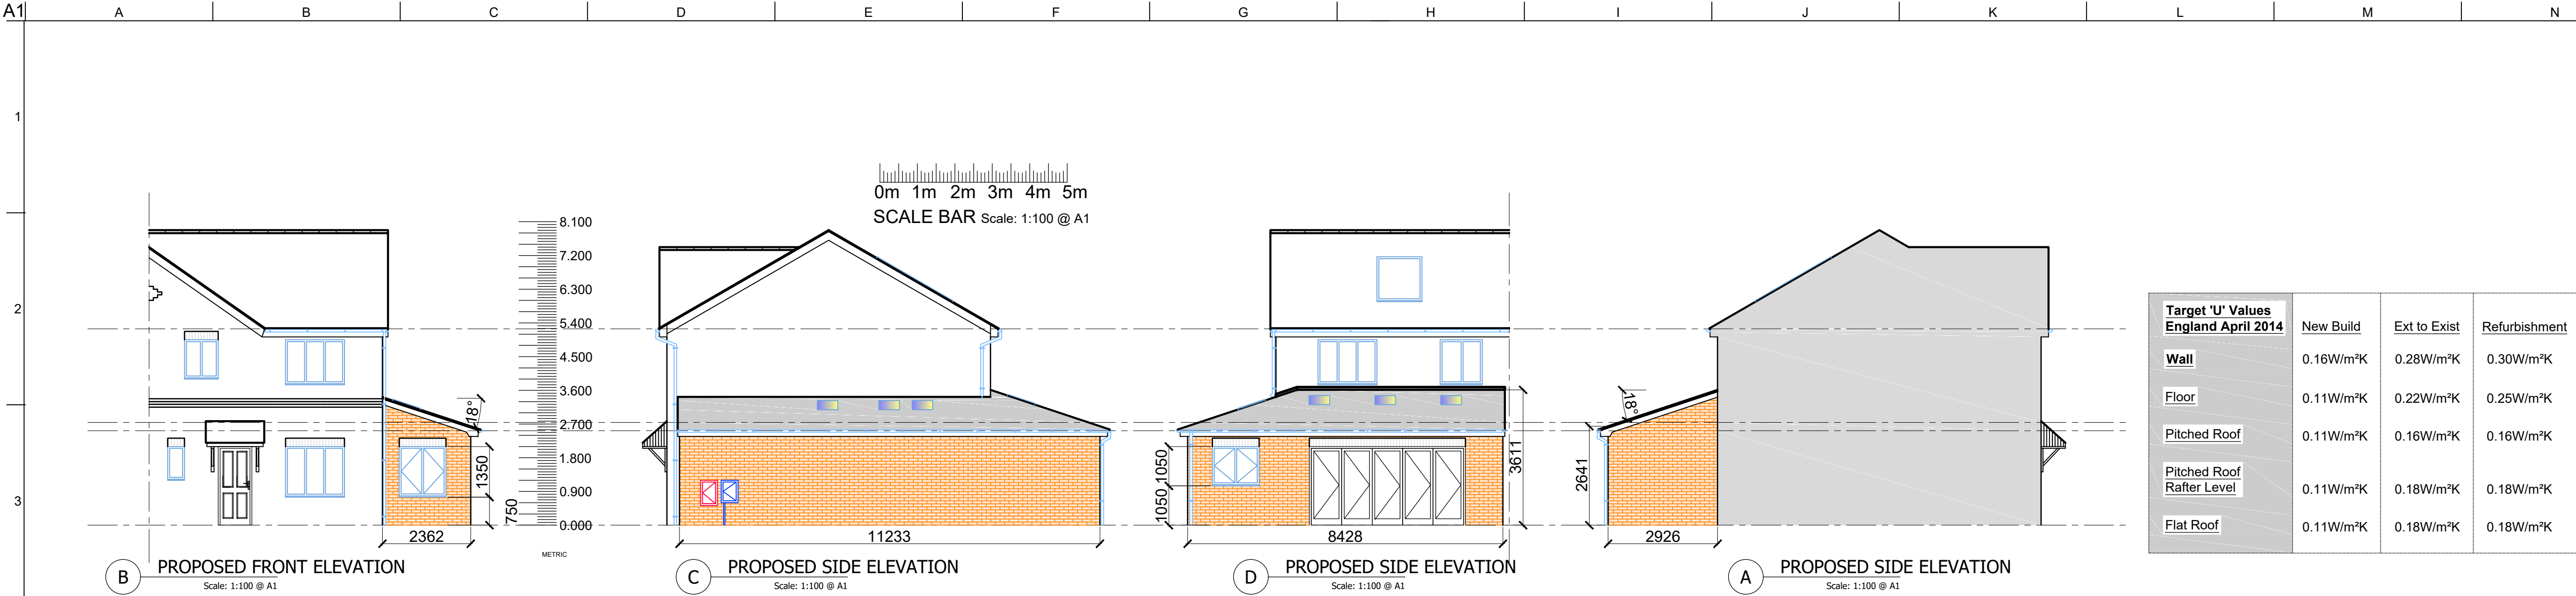


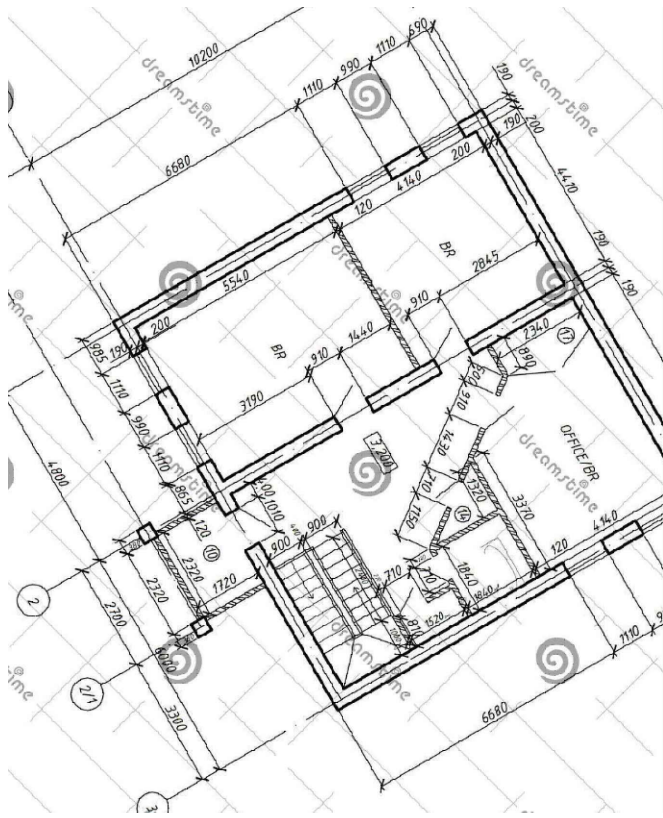

1. TO BE READ IN CONJUNCTION WITH ALL OTHER CONSULTANTS / SPECIALISTS DRAWINGS. REPORT ANY DISCREPANCIES BEFORE AFFECTED WORK COMMENCES
2. ALL SETTING OUT DIMENSIONS TO BE CHECKED ON SITE BY CONTRACTOR BEFORE WORK COMMENCES
3. CONTRACTORS ATTENTION IS DRAWN TO THEIR RESPONSIBILITY UNDER THE 2015 CDM REGULATIONS

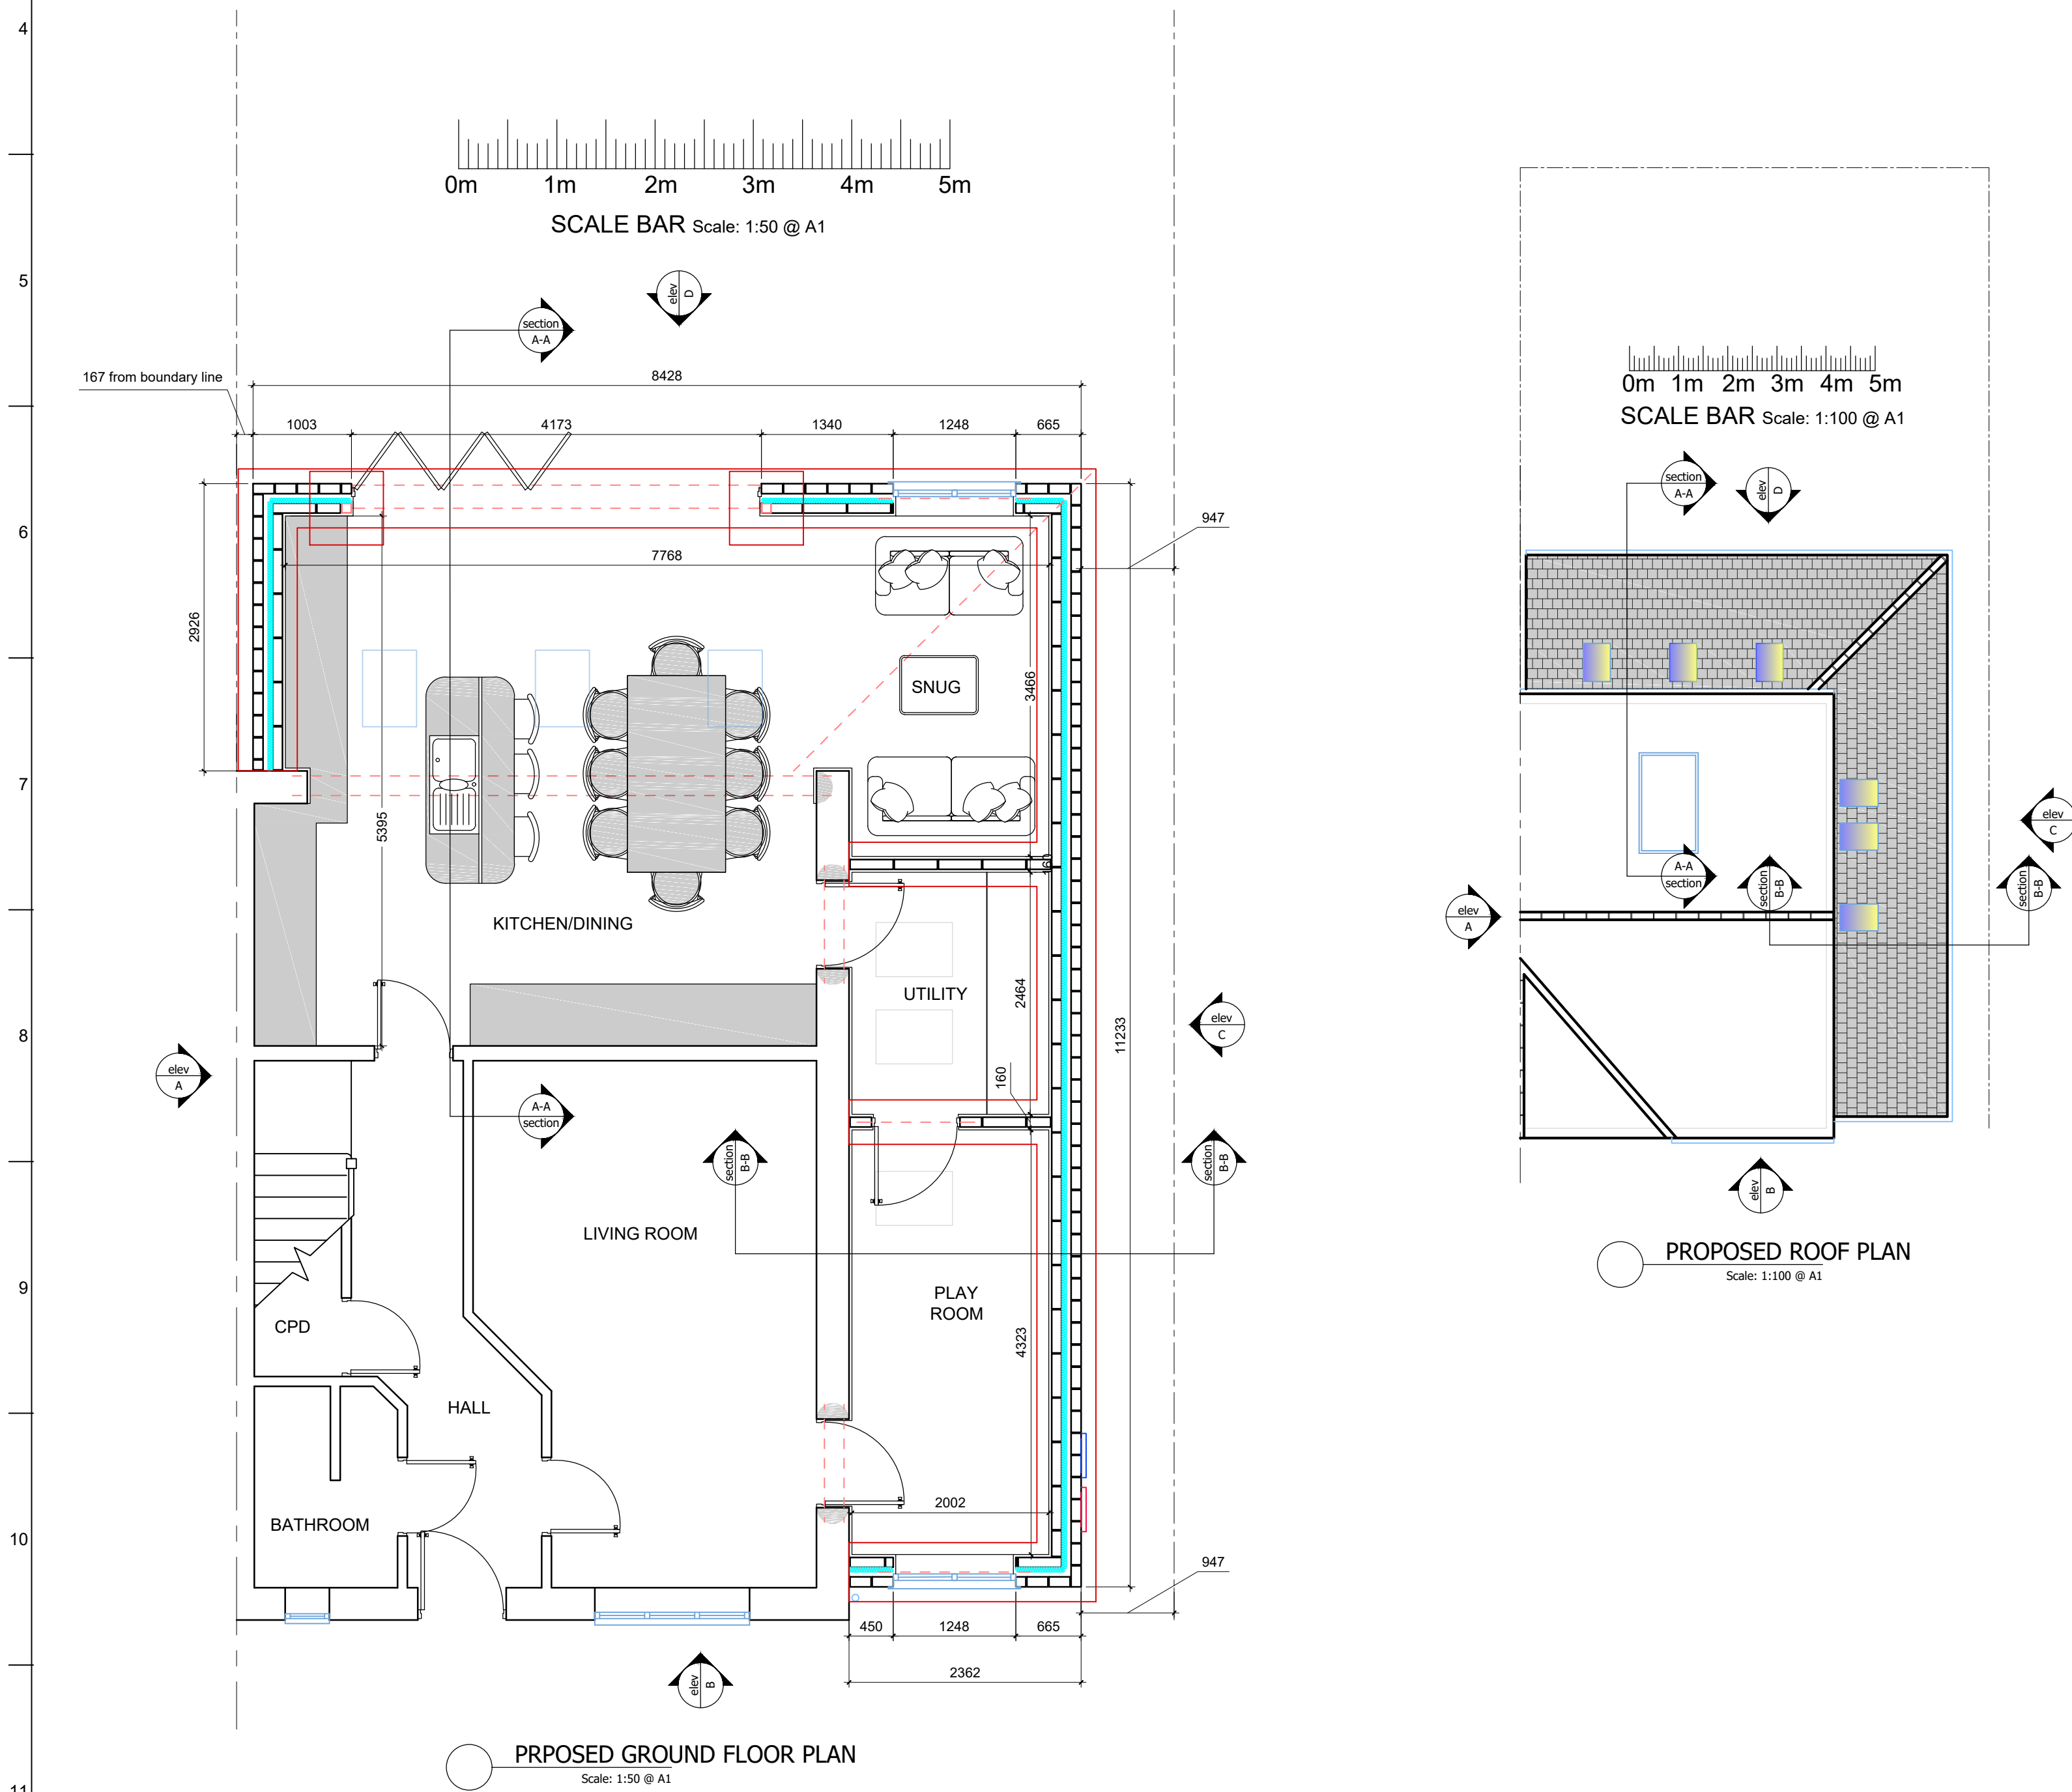

**RJ DESIGN (NW) LTD**  
**07734-911-515**  
[robjones@rjdesignsnw.co.uk](mailto:robjones@rjdesignsnw.co.uk)

|                |   |
|----------------|---|
| client         | Jade Arkwright<br>07967-824-838<br>jade.arkwright@merseycare.nhs.uk   |
| project        | 2 Lavender Avenue<br>Kirkby<br>Liverpool<br>L32 4UW<br>Proposed Single Storey Rear & Side<br>Extension to the Existing Dwelling<br>House<br>PROPOSED ELEVATIONS, PLANS |
| drawing title  |   |
| drawing number | 0001-02   |
| revision       | *   |
| drawing status | PLANNING   |
| scale          | 1:100, 1:50 - @ A1   |
| date           | October 2021   |
| drawn by       | RJ   |
| checked by     | RJ   |