
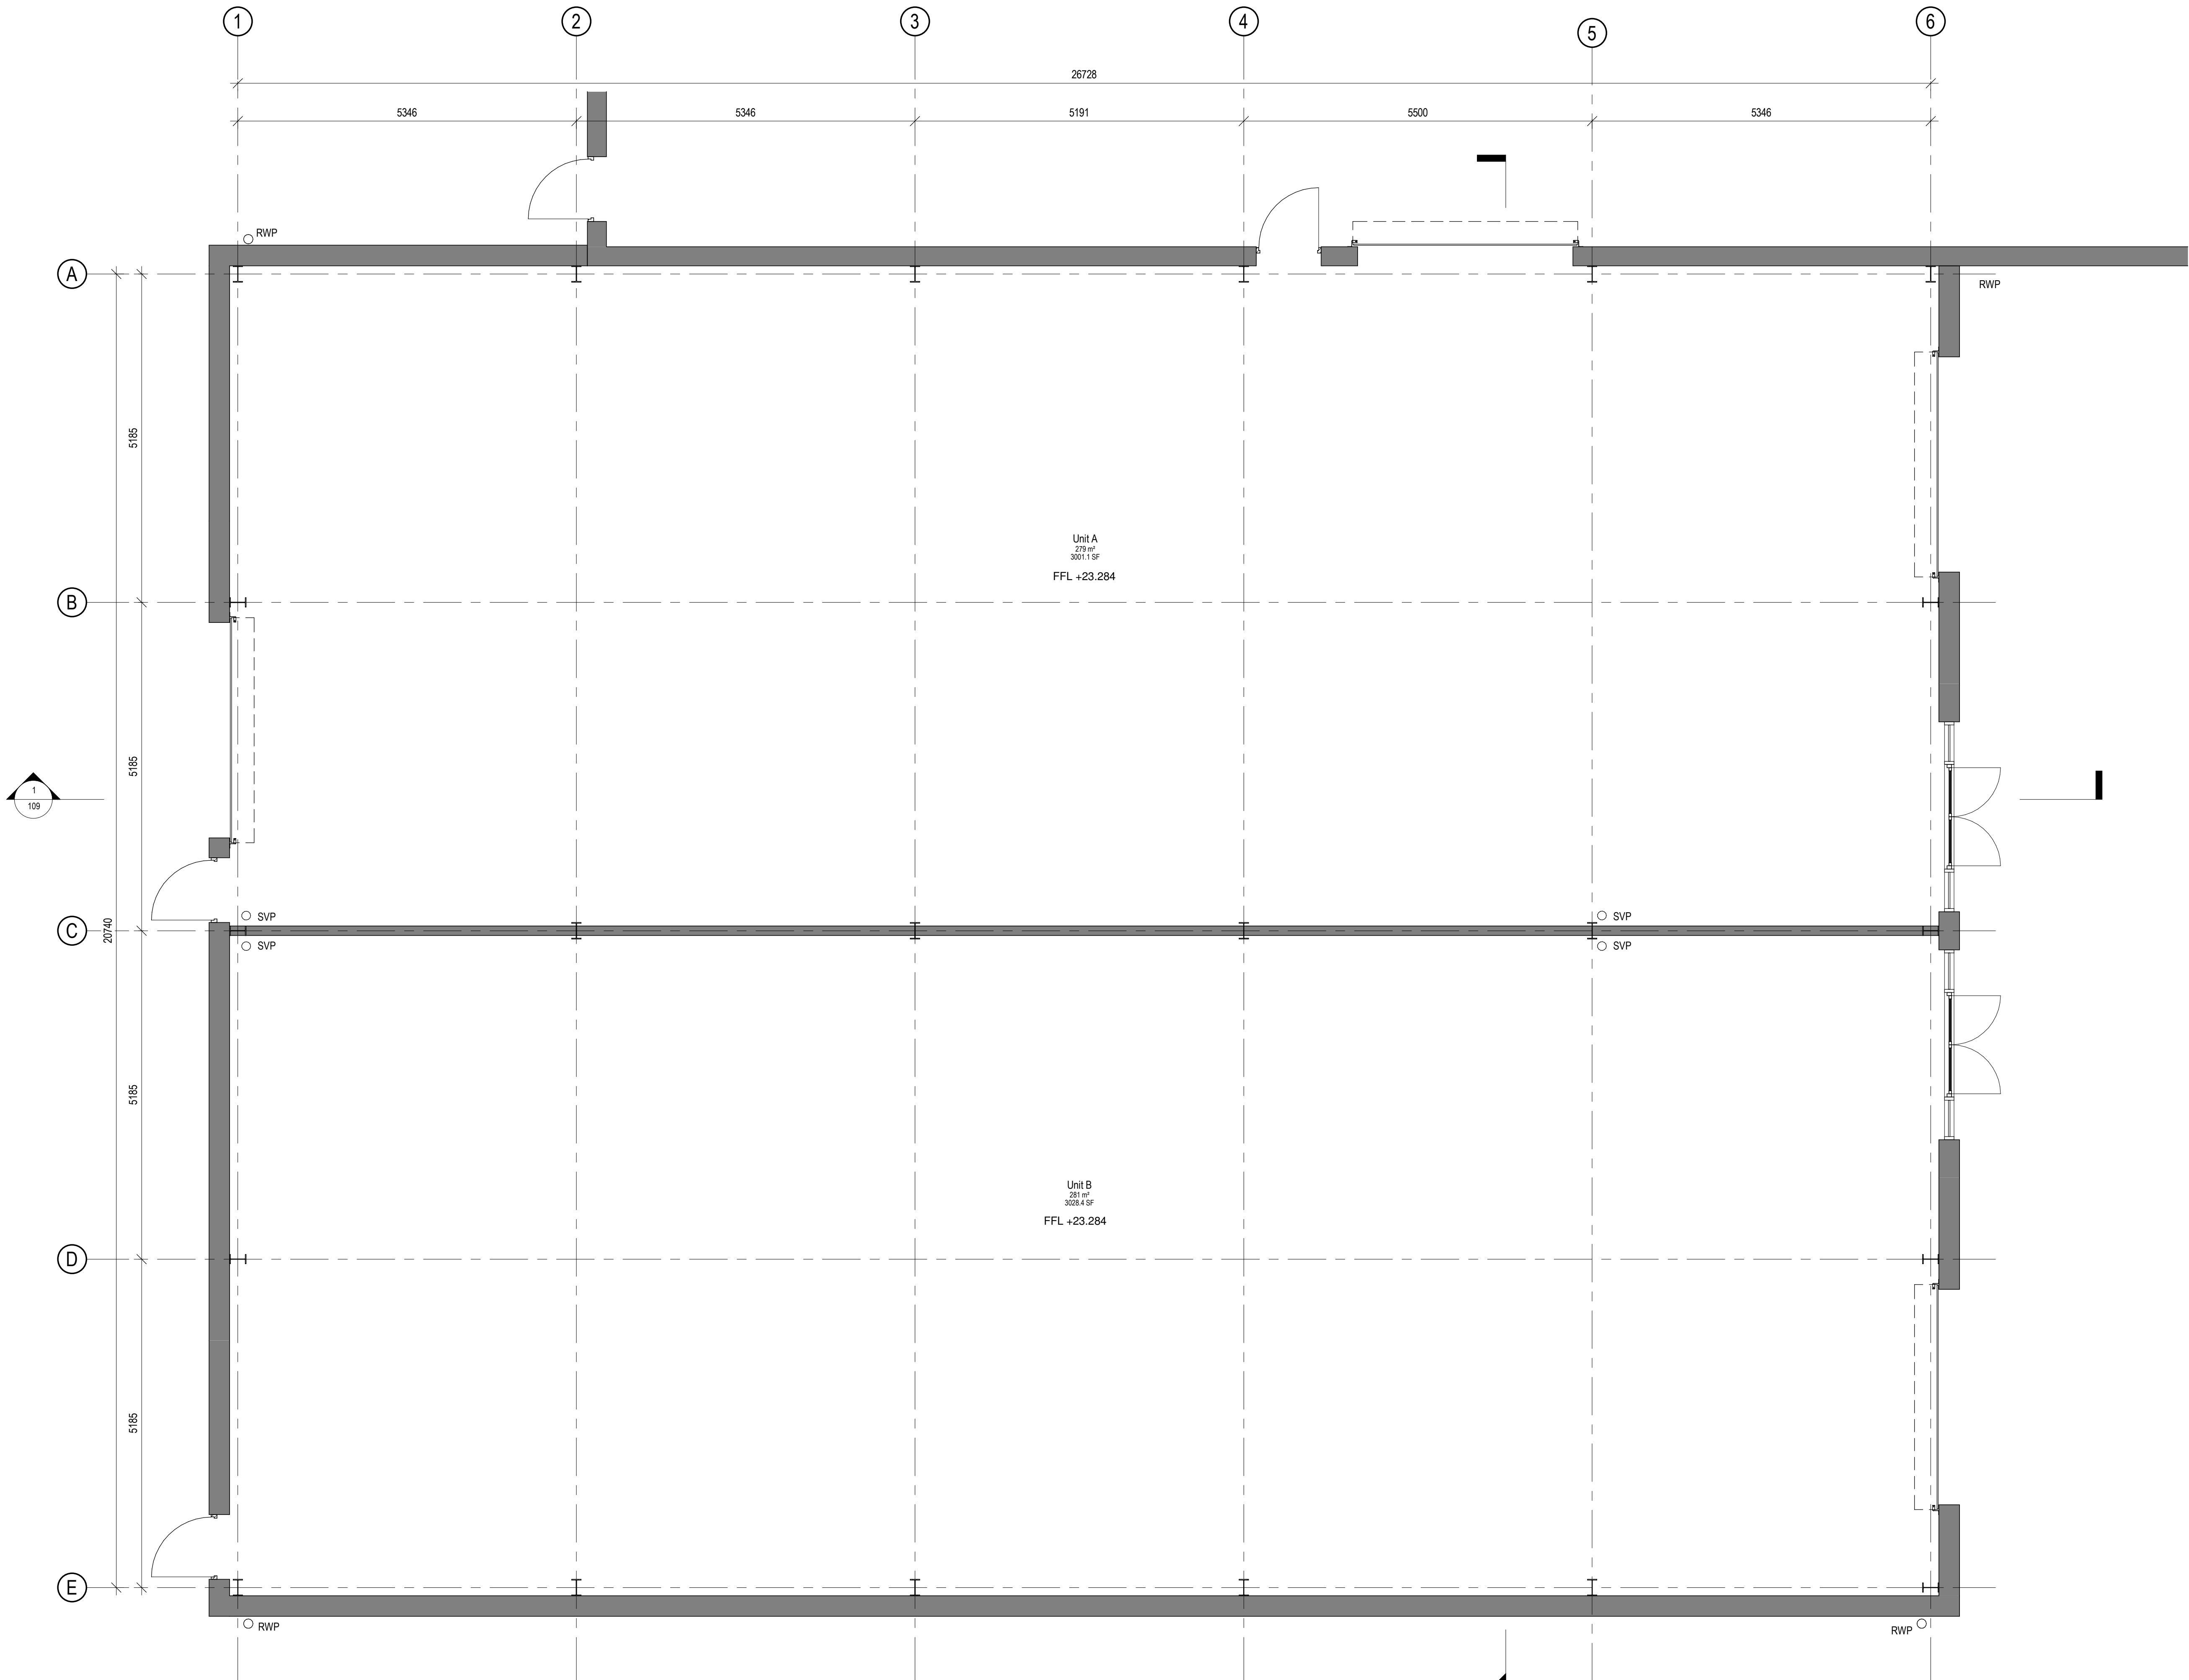


Notes
The Contractor is to check all dimensions and conditions on site before commencing. Do not scale from this drawing.
This drawing remains the copyright of POZZONI Architecture Ltd.

Scale Bars		TO BE USED ONLY AS GUIDANCE			
1:100	mm	0	1000	2000	3000
1:200	mm	0	1000	2000	3000
1:500	M	0	10	20	30
1:1250	M	0	10	20	30

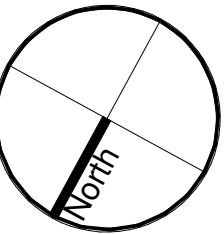

Proposed Floor Plan
1 : 50

1	Drawing issued for planning.	MKM	06.09.21
Rev	Description	By	Date
Client	Fleet Factors Pension Fund		
Job	Proposed Extension, Fleet Factors, Huyton		
Drawing	Planning - Proposed Floor Plan		
Issue Ref	P5801_106	Rev	1
Date	19.07.21	Scale	1 : 50
By	AMH	By	MKM
Check	AMH	Check	MKM
Project	Planning	Tender	Construction
Phase	Design	Contract	As Built

pozzoni

10-12 Emerald Street
London
WC1N 3QA

Woodville House
2 Woodville Road
Altrincham
WA14 2FH

+44 20 7078 0079
architects@pozzoni.co.uk

+44 161 928 7848
www.pozzoni.co.uk