



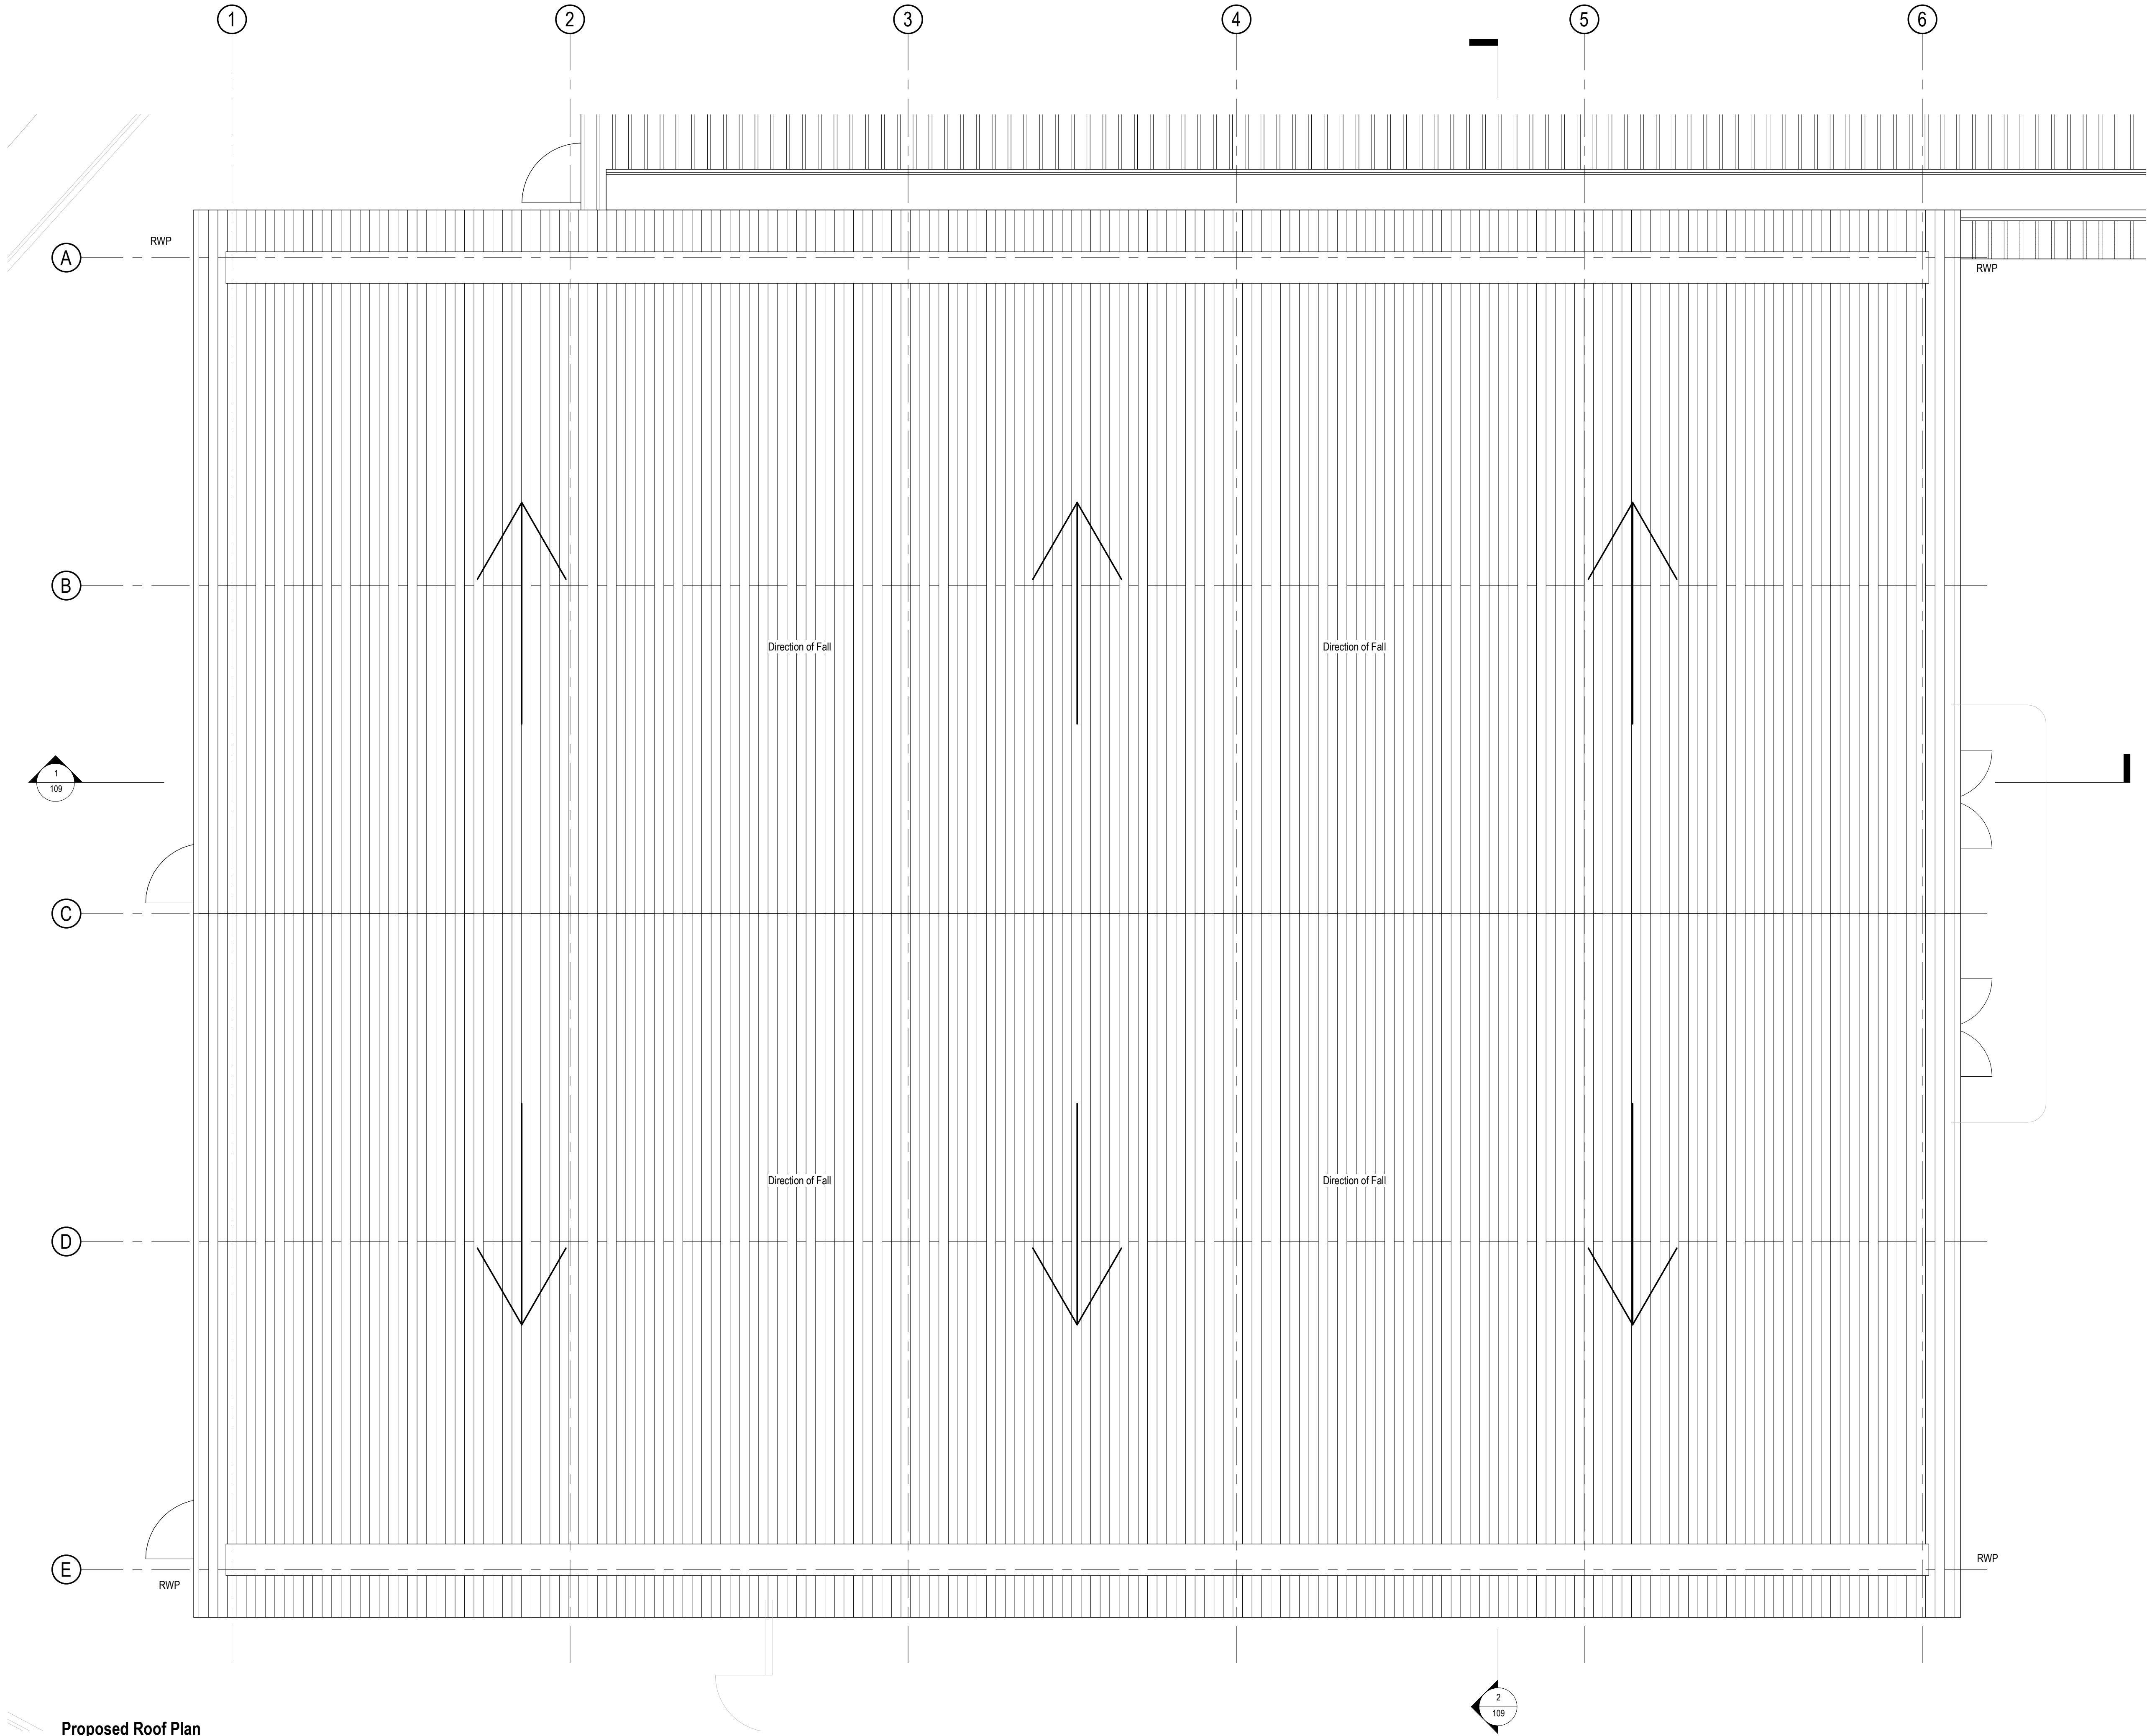

Proposed Roof Plan
1 : 50

Notes
The Contractor is to check all dimensions and conditions on site before commencing. Do not scale from this drawing.
This drawing remains the copyright of POZZONI Architecture Ltd.

Scale Bars		TO BE USED ONLY AS GUIDANCE			
1:100	mm	0	1000	2000	3000
1:200	mm	0	1000	2000	3000
1:500	M	0	10	20	30
1:1250	M	0	10	20	30

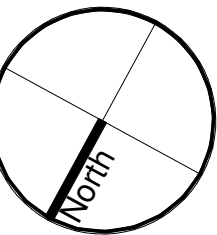

Insulated metal composite roof panels concealed behind parapet (dual pitch 4°). Colour Goosewing Grey BS 10 A 05.
New membrane lined box gutters to perimeter where shown laid to falls to new rainwater outlets and aluminium RWP's (colour RAL 7016 Anthracite).

1	Drawing issued for planning.	MKM	06.09.21
Rev	Description	By	Date
Client	Fleet Factors Pension Fund		
Job	Proposed Extension, Fleet Factors, Huyton		
Drawing	Planning - Proposed Roof Plan		
Ref	P5801_107	Rev	1
Date	20.07.21	Scale	1 : 50
By	AMH	By	MKM
By	MKM	By	MKM
By	Planning	By	Tender
By	Design	By	Contract
By	Design	By	As Built

pozzoni

10-12 Emerald Street
London
WC1N 3QA
+44 20 7078 0079
architects@pozzoni.co.uk
Woodville House
2 Woodville Road
Altrincham
WA14 2FH
+44 161 928 7848
www.pozzoni.co.uk