




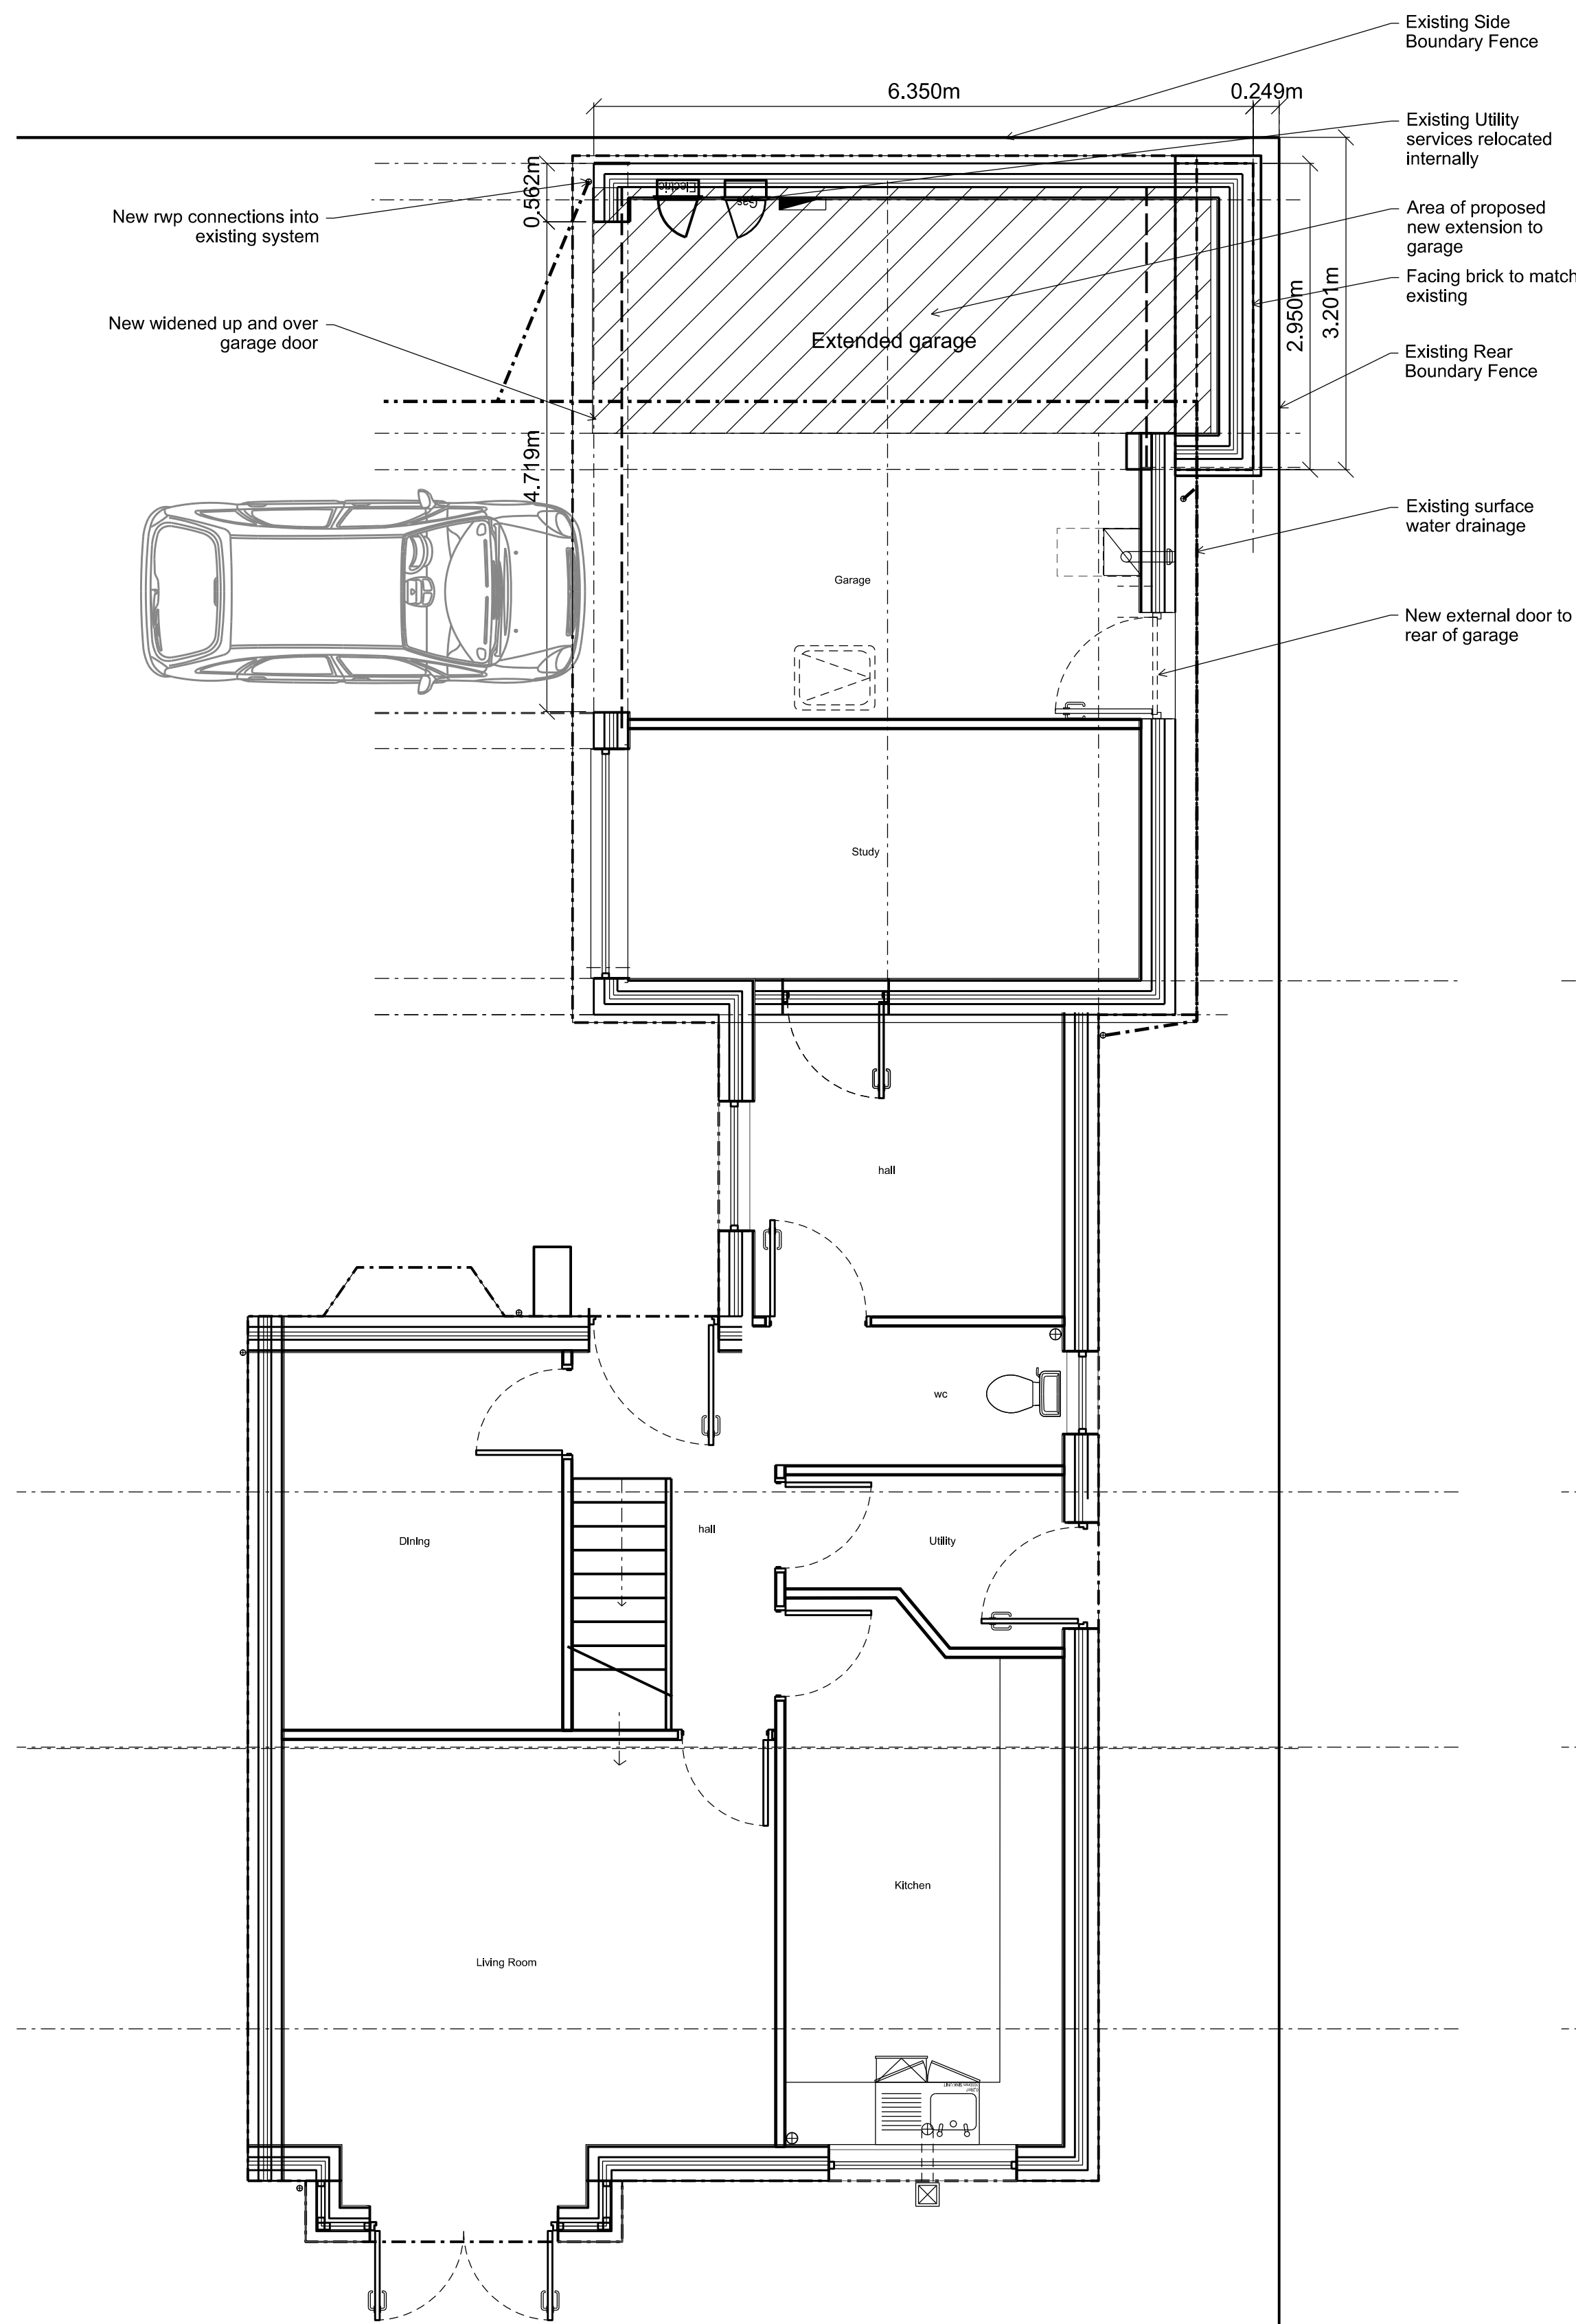

Proposed Ground Floor

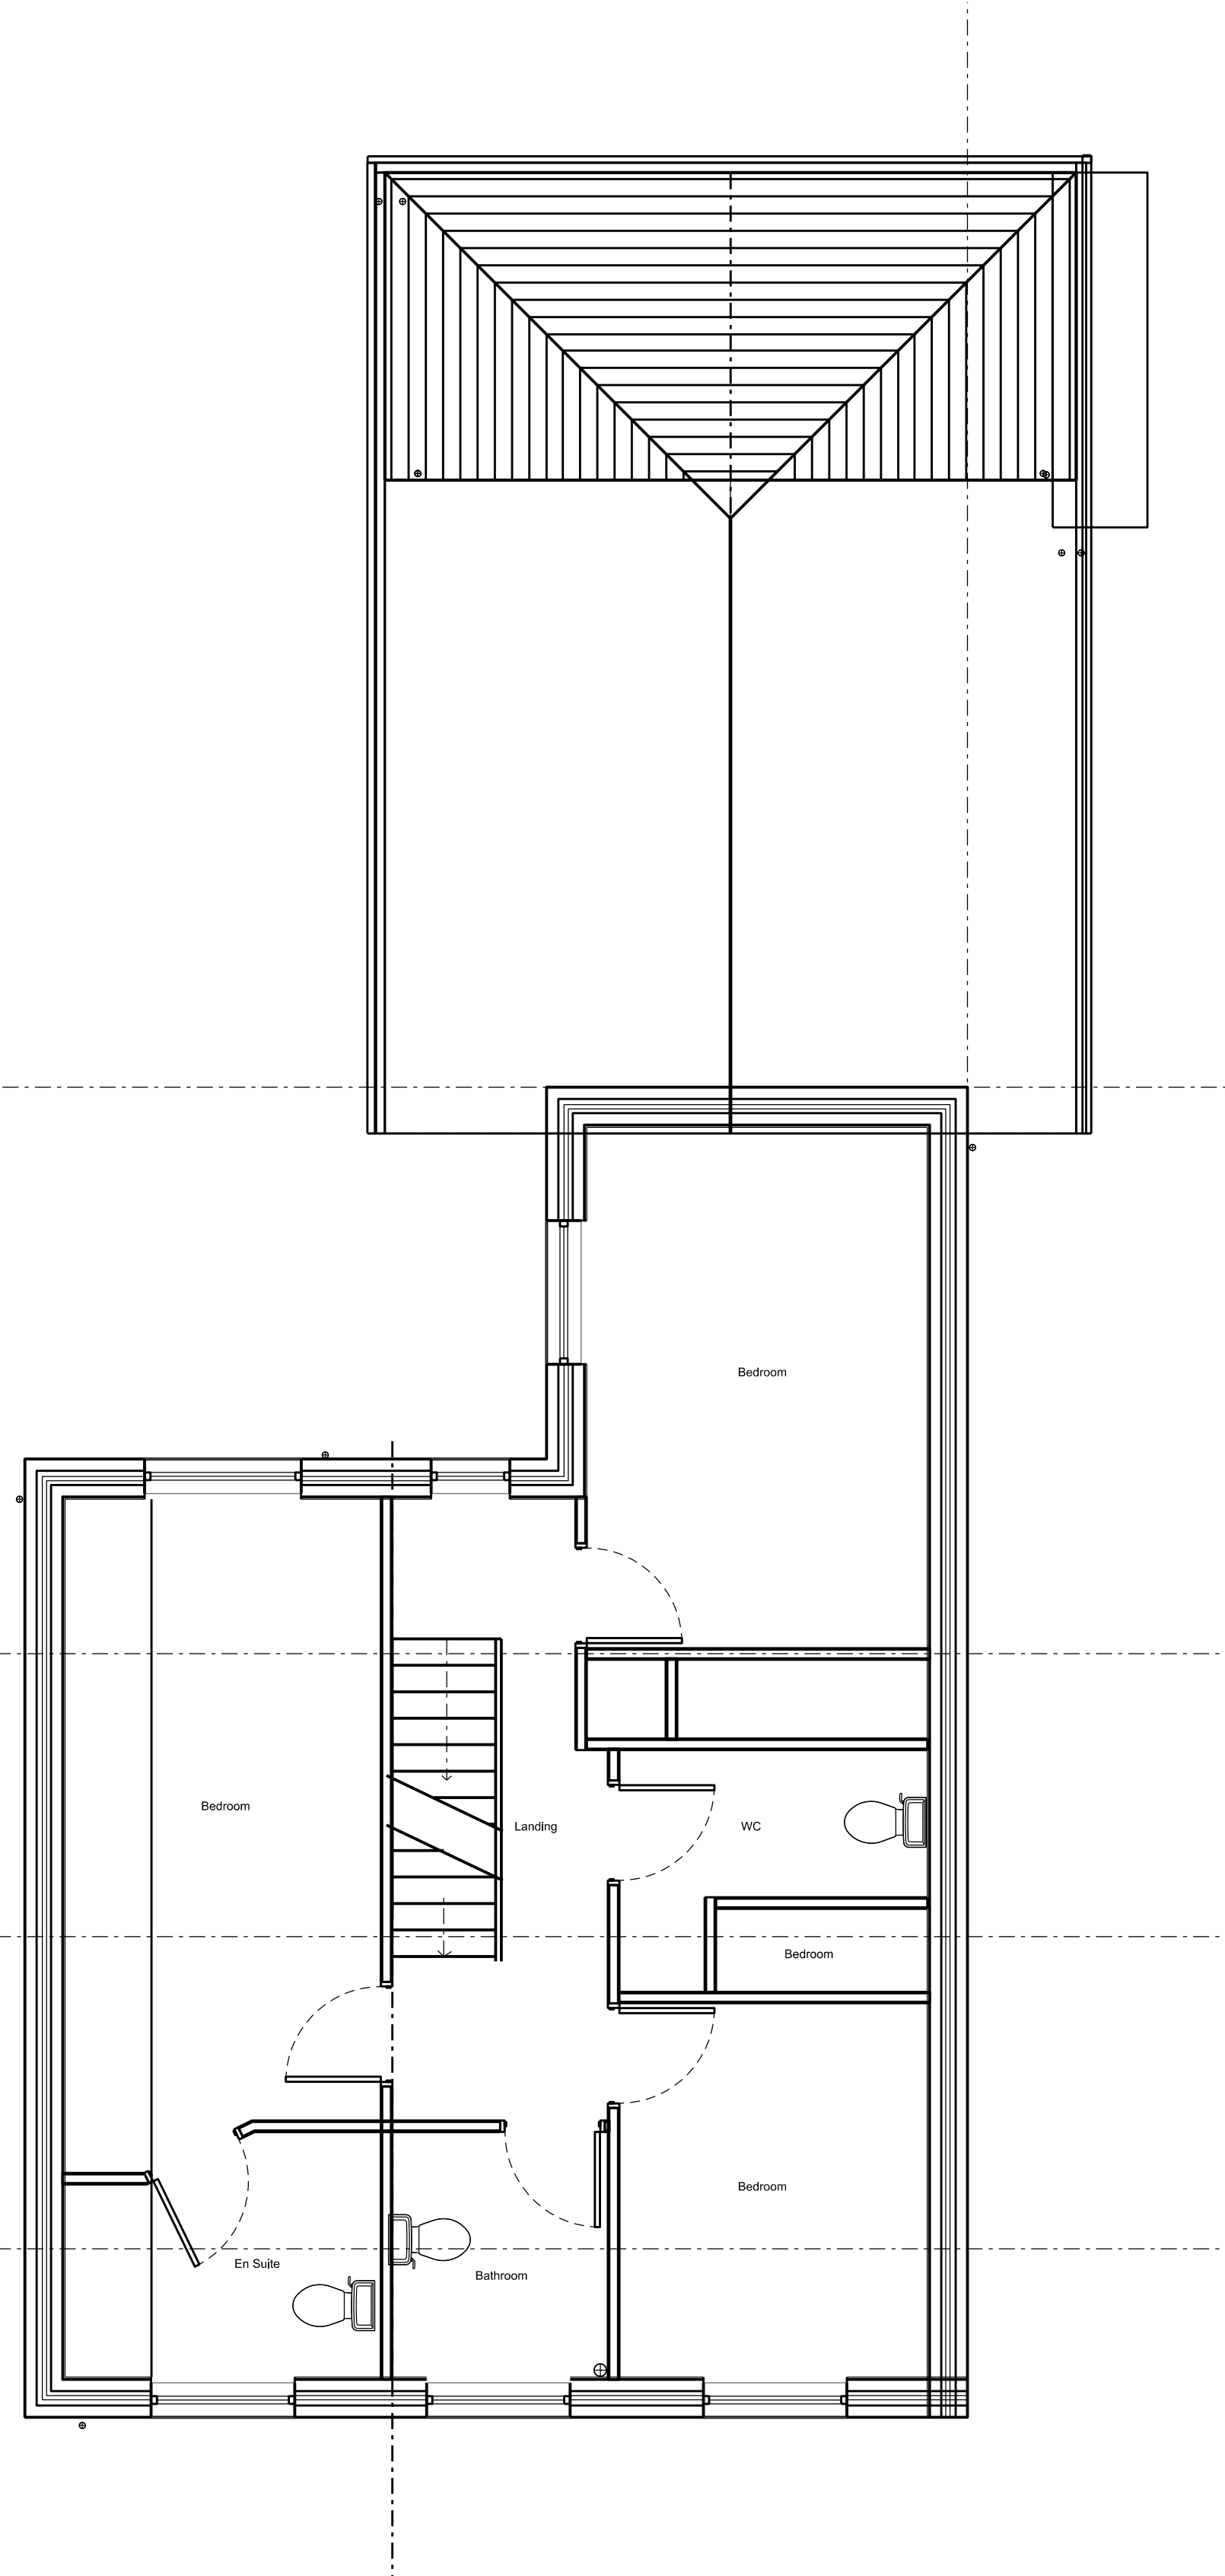

Proposed First Floor

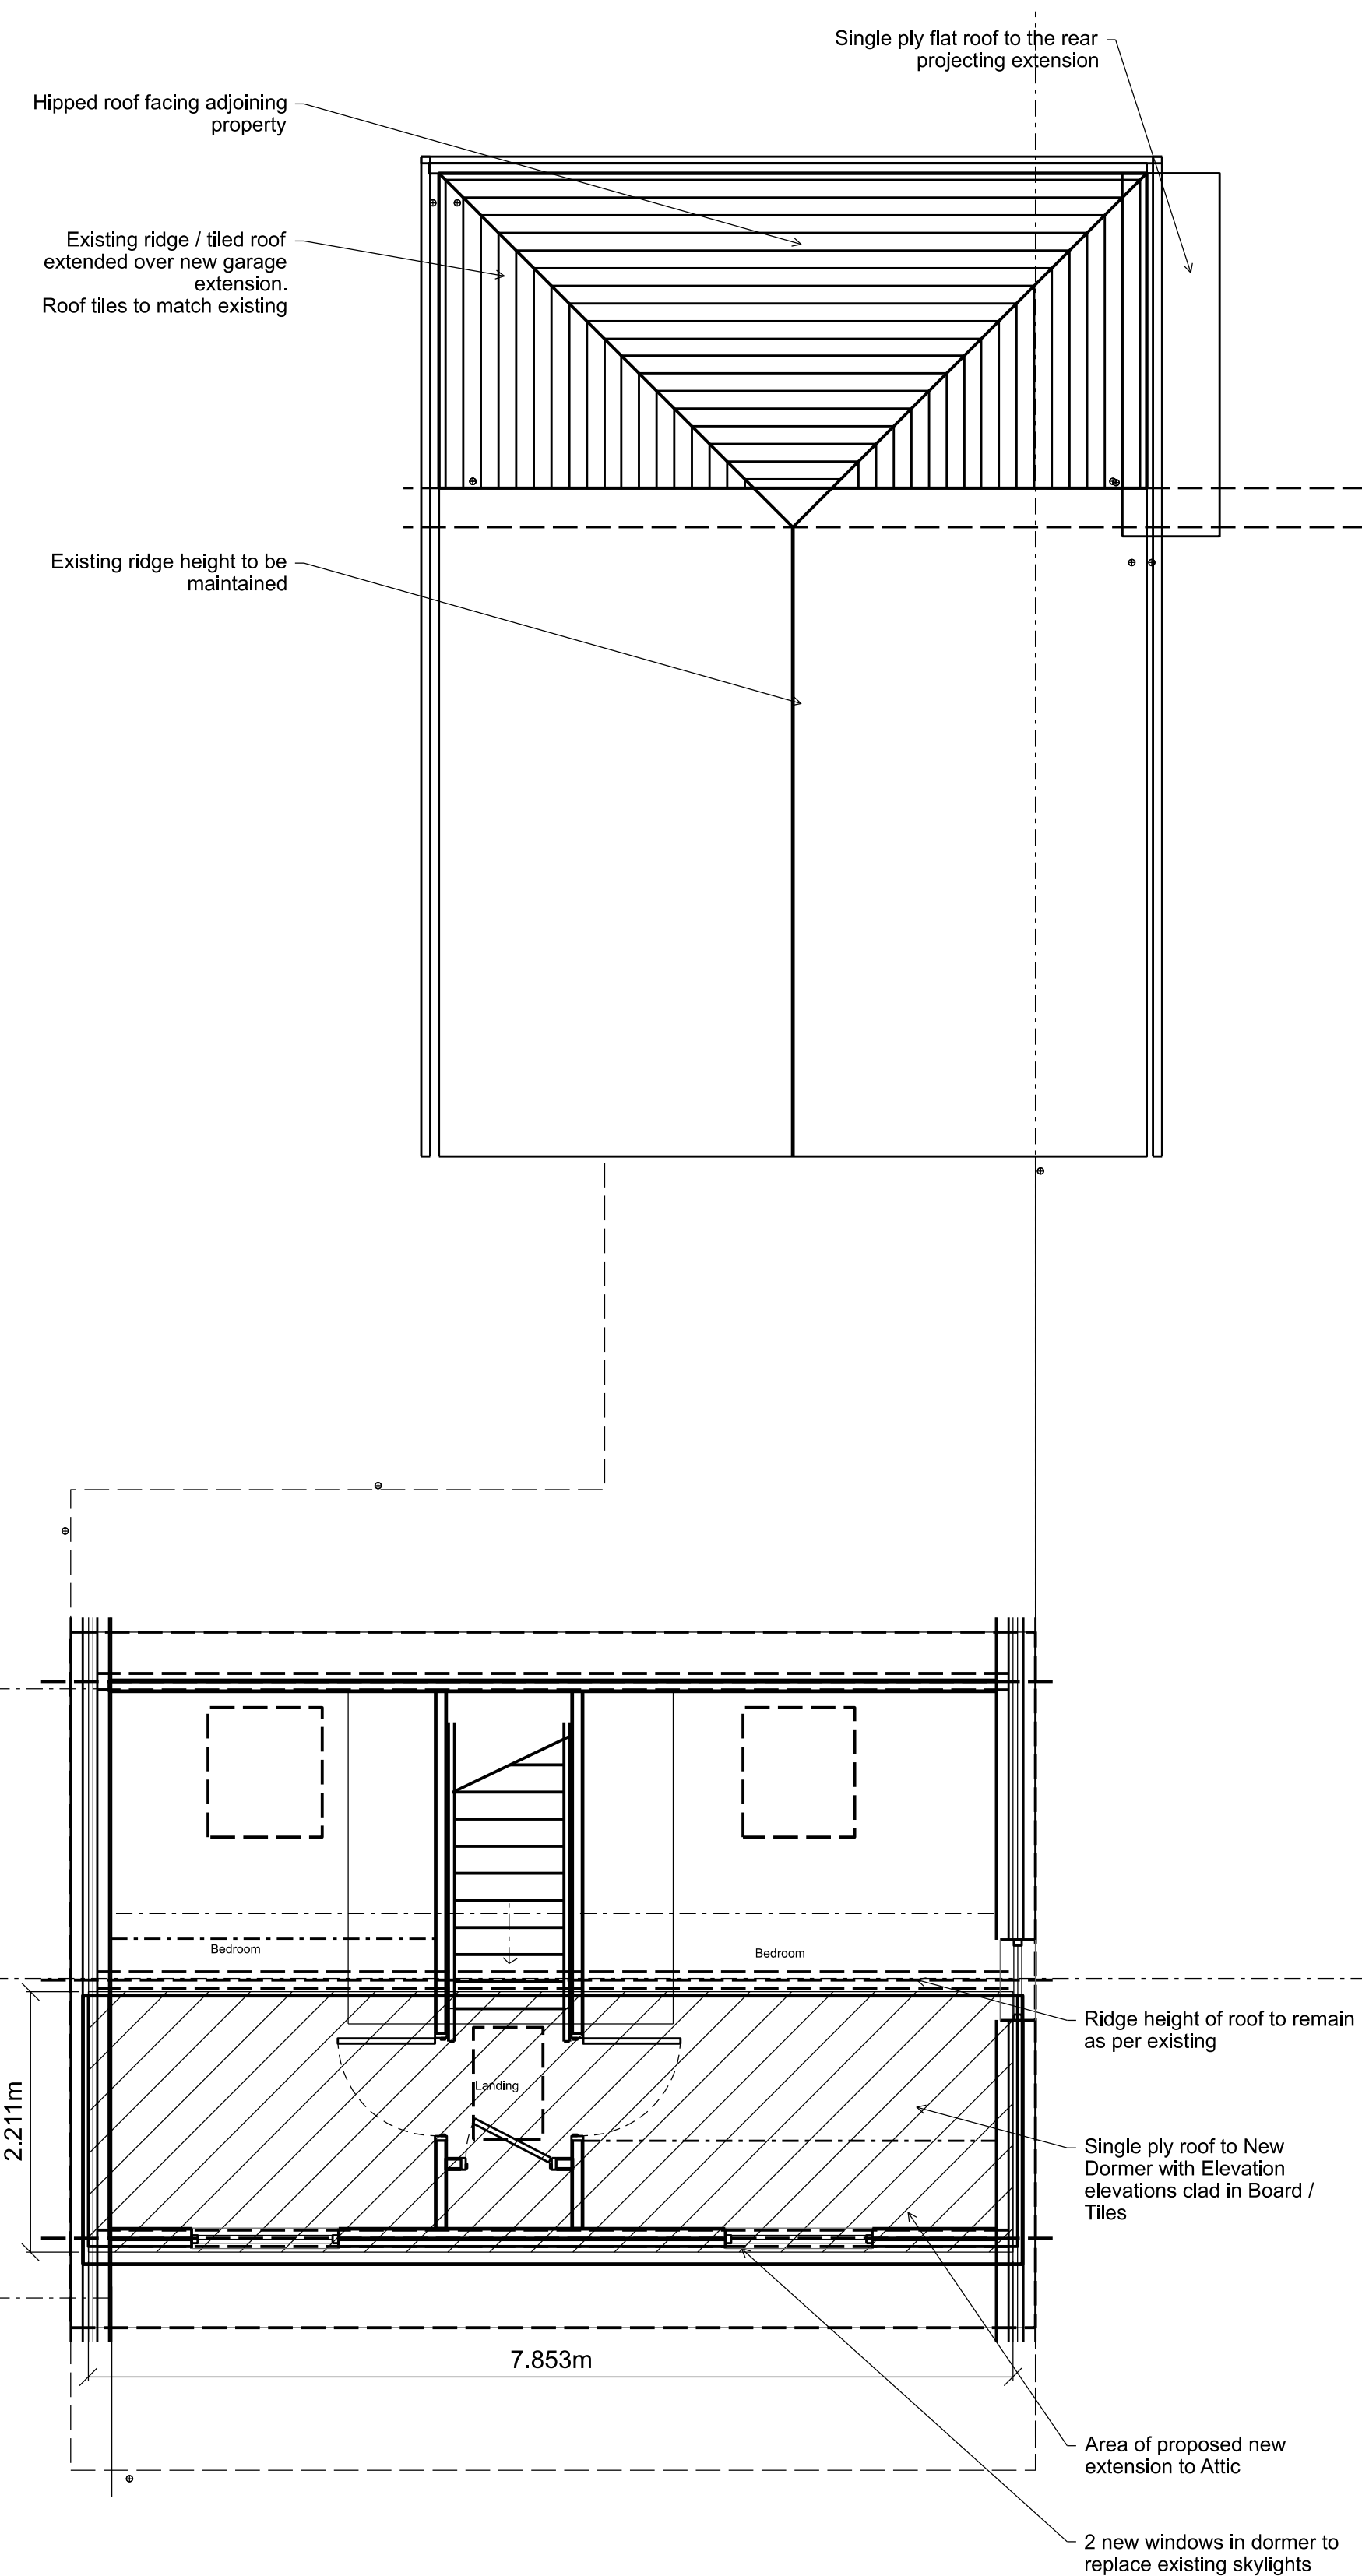

Proposed Loft

