


PROPOSED MID FLOOR

PROPOSED GROUND FLOOR

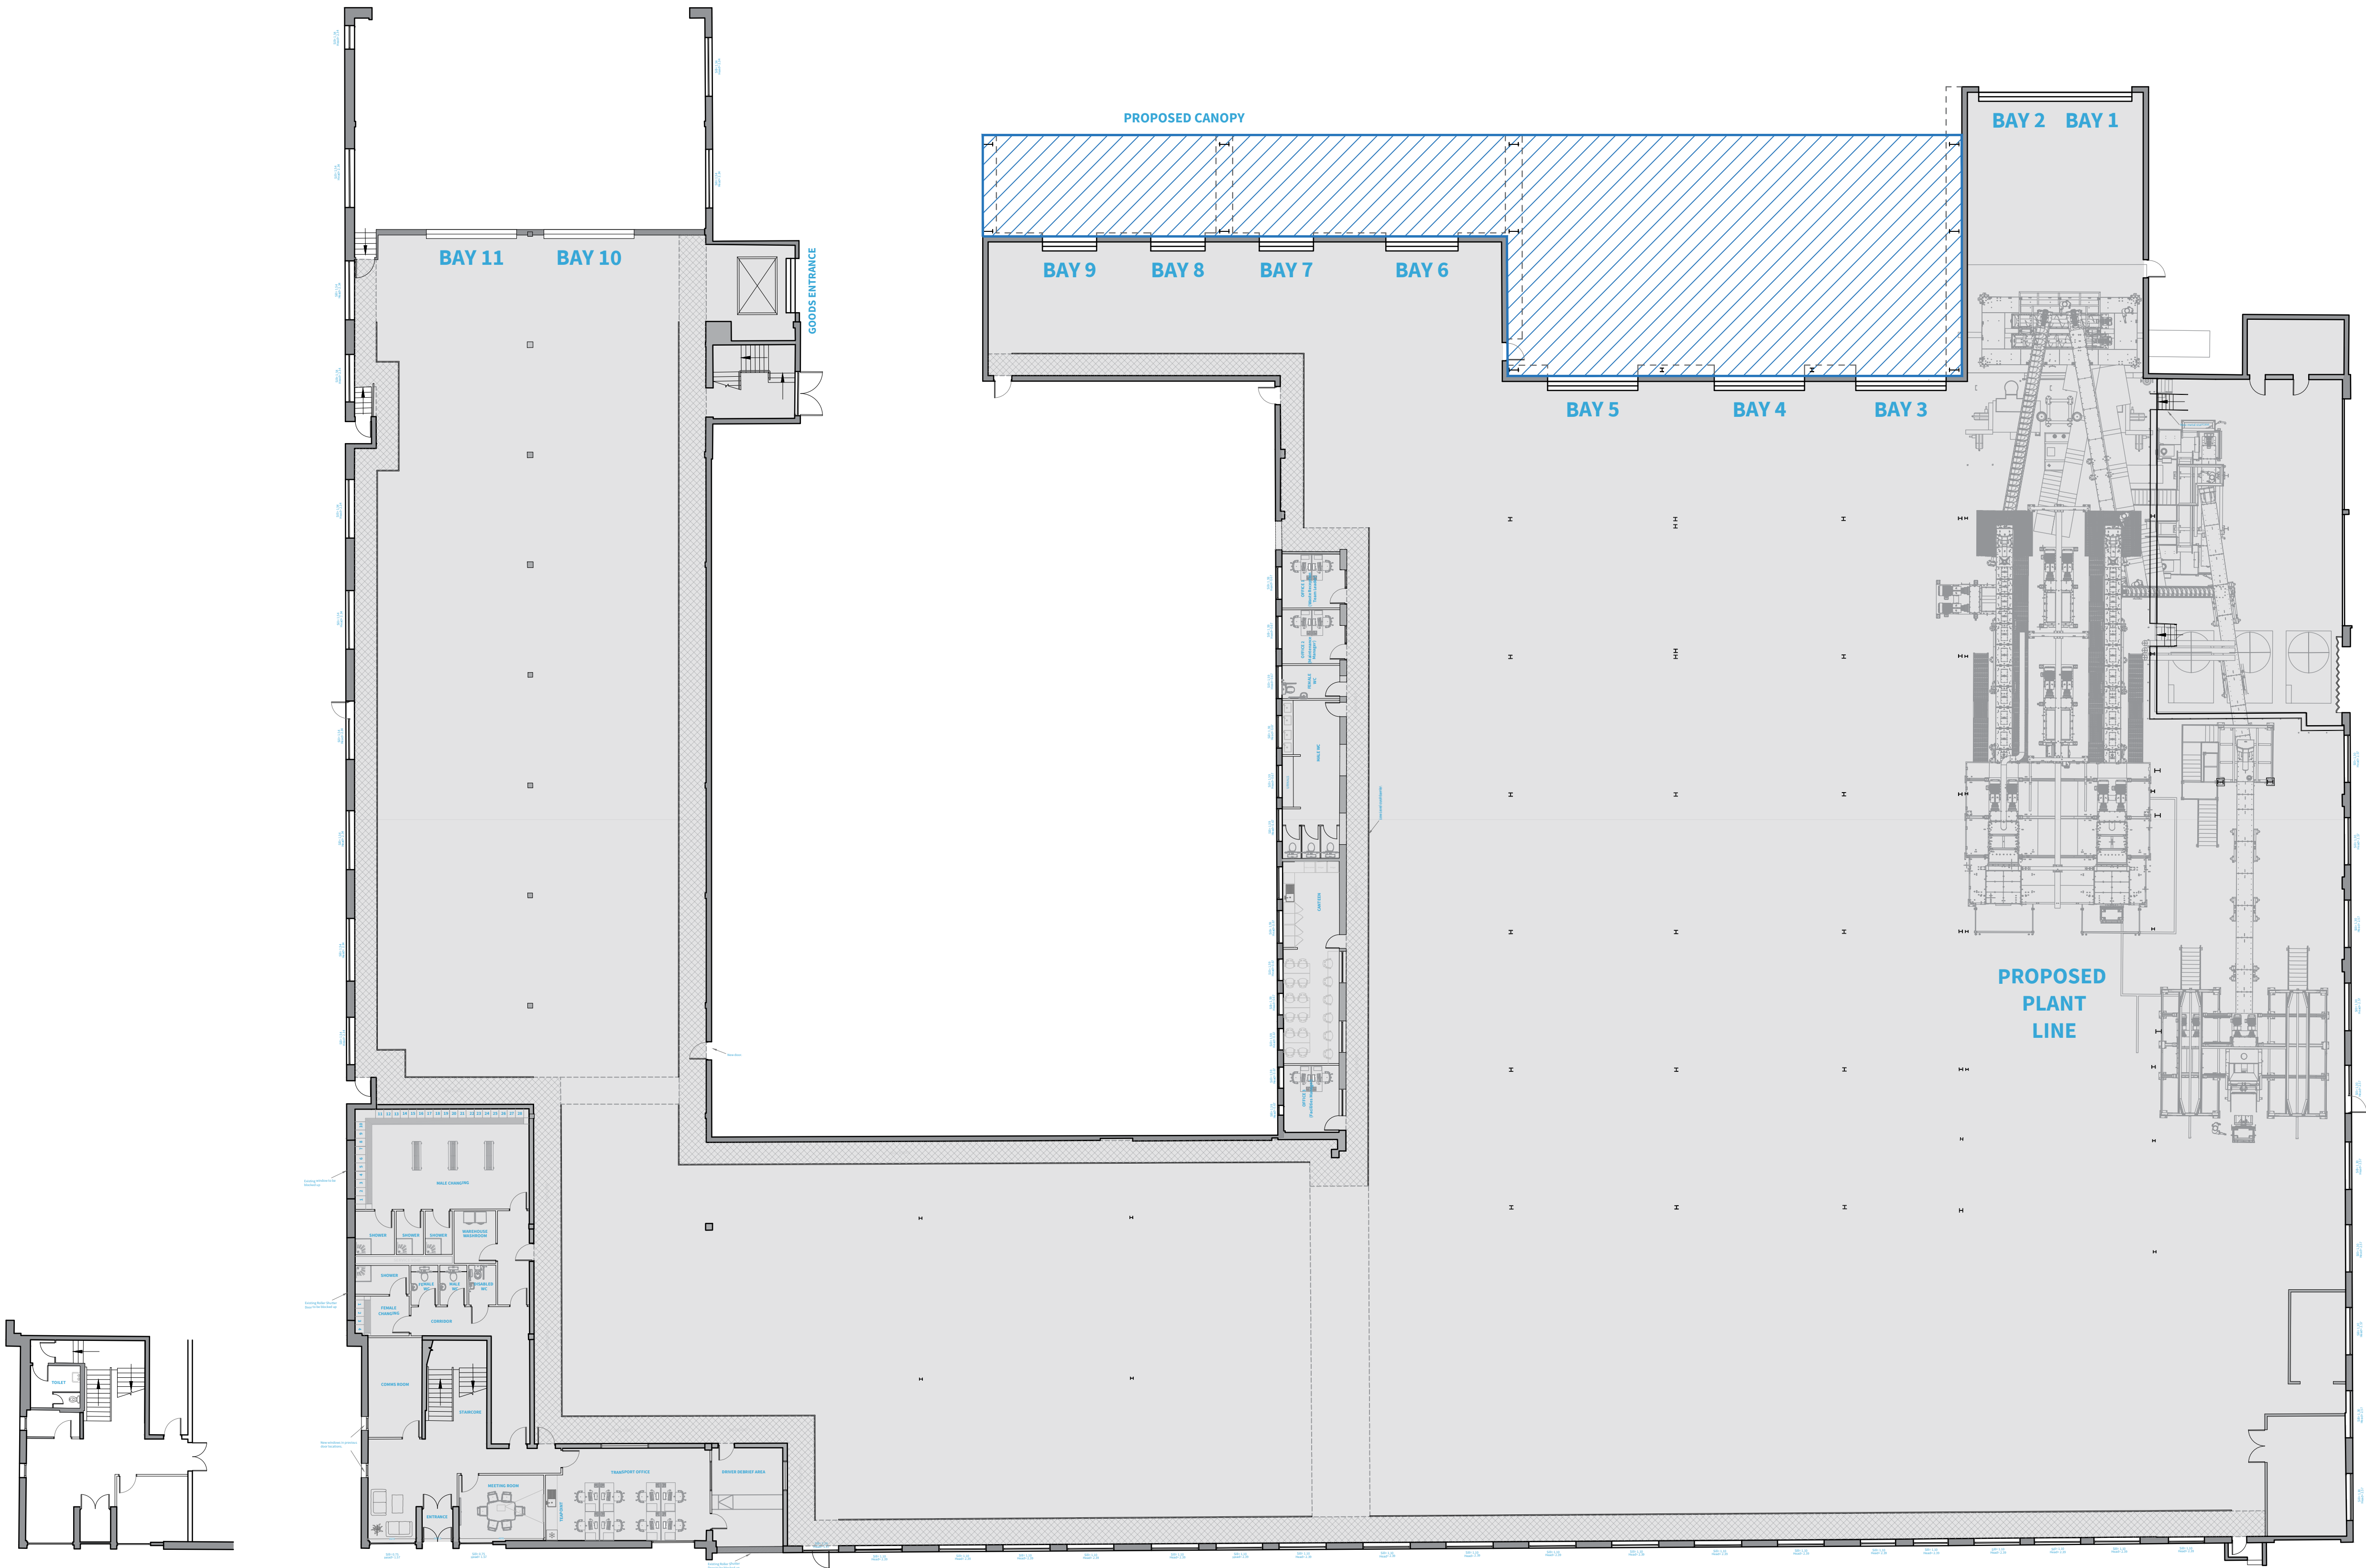

N

Do not scale this drawing. Check all dimensions on site. This drawing to be read in conjunction with all relevant drawings. All work to be in accordance with Building Regulations and relevant British Standards. This drawing produced for use in this project only and may not be used for any other purpose. Wainwrights accepts no liability for the use of this drawing other than the purpose for which it was intended. This drawing may not be reproduced without prior written agreement.

© COPYRIGHT (WAINWRIGHTS) EXISTS ON ALL INFORMATION AND DESIGNS CONTAINED UPON THIS DRAWING.

1:200

4 M

10 M

20 M

D	Issued for PLANNING	13.07.2022	ER	DD
C	Drawing revised in line with clients comments	21.12.2021	ER	DD
B	Drawings revised in line with clients comments	15.12.21	ER	DD
A	Layout revised	06.12.2021	ER	DD

REV

DESCRIPTION

DATE

BY

CHECK

WAINWRIGHTS

SURVEYORS | ARCHITECTS | PROJECT MANAGERS

A:

7 Calder Close, Calder Park, Wakefield

T:

01924 911 445

W:

www.wainwrights.uk.com

PLANNING

CLIENT

SRCL

PROJECT

BRADMAN ROAD

KOWSLEY

TITLE

PROPOSED GROUND FLOOR

SCALE @ A1	DATE	DRAWN	CHECKED
1:200	15.07.2022	ER	DD
PROJECT No.	DRAWING No.	REVISION	
WAC 1186	(20) 02	D	