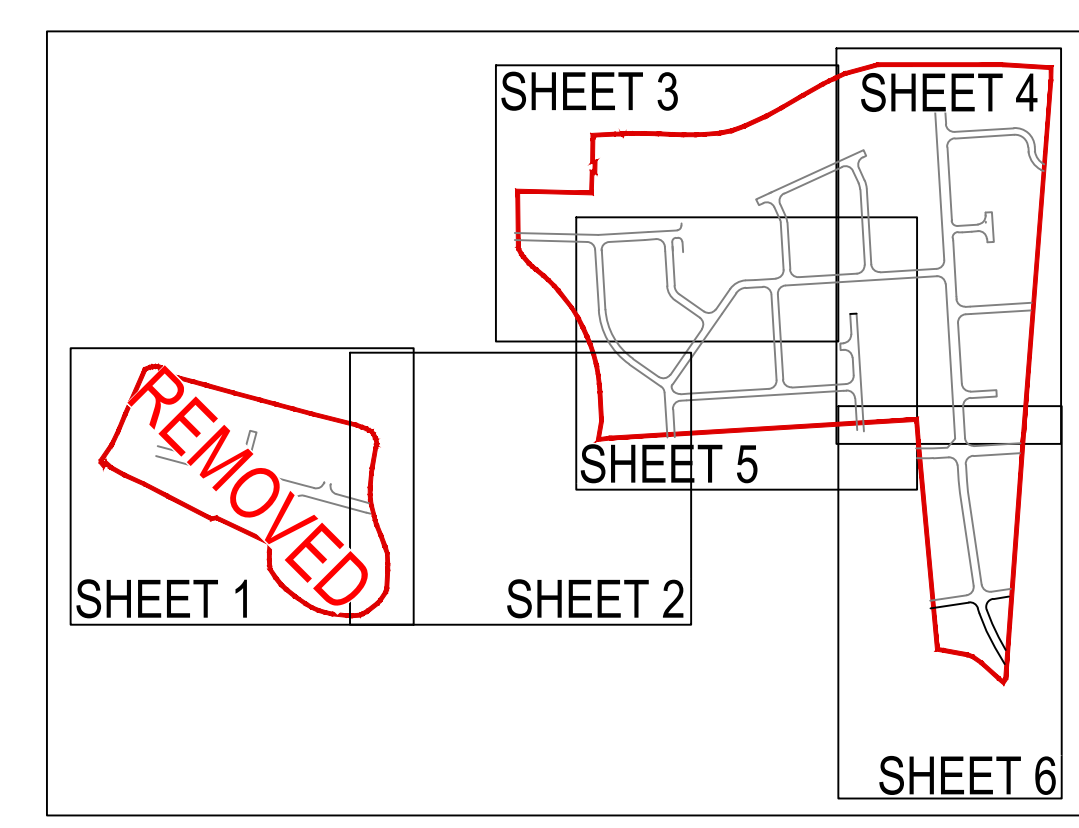
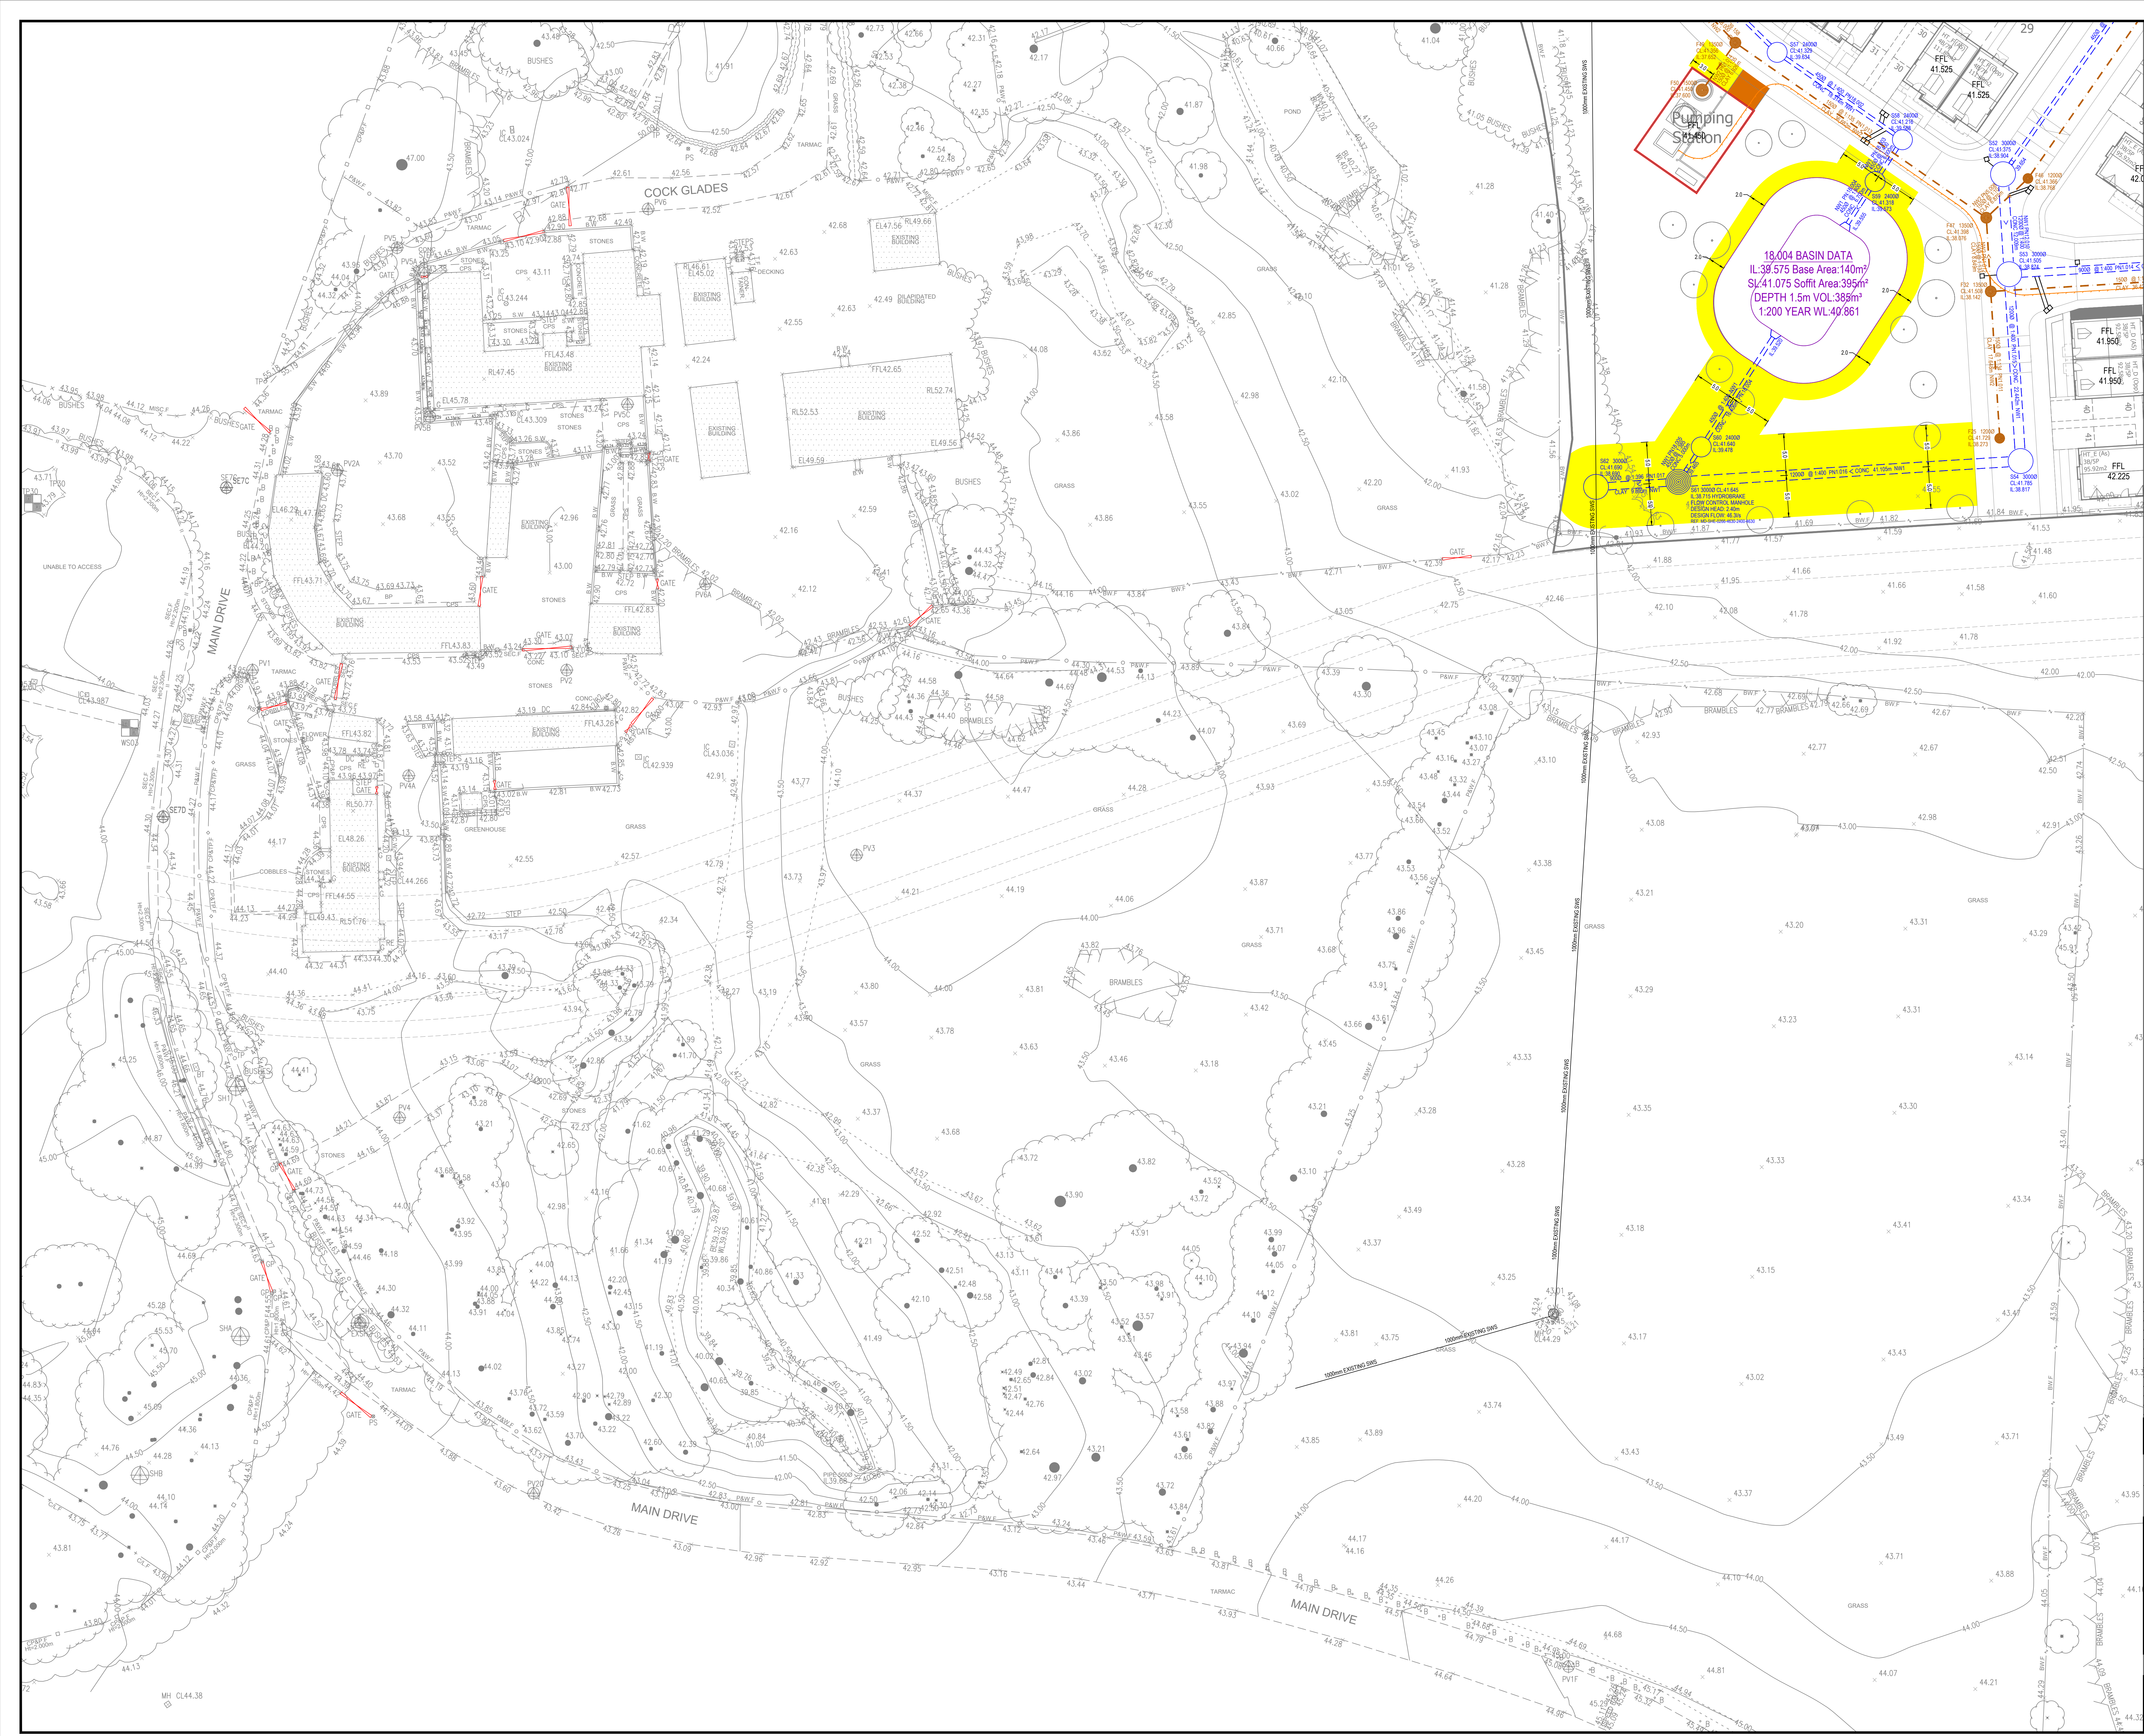


- LEGEND**
- PROPOSED S104 SURFACE WATER MANHOLE AND SEWER SUBJECT TO UNITED UTILITIES AGREEMENT
 - PROPOSED S104 FLOW CONTROL MANHOLE CHAMBER
 - PROPOSED S104 FLOW WATER MANHOLE AND SEWER SUBJECT TO UNITED UTILITIES AGREEMENT
 - PROPOSED HIGHWAY GULLY AND CONNECTION SUBJECT TO S104 AGREEMENT
 - PROPOSED HIGHWAY MANHOLE AND SEWER SUBJECT TO S104 AGREEMENT
 - S104 SEWER EASEMENTS: 1500 - 3700 = 6m WIDE EASEMENT, 4000 - 15000 = 10m WIDE EASEMENT
 - PUMPING STATION RISING MAIN

P11	24.10.2023	UPDATED TO SUIT LATEST ARCHITECTS LAYOUT	LS	KOB	KOB
P10	17.06.2023	UPDATED TO SUIT LATEST ARCHITECTS LAYOUT	LS	KOB	KOB
P09	02.09.2023	UPDATED TO SUIT LATEST ARCHITECTS LAYOUT	LS	KOB	KOB
P08	10.05.2023	P10 NETWORK UPDATED. P10 RISING MAIN NO LONGER DISCHARGING INTO LICKERS LANE	LS	KOB	KOB
P07	20.01.2023	UPDATED TO SUIT LATEST ARCHITECTS LAYOUT	LS	KOB	KOB
P06	15.01.2023	UPDATED TO SUIT LATEST ARCHITECTS LAYOUT	LS	KOB	KOB
P05	04.11.2023	DISCHARGE RATE INCREASED FROM NEIGHBOURING SITE. DRAINAGE UPDATED TO SUIT	LS	KOB	KOB
P04	20.11.2022	UPDATED TO SUIT LATEST ARCHITECTS LAYOUT	LS	KOB	KOB
P03	20.11.2022	UPDATED TO SUIT LATEST ARCHITECTS LAYOUT	LS	KOB	KOB
P02	10.08.2022	P10 NETWORK ADDED	LS	KOB	KOB
P01	01.08.2022	PRELIMINARY ISSUE	LS	KOB	KOB
REV	DATE	DESCRIPTION	BY	CHK	APP

DRAWING STATUS:	
PRELIMINARY	
CLIENT:	YOUR HOUSING GROUP
ARCHITECT:	BARTON WILLMORE
PROJECT:	HALSNEAD GARDEN VILLAGE LICKERS LANE WHISTON
TITLE:	DRAINAGE STRATEGY
SHEET 2	
STATUS:	S2
PROJECT NO:	220-275
PROJECT:	HGV - AJP - XX - 00 - DR - C - 0902
PROJECT:	P11
SCALE & NO:	1:250
DESIGNED:	LS
DRAWN:	LS
CHECKED:	KOB
APPROVED:	KOB
DATE:	OCT 2022