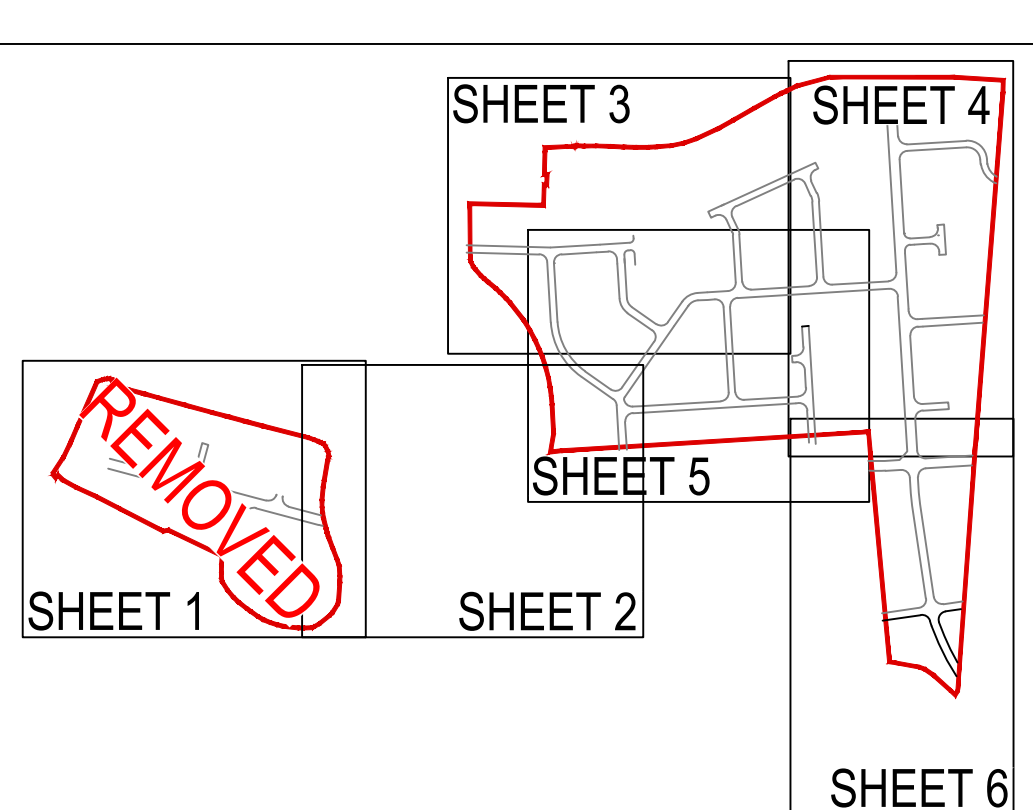
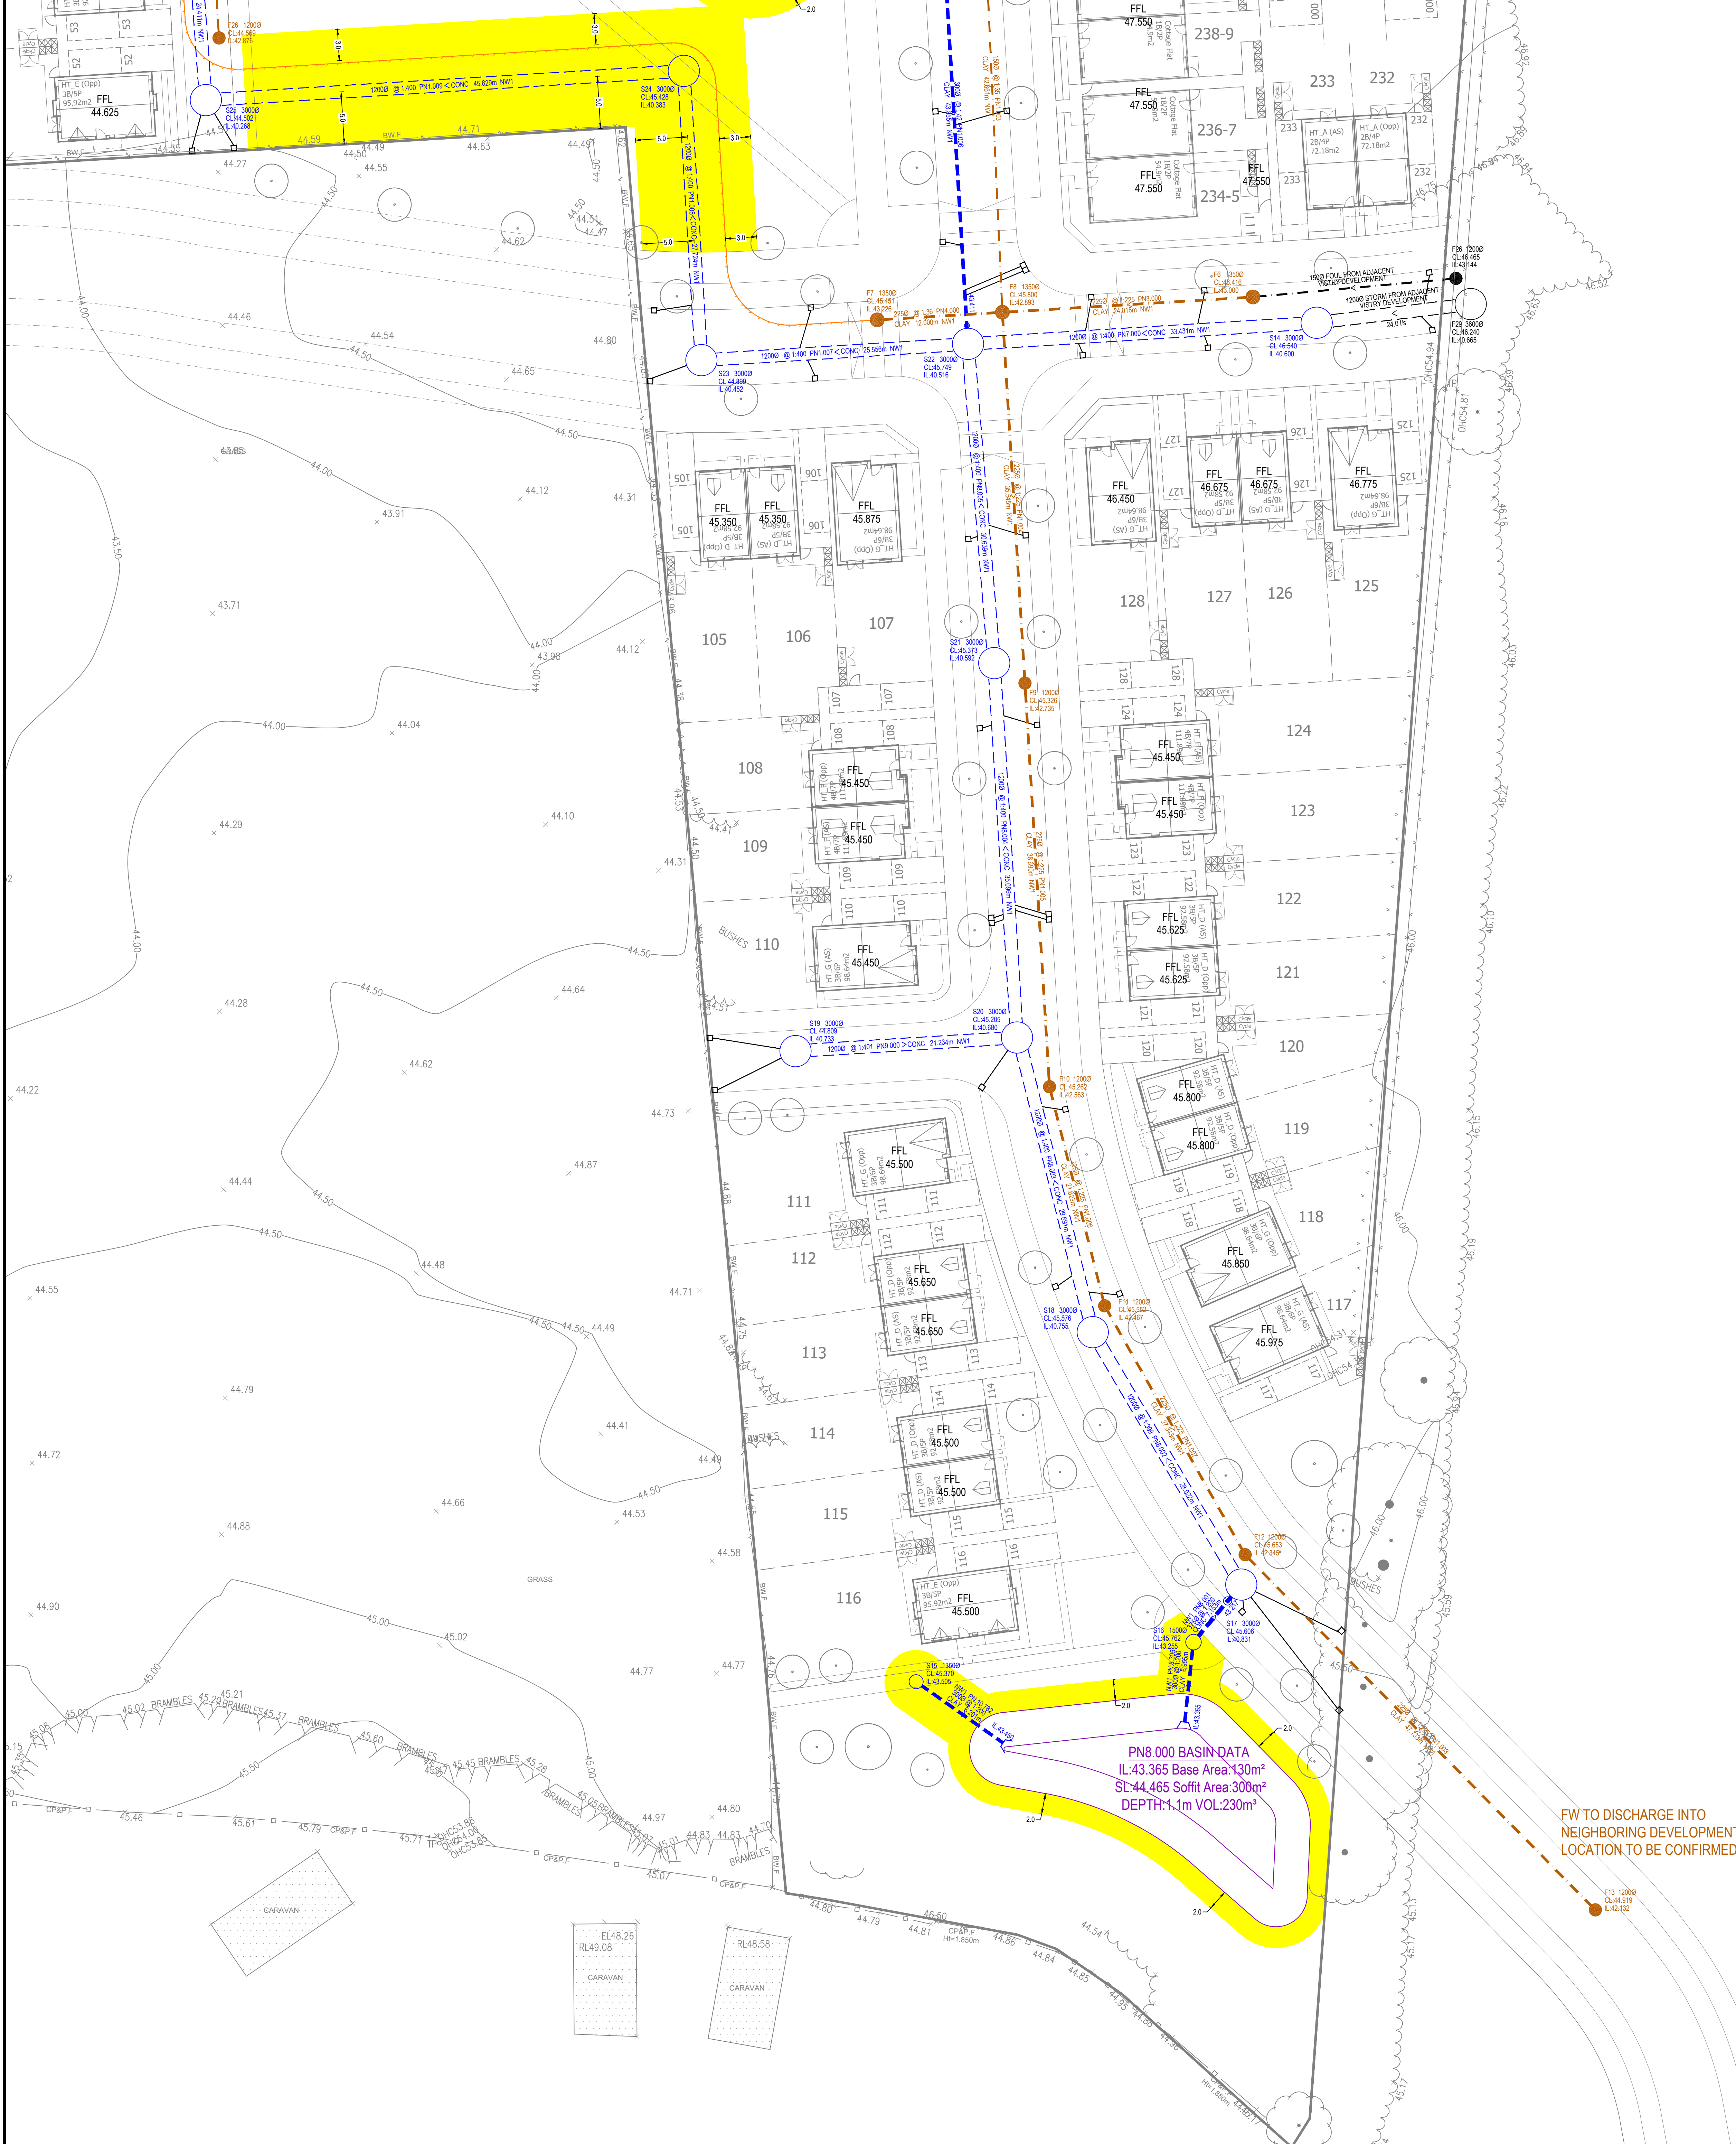


LEGEND

- PROPOSED 5154 SURFACE WATER MANHOLE AND SEWER SUBJECT TO UNITED UTILITIES AGREEMENT
- PROPOSED 5154 FLOW CONTROL MANHOLE CHAMBER
- PROPOSED 5154 FOUL WATER MANHOLE AND SEWER SUBJECT TO UNITED UTILITIES AGREEMENT
- PROPOSED HIGHWAY GULLY AND CONNECTION SUBJECT TO S88 AGREEMENT
- PROPOSED HIGHWAY MANHOLE AND SEWER SUBJECT TO S88 AGREEMENT
- 5154 SEWER EASEMENTS: 1500 - 3750 = 6m WIDE EASEMENT, 4500 - 12500 = 10m WIDE EASEMENT
- PUMPING STATION RISING MAIN

FW TO DISCHARGE INTO NEIGHBORING DEVELOPMENT. LOCATION TO BE CONFIRMED

P11	24.12.2023	UPDATED TO SUIT LATEST ARCHITECTS LAYOUT	LS	KOB	KOB
P10	10.09.2023	UPDATED TO SUIT LATEST ARCHITECTS LAYOUT	LS	KOB	KOB
P09	20.08.2023	UPDATED TO SUIT LATEST ARCHITECTS LAYOUT	LS	KOB	KOB
P08	15.05.2023	FW NETWORK UPDATED: FW RISING MAIN NO LONGER DISCHARGING INTO LICKERS LANE	LS	KOB	KOB
P07	25.01.2023	UPDATED TO SUIT LATEST ARCHITECTS LAYOUT	LS	KOB	KOB
P06	13.01.2023	UPDATED TO SUIT LATEST ARCHITECTS LAYOUT	LS	KOB	KOB
P05	24.01.2023	DISCHARGE RATE INCREASED FROM NEIGHBOURING SITE. DRAINAGE UPDATED TO SUIT	LS	KOB	KOB
P04	22.11.2022	UPDATED TO SUIT LATEST ARCHITECTS LAYOUT	LS	KOB	KOB
P03	01.11.2022	UPDATED TO SUIT LATEST ARCHITECTS LAYOUT	LS	KOB	KOB
P02	10.08.2022	FW NETWORK ISSUES	LS	KOB	KOB
P01	08.08.2022	PRELIMINARY ISSUE	LS	KOB	KOB
REV	DATE	DESCRIPTION	BY	CHK	APP

DRAWING STATUS:

PRELIMINARY

CLIENT:

YOUR HOUSING GROUP

ARCHITECT:

BARTON WILLMORE

PROJECT:

HALSNEAD GARDEN VILLAGE
LICKERS LANE
WHISTON

TITLE:

DRAINAGE STRATEGY
SHEET 6

STATUS:

S2

PROJECT NO:

220-275

PROJECT:

HGV - AJP - XX - 00 - DR - C - 0906

ROLE:

P11

SCALE & NO:

1:250

DESIGNED:

LS

DRAWN:

LS

CHECKED:

KOB

APPROVED:

KOB

DATE:

OCT 2022