


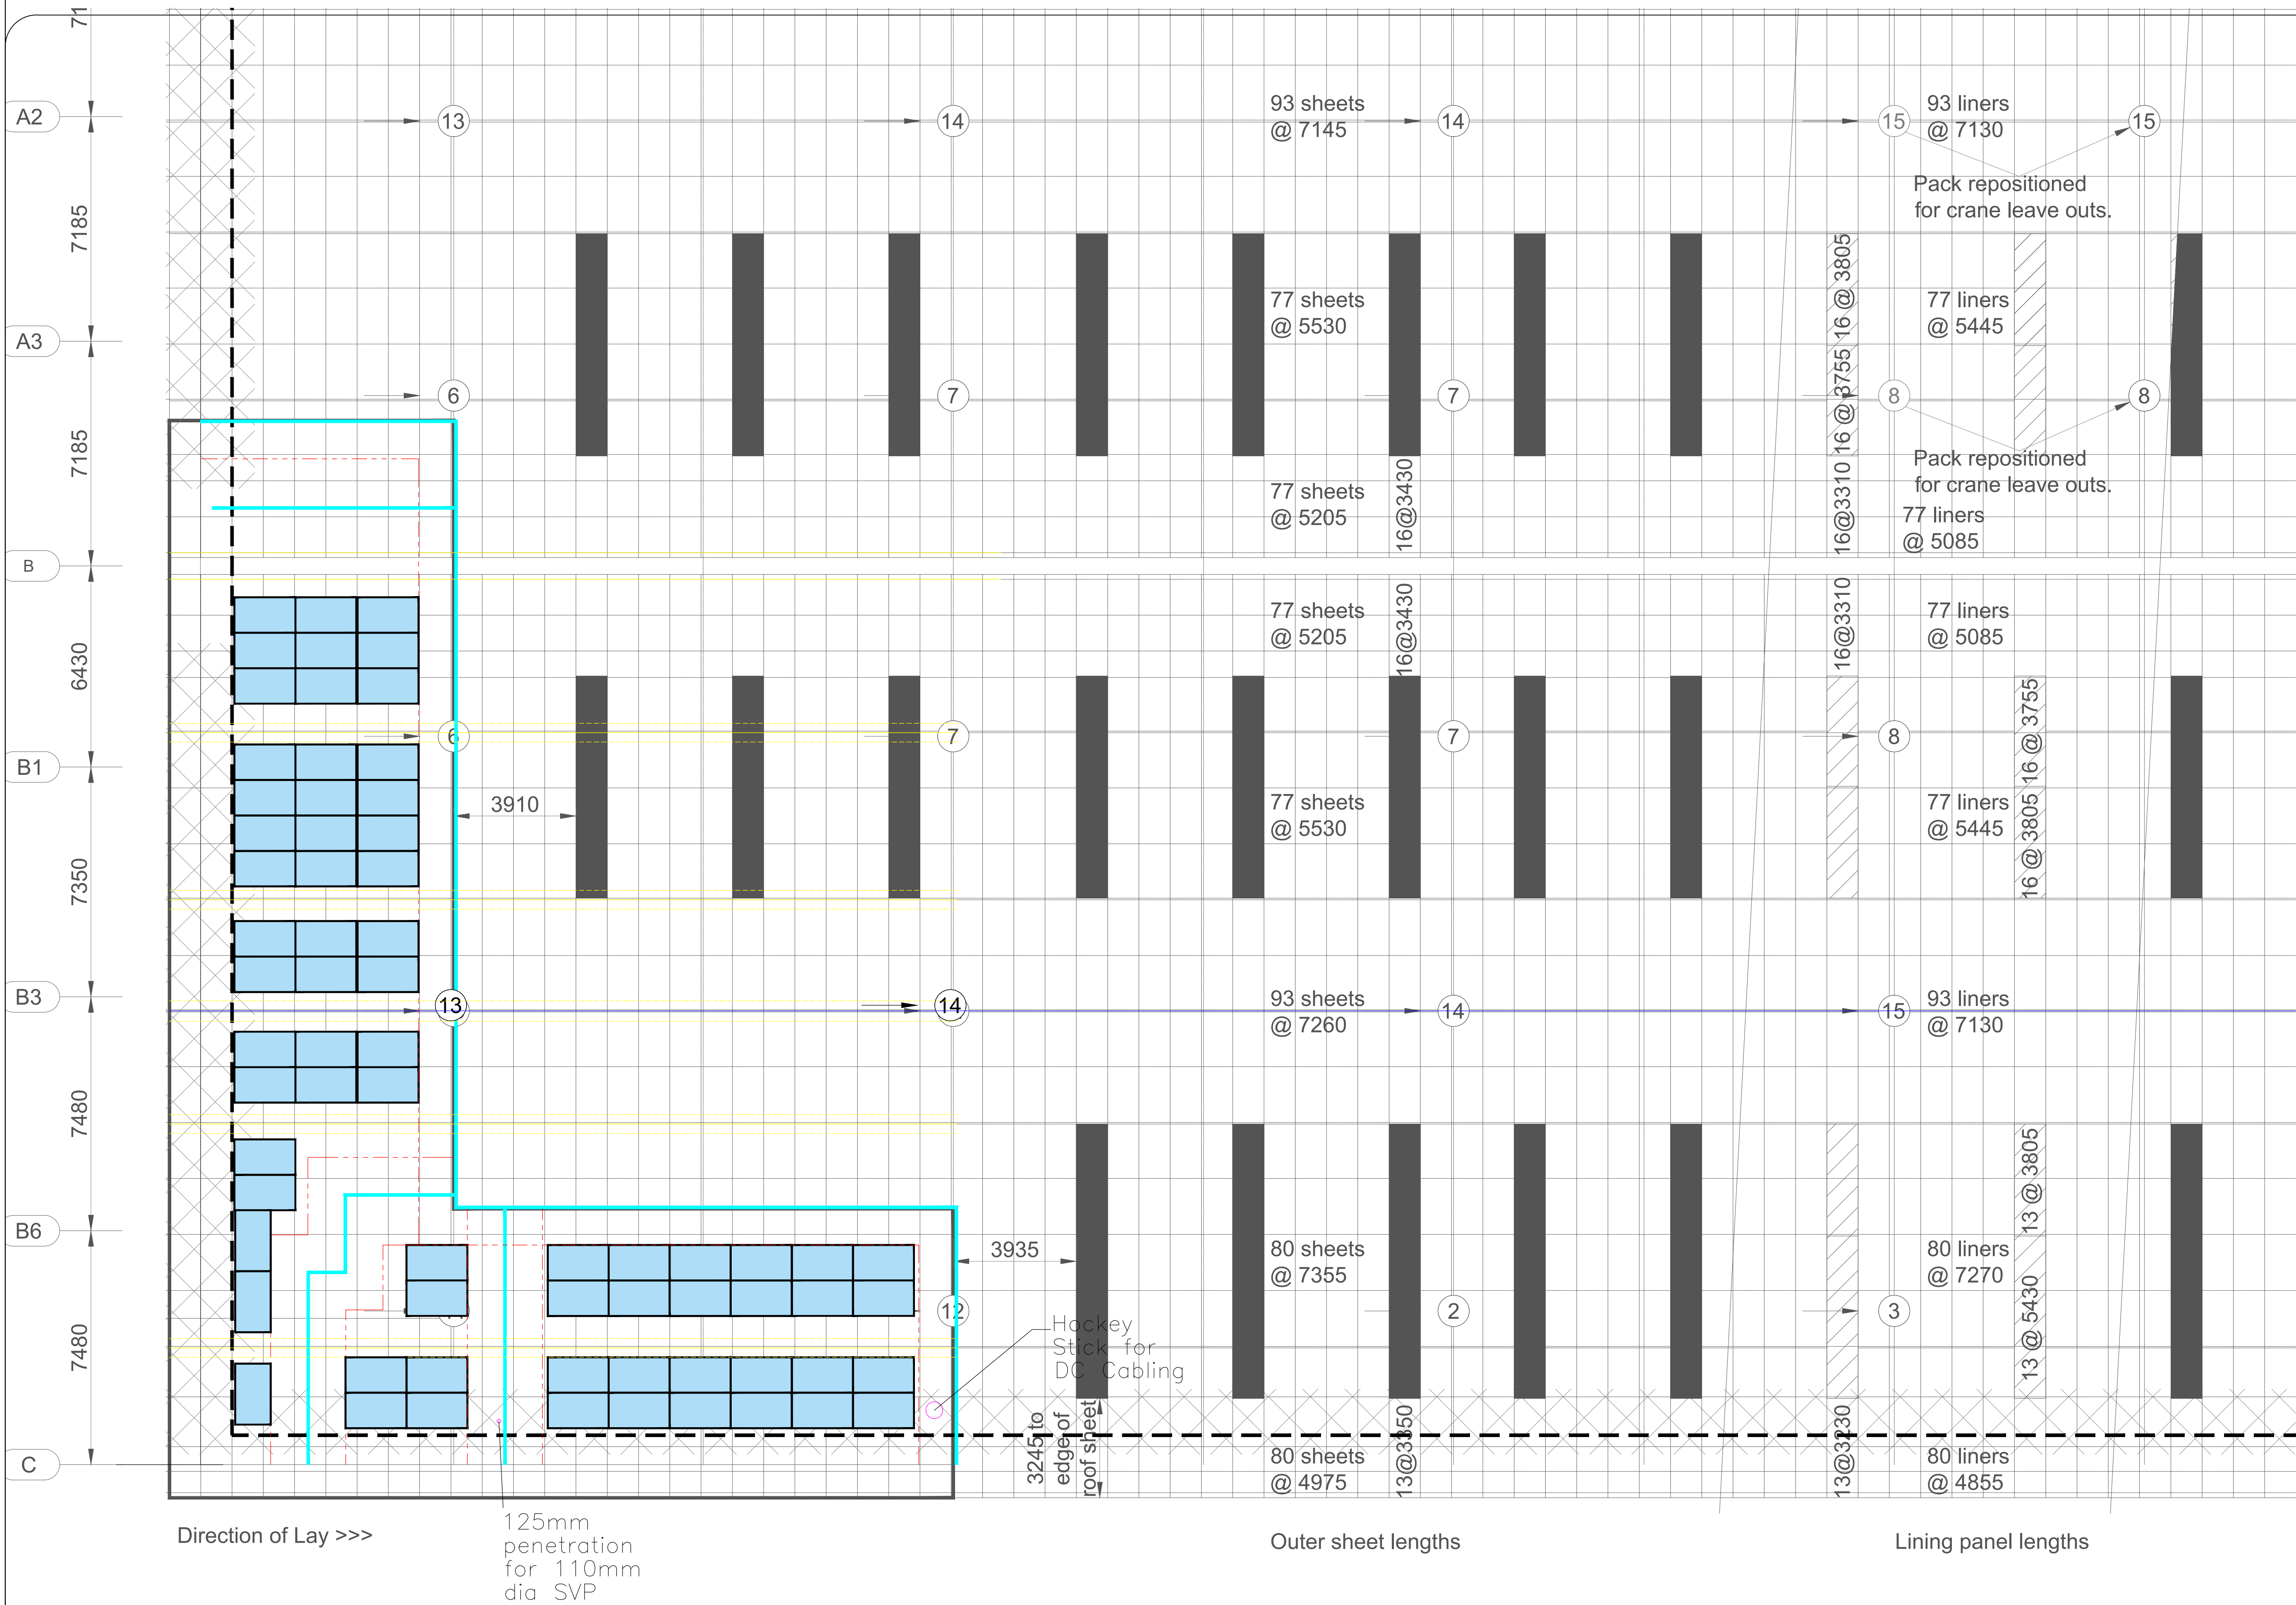

General Notes

P5	11.11.25	Layout Changes to avoid fire walls
Revision	Issue Date	Notes



Project:
Imagination 2 Knowsley

Drawing Title:
PV Layout

Drawing No.
FUS-0000-00-DR-009

Rev.
P5

Scale:
1:200@A1

Date:
11.11.2025

Checked: D.W.
Drawn: L.P.