




- Dimensions are in millimeters, unless stated otherwise.
- Scaling of this drawing is not recommended.
- It is the recipient's responsibility to print this document to the correct scale.
- All relevant drawings and specifications should be read in conjunction with this drawing.

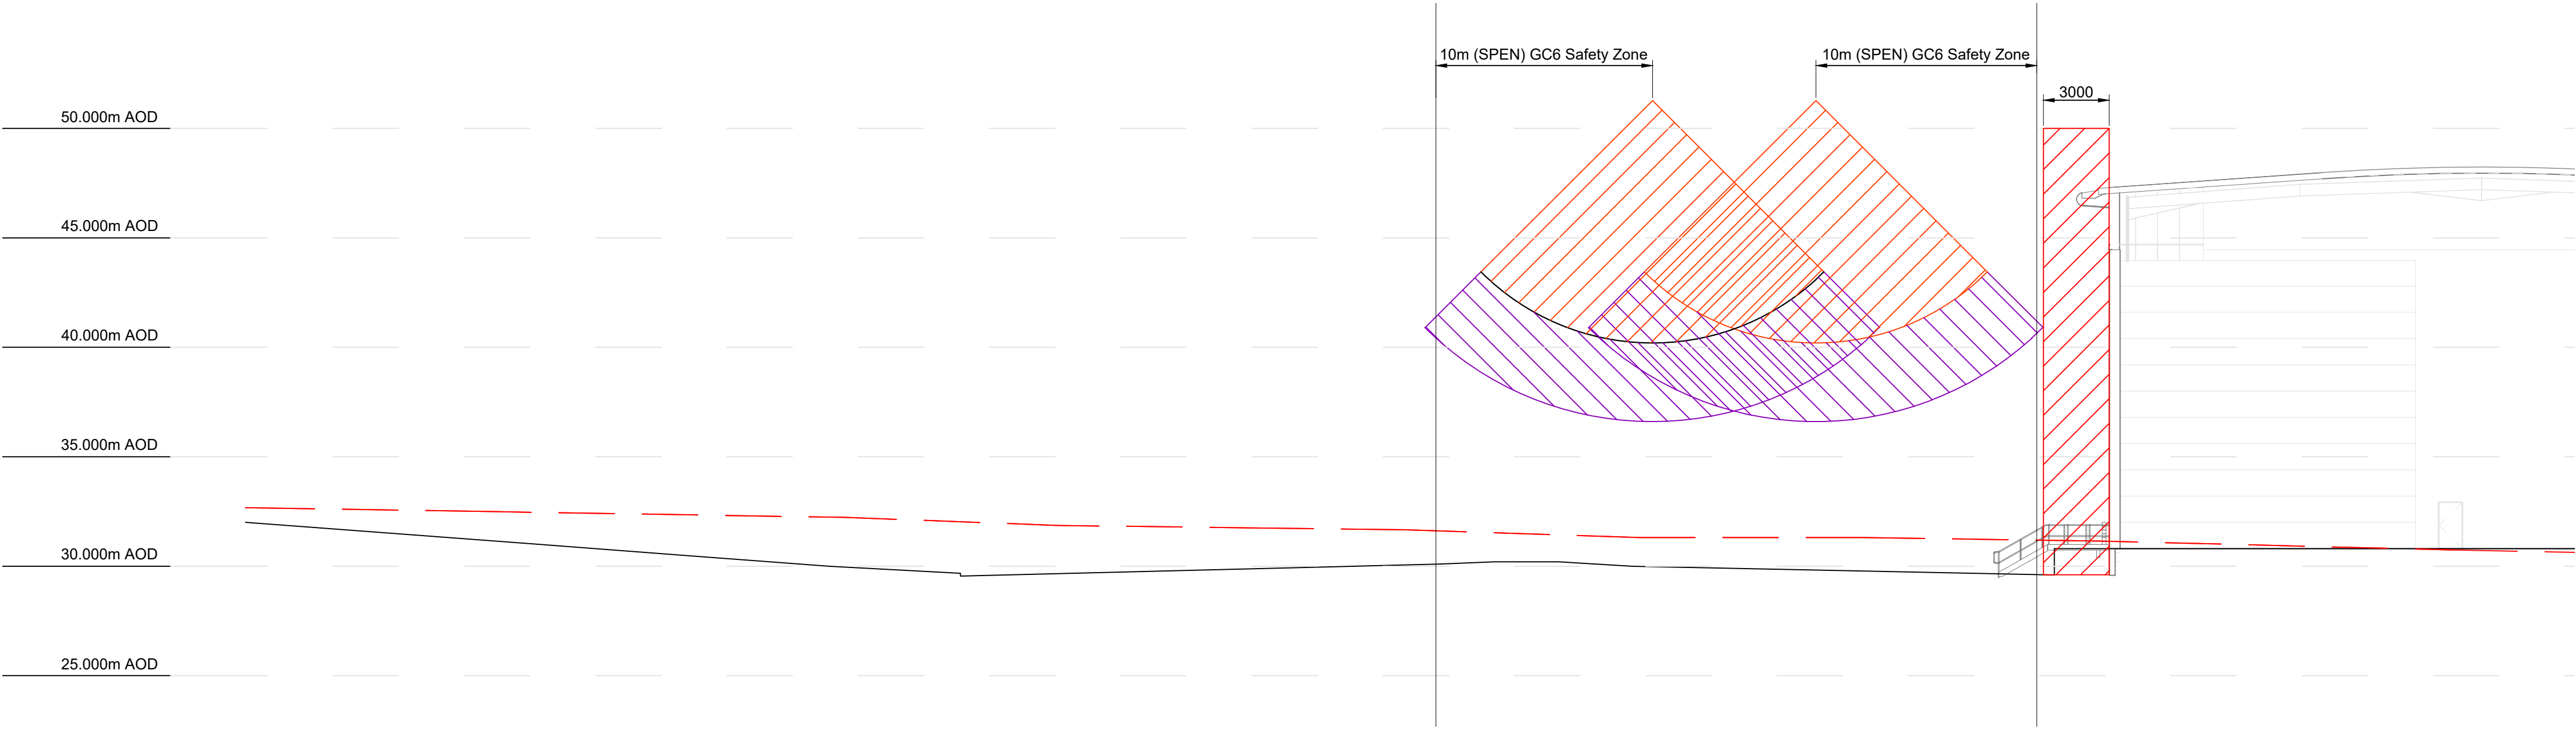


Section Thru' Unit 04 Yard
Scale 1:200

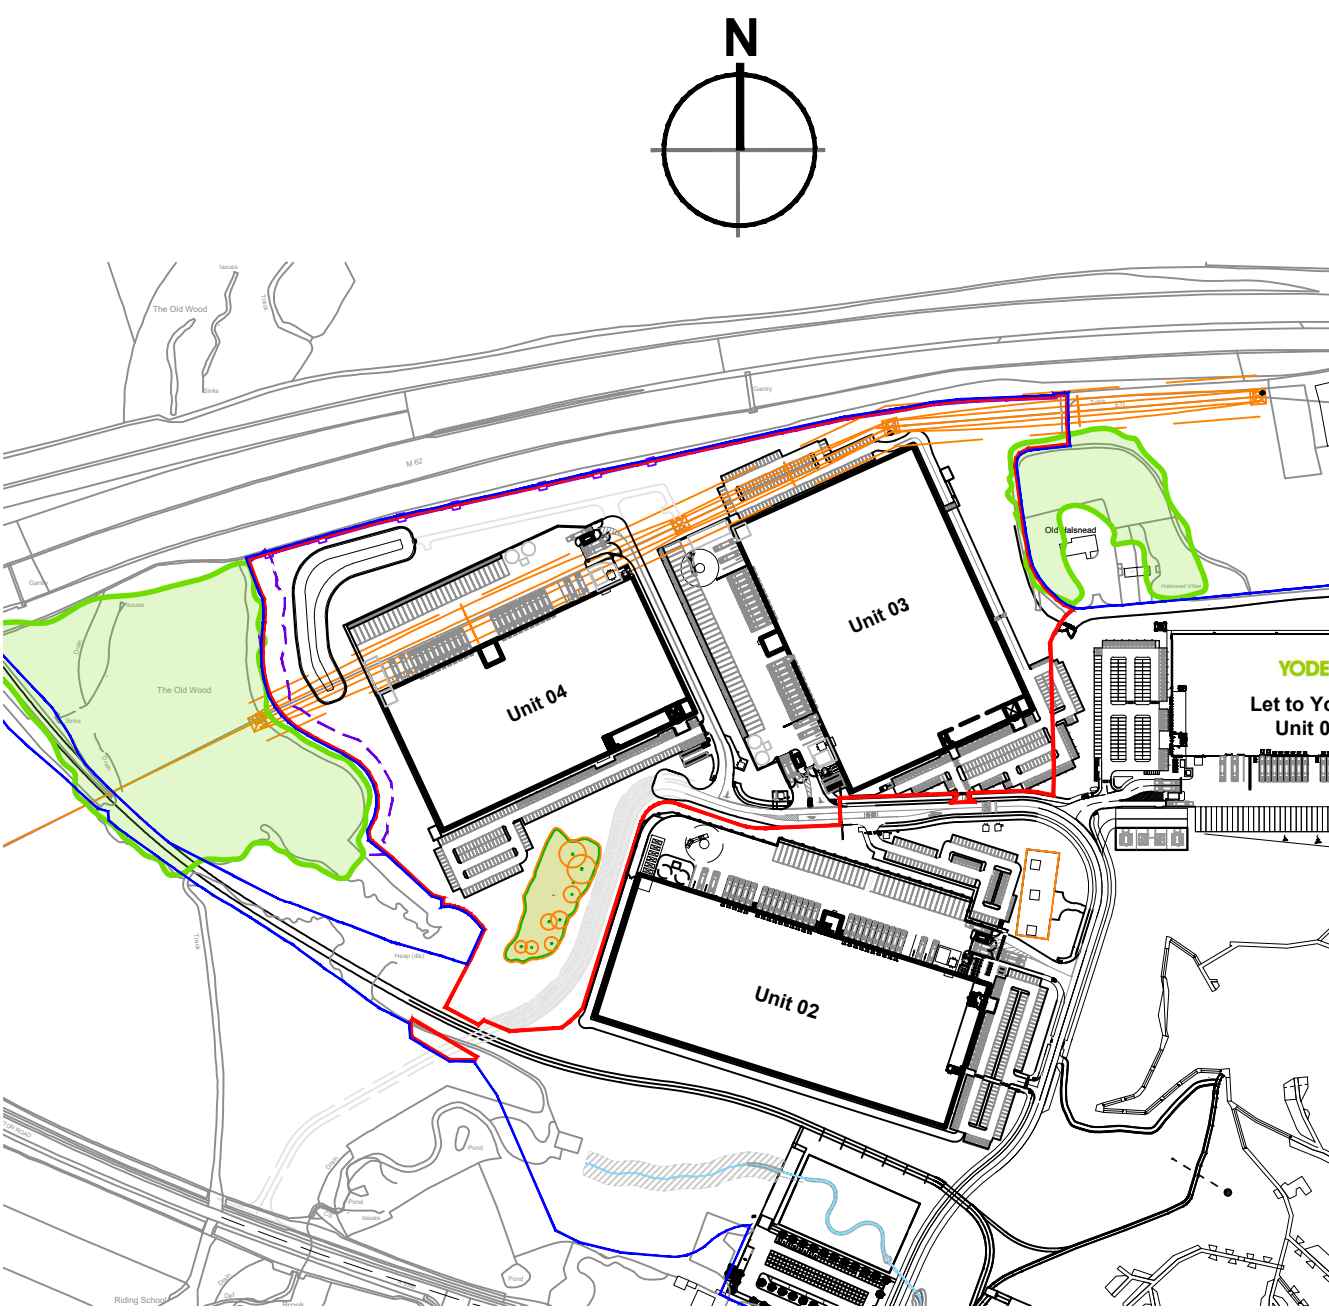


Key Plan
Scale NTS

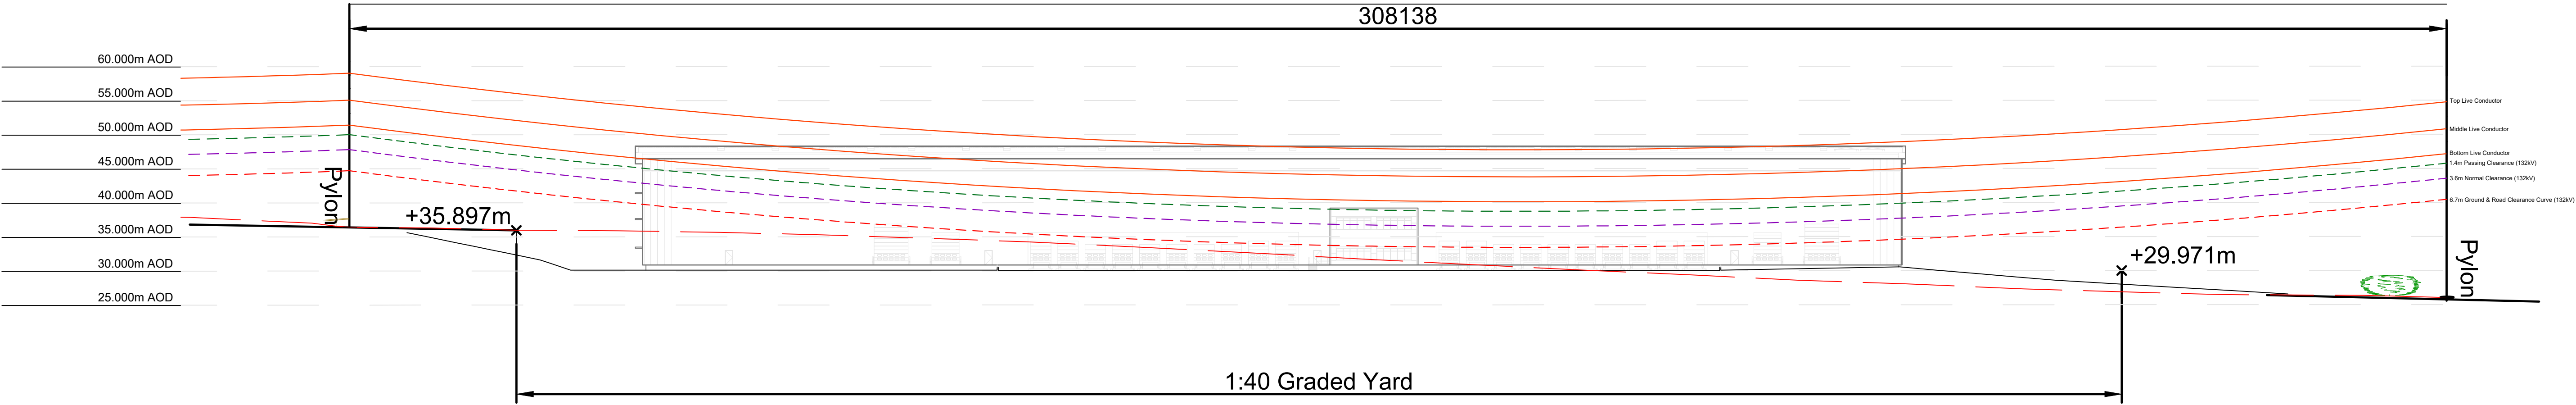


Site Section Below Cable Path
Scale 1:500

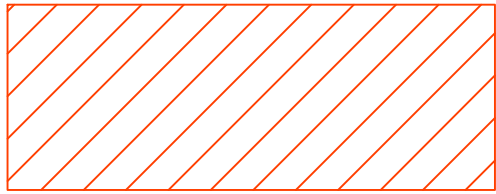

Conductor Zone

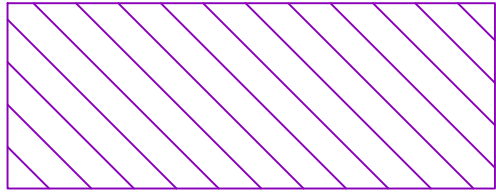

3.6m Clearance Zone

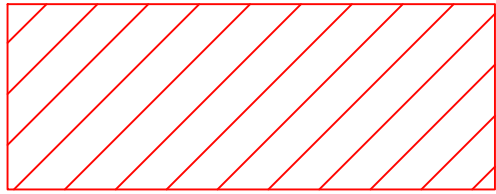

3.0m Construction Zone

--- Denotes existing
Ground line

- Notes:
- Drawing based on information received from Line Design Technology on drawing LDT-393-SP-SWING-001 page 2 of 2 Rev A dated 31.05.2021
 - All information must be checked
 - Prior to any works, suitable investigations should be carried out

P03	10m GS6 Safety zone indicated on section	BSC	BSC	14.02.24
P02	3m Construction Zone added	DB	DB	17.11.23
rev	amendments	by	ckd	date

Unit 03, Symmetry Park, Merseyside

Sag and Sway Sections	
LOD 2	LOI 2

TRITAX SYMMETRY
A TRITAX BIG BOX COMPANY



RIBA PoW Stage:	2 - Concept Design
Document Suitability:	S1
Drawn / Checked:	BSC / DEB
Date:	09/11/2023
Scale:	1:500 @ A1
UMC Project Number:	22605
Document Reference:	Drawing no: Revision:
22605 - UMC - XXXX - SI - DR - A	0001 P03

