


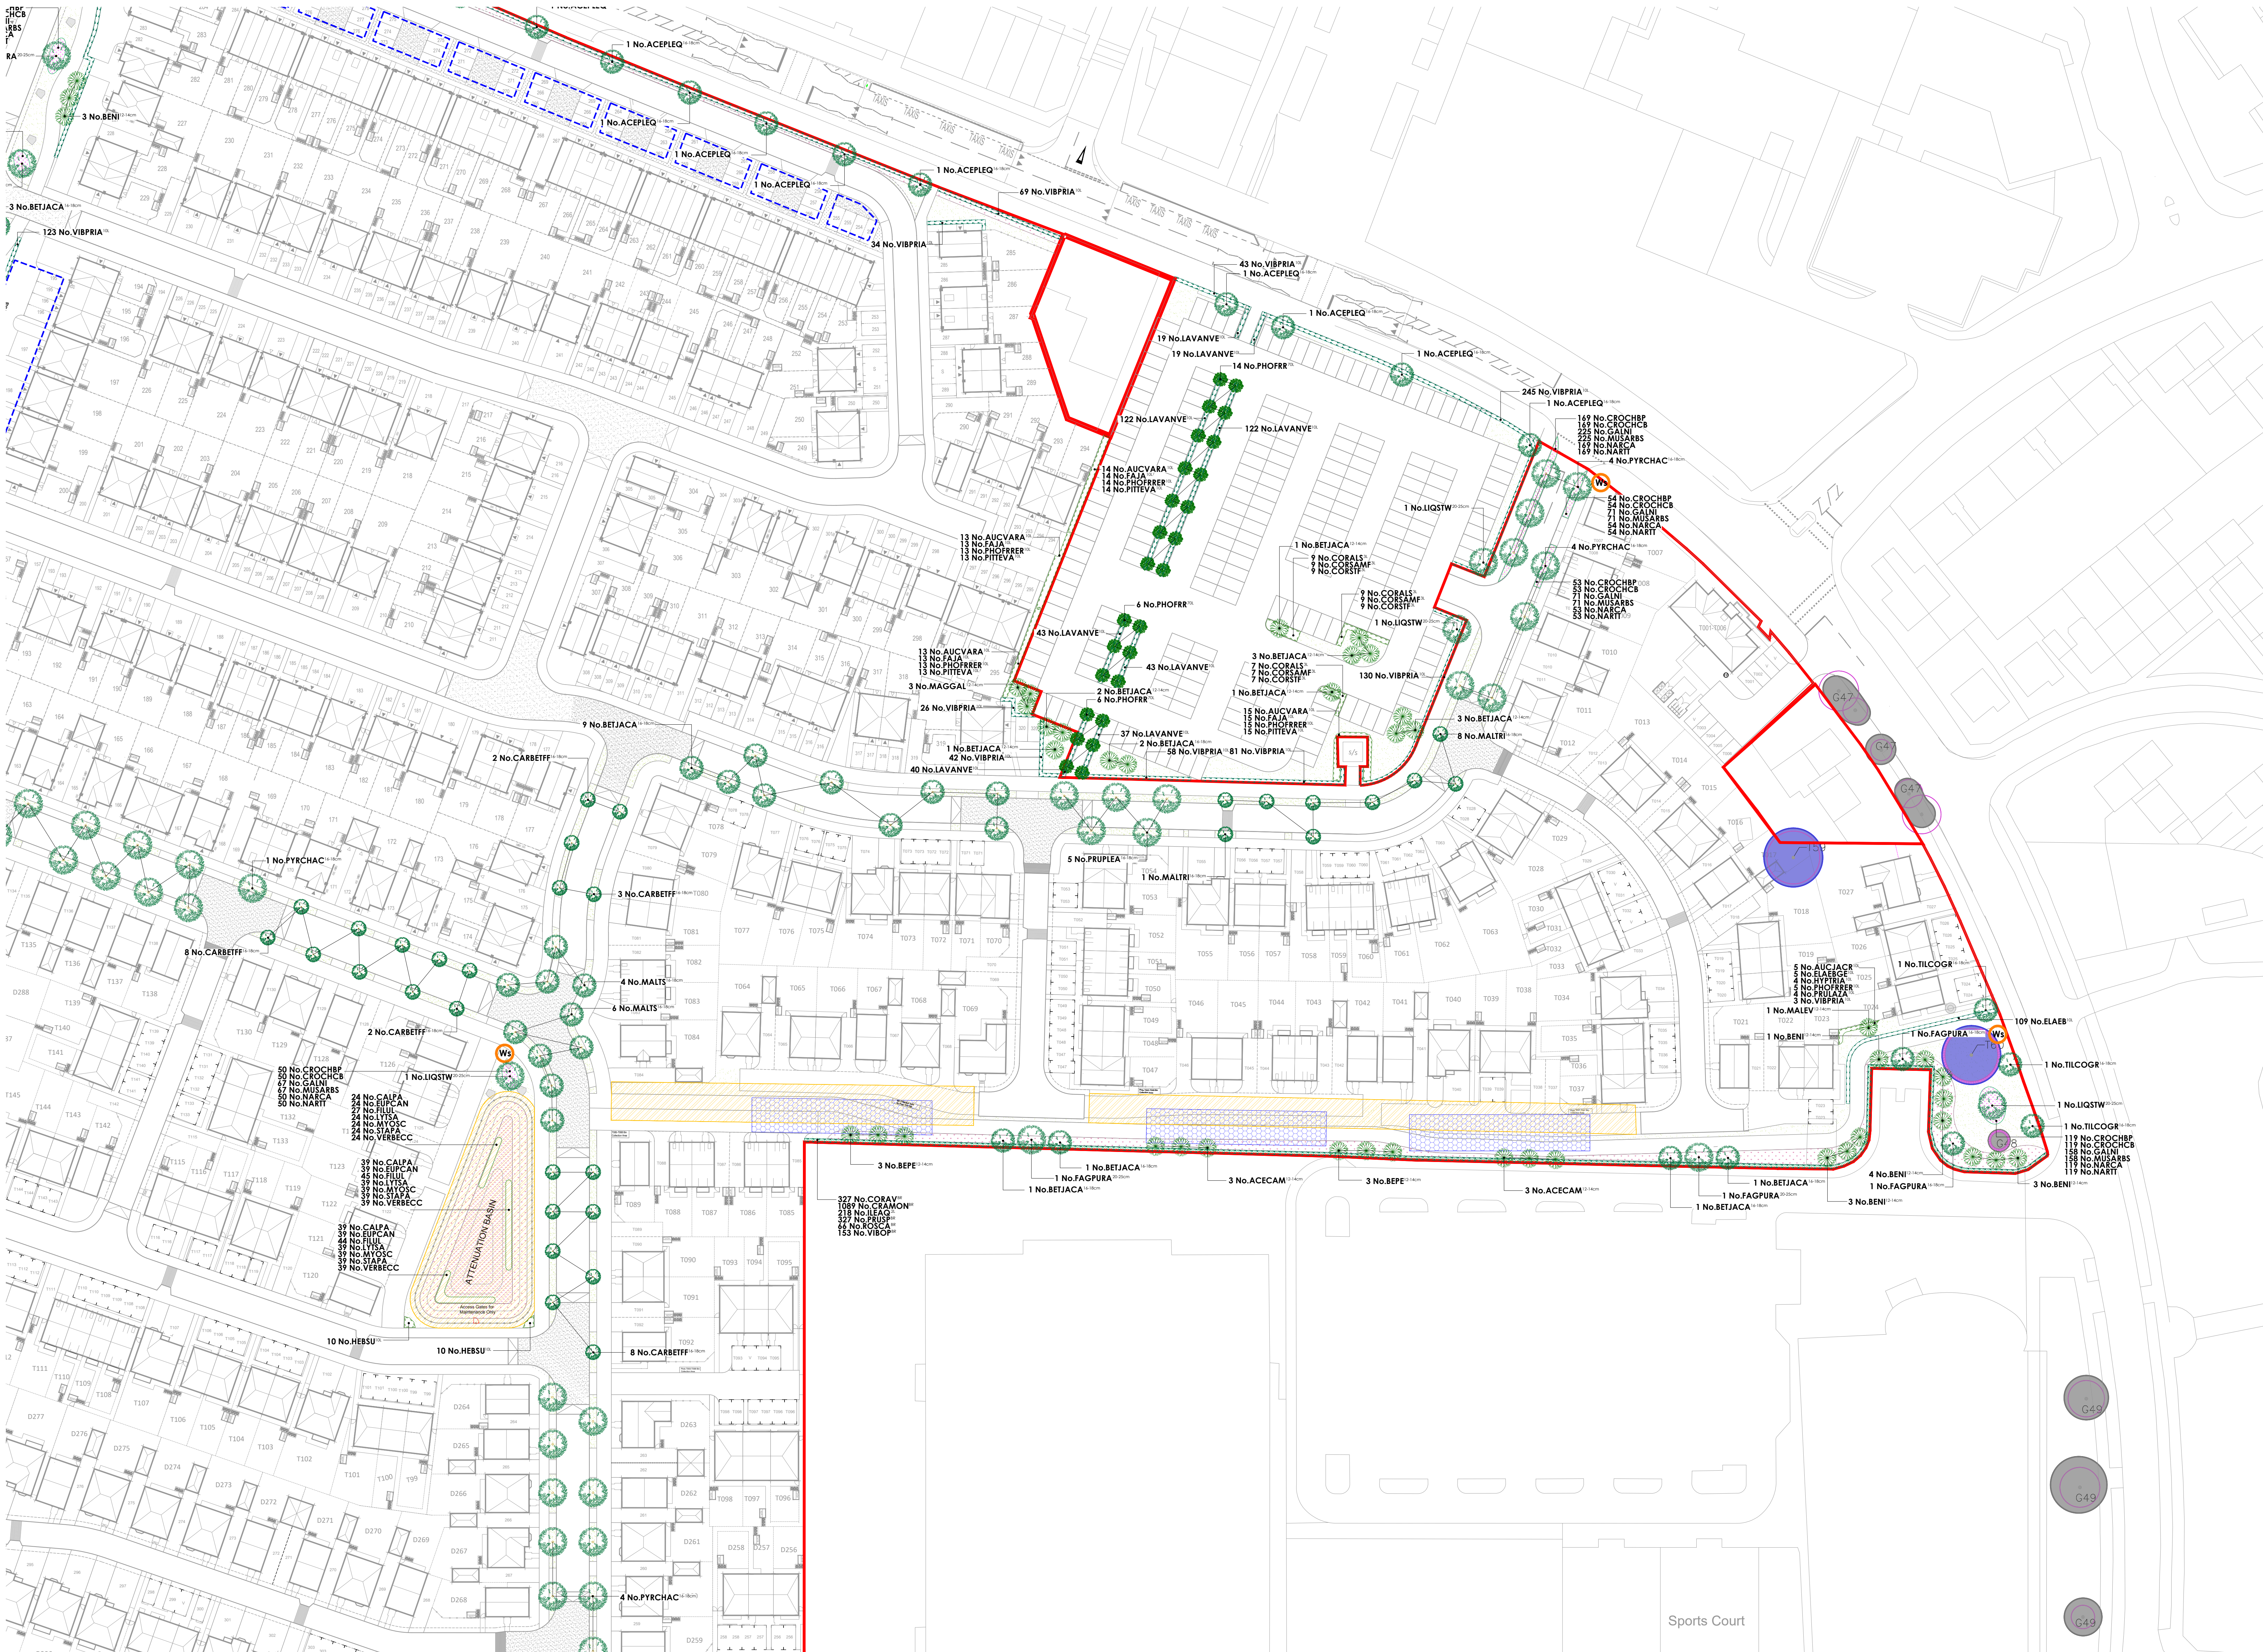

PLANT SCHEDULE					
Trees					
Abbr	Species	Supply	Height	Girth	Number
ACECAM	Acer campestre	HStd: Clear stem minimum 200cm; BR	350-425cm	12-14cm	8
ACEPLEQ	Acer platanoides 'Emerald Queen'	EHStd: Clear stem minimum 200cm; BR	450-625cm	16-18cm	15
BENI	Betula nigra	HStd: Clear stem minimum 200cm; BR	350-425cm	12-14cm	14
BEPE	Betula pendula	HStd: Clear stem minimum 200cm; BR	350-425cm	12-14cm	18
BETJACA	Betula utilis jacquemontii	HStd: Clear stem minimum 200cm; BR	350-425cm	12-14cm	11
BETJACA	Betula utilis jacquemontii	EHStd: Clear stem minimum 200cm; BR	450-625cm	16-18cm	43
CARBETFF	Carpinus betulus 'Frans Fontaine'	EHStd: Clear stem minimum 200cm; BR	450-625cm	16-18cm	36
FAGPURA	Fagus sylvatica 'Purpurea'	SM: Clear stem minimum 200cm; BR	600cm+	20-25cm	3
FAGPURA	Fagus sylvatica 'Purpurea'	EHStd: Clear stem minimum 200cm; BR	450-625cm	16-18cm	2
LIGSTW	Liquidambar styraciflua 'Worplesdon'	SM: Clear stem minimum 200cm; BR	600cm+	20-25cm	7
MAGGAL	Magnolia 'Galaxy'	HStd: Clear stem minimum 200cm; BR	350-425cm	12-14cm	3
MAGKO	Magnolia kobus	EHStd: Clear stem minimum 200cm; BR	450-625cm	16-18cm	1
MALEV	Malus 'Evereste'	HStd: Clear stem minimum 200cm; BR	350-425cm	12-14cm	1
MALTRI	Malus trioboloides	EHStd: Clear stem minimum 200cm; BR	450-625cm	16-18cm	24
MALTS	Malus tschonoskii	EHStd: Clear stem minimum 200cm; BR	450-625cm	16-18cm	14
PRUPLEA	Prunus avium 'Pinnat'	EHStd: Clear stem minimum 200cm; BR	425-600cm	14-16cm	12
PRUPLEA	Prunus avium 'Pinnat'	EHStd: Clear stem minimum 200cm; BR	450-625cm	16-18cm	26
PYRCHAC	Pyrus calleryana 'Chanticleer'	EHStd: Clear stem minimum 200cm; BR	450-625cm	16-18cm	42
SORAU	Sorbus aucuparia	HStd: Clear stem minimum 200cm; BR	350-425cm	12-14cm	2
TILCOGR	Tilia cordata 'Green Spike'	EHStd: Clear stem minimum 200cm; BR	450-625cm	16-18cm	3
					Total: 285

Specimen Shrubs					
Abbr	Species	Pot Size	Height	Habit	Number
PHOFRR	Photinia x fraseri 'Red Robin'	70L	225-250cm	Std: 12-14cm girth	26
					Total: 26

Single Species Hedgerows					
Abbr	Species	Pot Size	Height	Habit	Number
ELAEB	Elaeagnus ebbingei	10L	80-100cm	Bushy	0.4Cfr 109
LAVANVE	Lavandula angustifolia 'Vera'	10L	30-40cm	Bushy	0.35Cfr 445
VIBFRIA	Viburnum tinus 'Eve Price'	10L	40-60cm	Bushy	0.4Cfr 2146
					Total: 2700

Native Hedgerow Mix					
Abbr	Species	Supply	Height	Density	Number
CORAV	Cornus ovellana	BR	60-80cm	0.4Cfr Triple Staggered at 0.25m offset	327
CRAMON	Crataegus monogyna	BR	125-150cm	0.4Cfr Triple Staggered at 0.25m offset	1089
ILEAQ	Ilex aquifolium	2L	40-60cm	0.4Cfr Triple Staggered at 0.25m offset	218
PRUPP	Prunus spinosa	BR	60-80cm	0.4Cfr Triple Staggered at 0.25m offset	327
ROSCA	Rosa canina	BR	40-60cm	0.4Cfr Triple Staggered at 0.25m offset	446
VIBOP	Viburnum opulus	BR	40-60cm	0.4Cfr Triple Staggered at 0.25m offset	153
					Total: 2180

Shrubs					
Abbr	Species	Pot Size	Height	Habit	Number
AUCJACR	Aucuba japonica 'Crotanifolia'	10L	40-60cm	Bushy	0.7Cfr 5
AUCVARA	Aucuba japonica 'Variegata'	10L	60-80cm	Bushy	0.7Cfr 95
ELAEBOE	Elaeagnus ebbingei 'Gill Edge'	10L	60-80cm	Bushy	0.7Cfr 5
FAJIA	Fatsia japonica	10L	60-80cm	Bushy	0.7Cfr 95
HESSU	Hebe 'Sutherlandii'	10L	30-40cm	Bushy	0.7Cfr 200
HYPRIRA	Hypericum moseleyanum 'Tricolor'	10L	40-60cm	Bushy	0.7Cfr 4
PHOFRR	Photinia fraseri 'Red Robin'	10L	80-100cm	Bushy	0.7Cfr 10
PITEVA	Pittosporum tenuifolium 'Variegatum'	10L	40-60cm	Bushy	0.7Cfr 95
PRULATA	Prunus laurocerasus 'Zabeliana'	10L	40-60cm	Bushy	0.7Cfr 4
VIBFRIA	Viburnum tinus 'Eve Price'	10L	40-60cm	Bushy	0.7Cfr 3
					Total: 426

Amenity Shrubs - Cornus Mix					
Abbr	Species	Pot Size	Height	Habit	Number
CORALS	Cornus alba 'Starica'	3L	60-80cm	Branched	0.8Cfr 35
CORSMF	Cornus sanguinea 'Midwinter Fire'	3L	60-80cm	Branched	0.8Cfr 35
CORSTF	Cornus stolonifera 'Flavivirens'	3L	60-80cm	Branched	0.8Cfr 35
					Total: 105

Marginal / Aquatics				
Abbr	Species	Supply	Density	Number
CALFA	Callitriche palustris	Plug 100cc	10/m ²	206
EUPCAN	Eupatorium cannabinum	Plug 100cc	10/m ²	206
FILUL	Filipendula ulmaria	Plug 100cc	10/m ²	235
LYTSA	Lythrum salicaria	Plug 100cc	10/m ²	206
MYOSC	Myosotis scorpioides	Plug 100cc	10/m ²	206
STAPA	Stachys palustris	Plug 100cc	10/m ²	206
VERBECC	Veronica beccabunga	Plug 100cc	10/m ²	206
				Total: 1471

	Bulbs			
	Abbr	Species	Supply	Density Number
	CROCHBP	Crocus chrysanthus 'Blue Pearl'	Bulb	25/m² 664
	CROCHCB	Crocus chrysanthus 'Cream Beauty'	Bulb	25/m² 664
	GALNI	Galanthus nivalis	Bulb	25/m² 885
	MUSARB	Muscari armeniacum 'Blue Spike'	Bulb	25/m² 885
	NARCA	Narcissus 'Candiculus'	Bulb	25/m² 664
	NARTI	Narcissus 'Tete a Tete'	Bulb	25/m² 664
Total: 4426				

- KEY**
- Application site boundary.
 - Existing vegetation to be retained. Refer to approved tree survey for exact details on tree retention and removal.
 - Existing vegetation to be removed for construction. Refer to approved tree survey for exact details on tree retention and removal.
 - Drainage easements. Refer to drainage information for details.
 - Drainage facilities. proposed locations for underground storage tanks. Refer to drainage information for details.
 - Turf & Seeding**
 - Turf to gardens to be laid as Rotawin 'Medalion', or similar approved.
 - Amenity Grassland**
 - EL1 Flowering Lawn Mix, as supplied by Emorgate Seeds (www.wildseed.co.uk) or similar approved.
 - Meadow Grassland**
 - EW3 Special General Purpose Meadow Mix, as supplied by Emorgate Seeds (www.wildseed.co.uk) or similar approved.
 - Wet Meadow Grassland**
 - EW5 seed mixture for wetlands, as supplied by Emorgate Seeds (www.wildseed.co.uk) or similar approved.
 - Street Furniture**
 - Wayfinding signage**
 - Timber fingerpost wayfinding signage to be located throughout the development to include waymarkers for Kirby Town Centre, Kirby Leisure Centre & Valley Park. Signage to be supplied by Border Signs & Graphics in neutral colours as set out below, or similar approved.

Drawing to be read in conjunction with GL1859 SP 01A Landscape Specification.



Image showing the type of wayfinding signage

Rev	Date	Notes
A	01/11/22	Updated to latest input.
B	05/12/22	Updated to latest input.
C	07/11/23	Updated to latest input.
D	07/02/24	Updated to latest input.
E	26/10/24	Updated to latest input. Landscape specification notes updated, please refer to drawing GL1859-02.
F	05/09/25	Updated to latest input.
G	08/09/25	Wayfinding signage added and plant species updated to DMR handbook.
H	15/09/25	Updated to client comments.
I	21/09/25	Landscape adjacent to plot 335 removed.
J	19/09/25	Landscape adjacent to client comments and street planning layout.
L	02/09/25	Landscape updated to client comments.
M	09/09/25	Parking adjacent to plot 335 removed.
N	08/10/25	Wetland and meadow species updated.

Project	Cherryfield Drive, Kirby
Drawing title	Landscape Proposals - Infrastructure
	(Sheet 2 of 5)
Author	PLANNING
Client	David Wilson Homes North West
Scale	1:500 @ A0
Drawn By	AD
Checked By	JW
Date	23/09/2022
Reference	GL1859 02N
golby+luck	
landscape architects	