


DRY RIDGE.

DRY VERGE.

INDICATIVE PV ZONE. INSTALLED WITH AN EXPORT CAPABLE METER. LOCATION, QUANTITY AND ORIENTATION WILL VARY ON A SITE/PLOT BASIS.

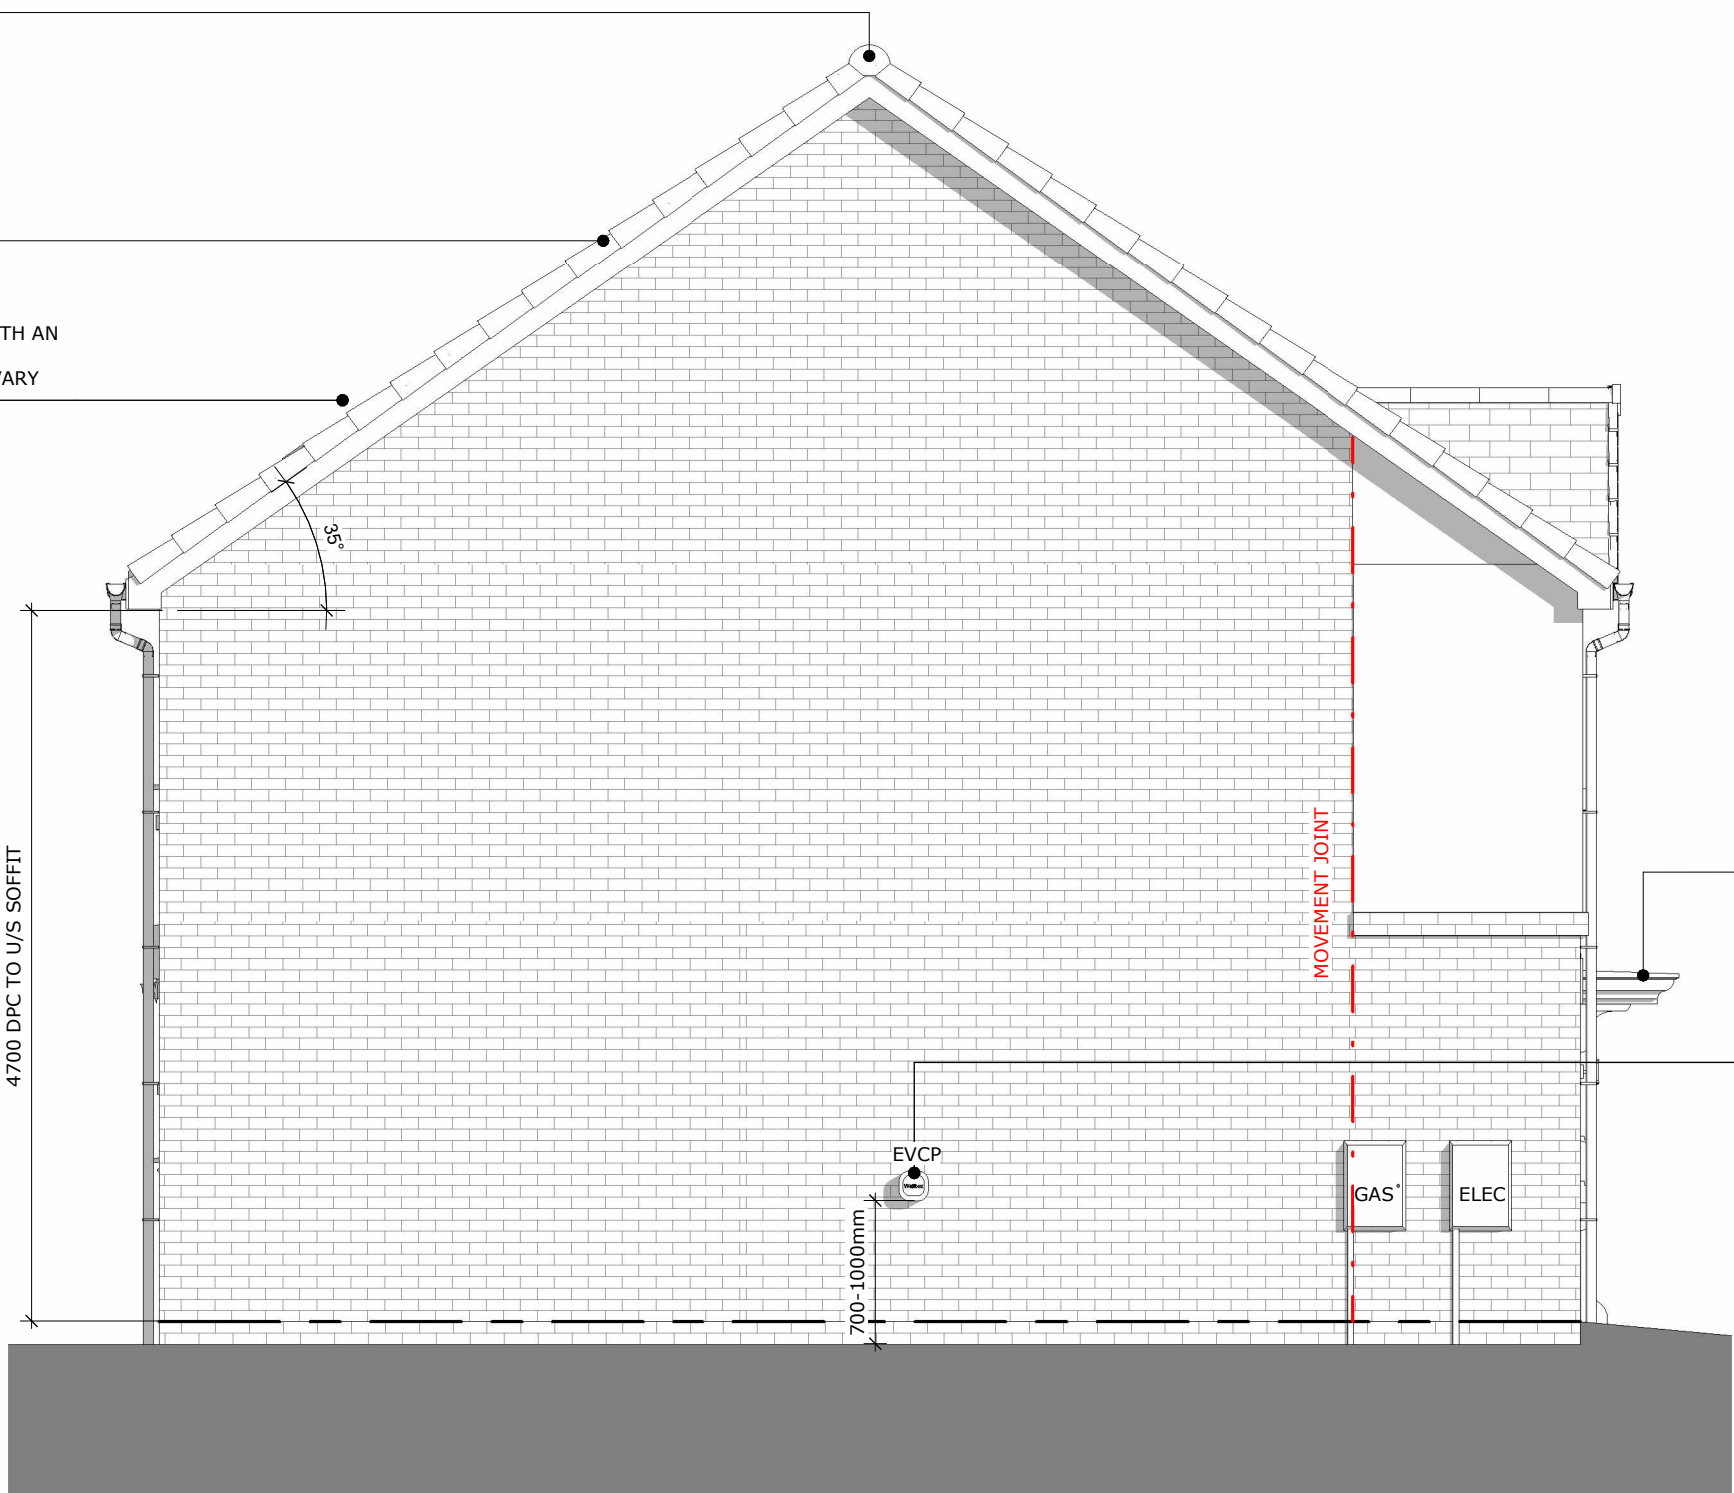

G.R.P. CANOPY TO MANUFACTURER'S DETAILS.

OPTIONAL ELECTRIC VEHICLE CHARGING POINT (EVCP)-POSITION SHOWN IS INDICATIVE. MID TERRACE POSITION TO BE DETERMINED BY REGIONAL BU. DISCUSS WITH SALES NEGOTIATOR FOR OPTIONAL CUSTOMER UPGRADE.

LEFT HAND SIDE ELEVATION

scale							site
1 : 50							Lickers Lane - Halsnead
							plot numbers
							Focal Point Character
housetype		description					
MYL		L.H. Side Elevation - Focal Point Character					
suitability		revision					
For Construction		03					
project	originator	volume	level	type	role	Class	number
NWest	- LIN	- TMYL011A	- XX	- D2	- A	- AS	- FP402

Linden

HOMES

Mylne

Linden
HOMES

MyIne