



Notes:

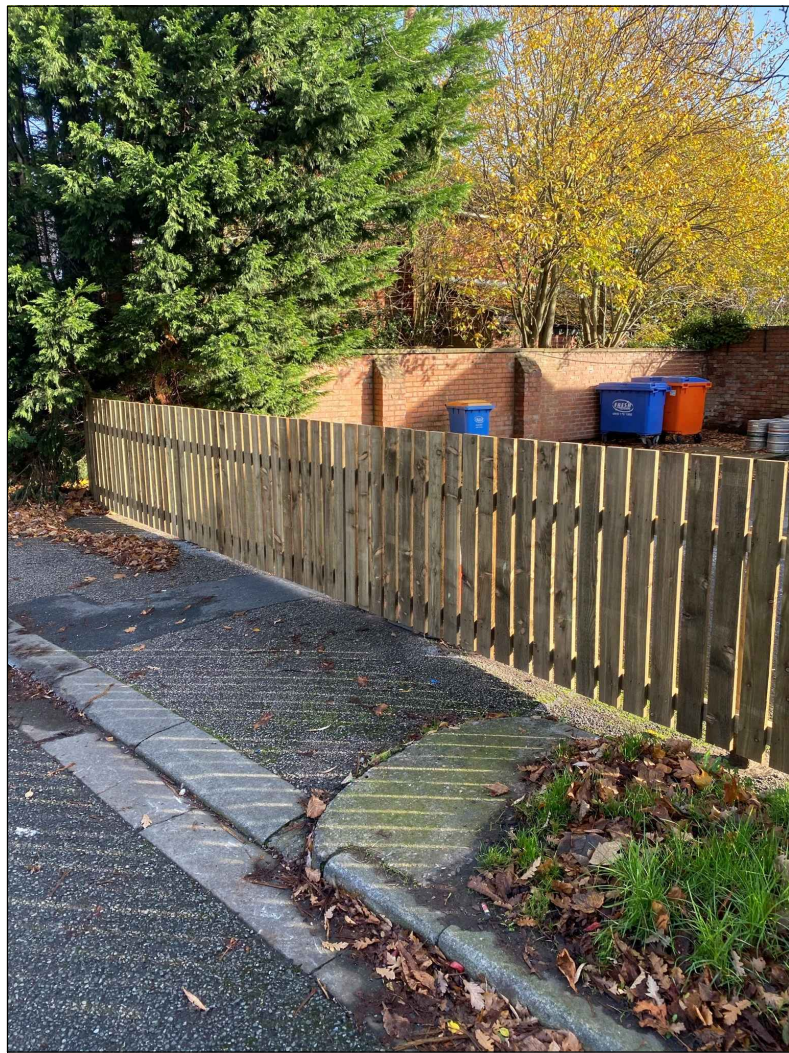



DESIGN INTENT
EXTERNAL GARDEN FENCE
DETAIL 02
IMG 01

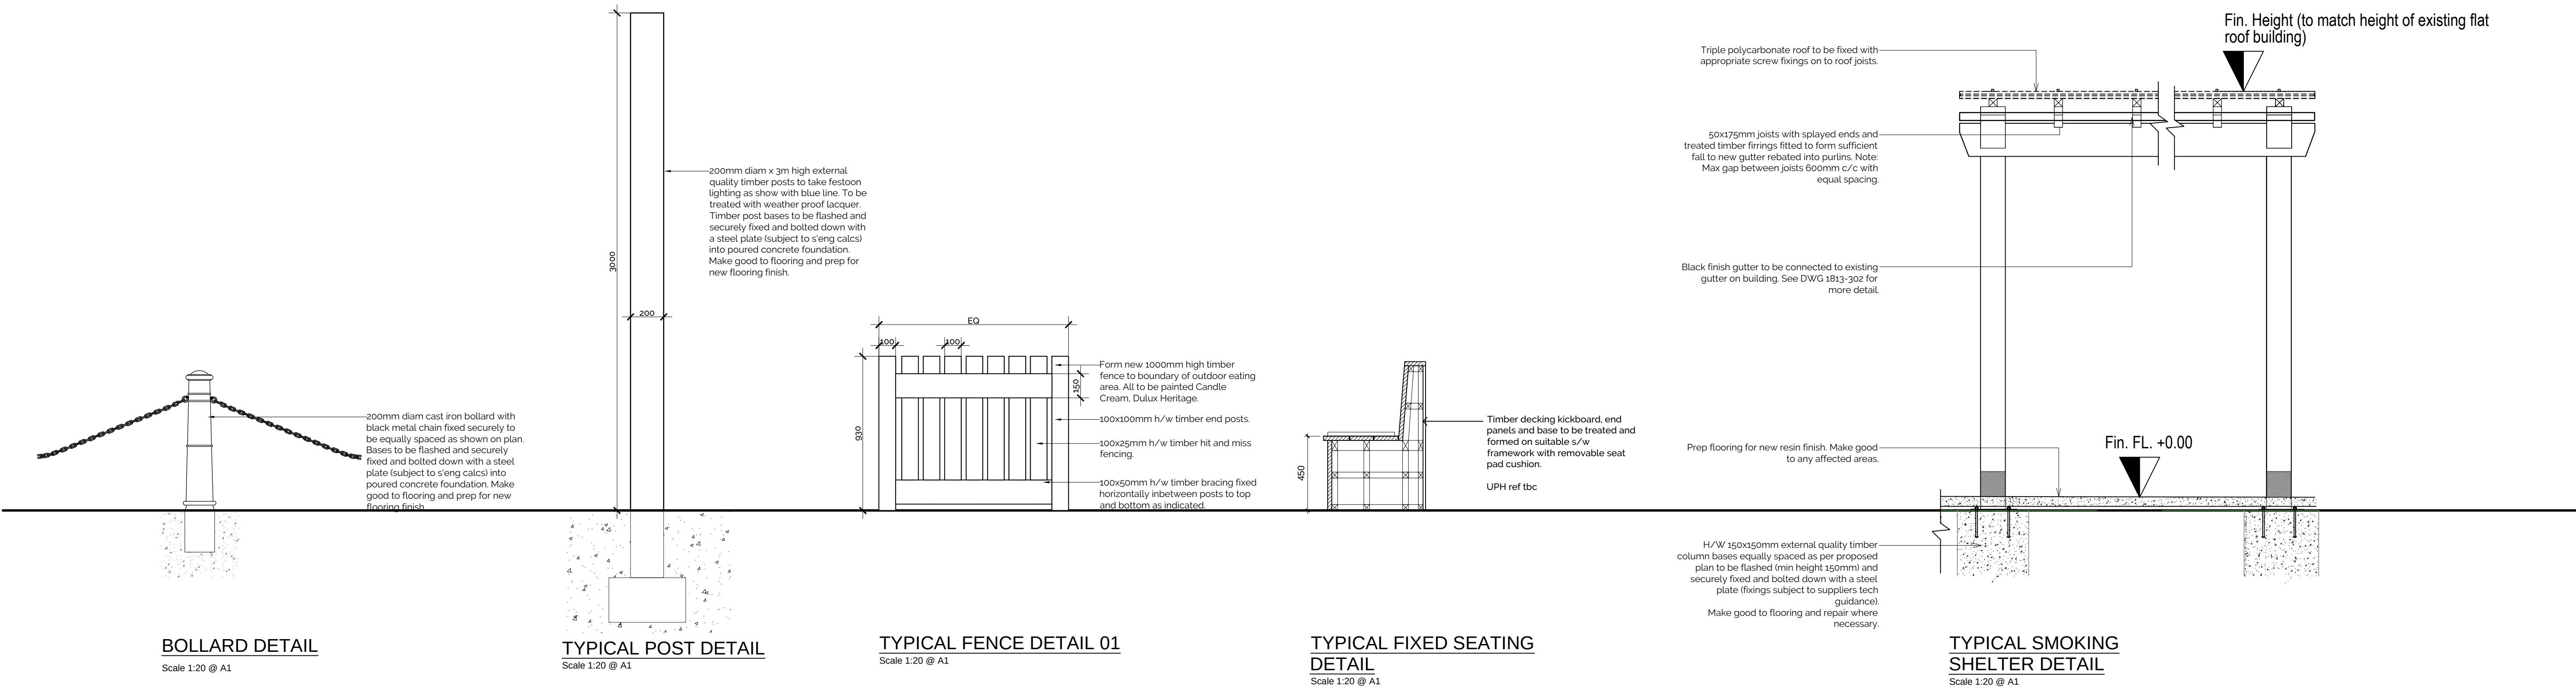

DESIGN INTENT
EXTERNAL FENCE DETAIL 02
IMG 02



DESIGN INTENT
FEATHER EDGE CLADDING
IMG 04

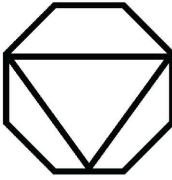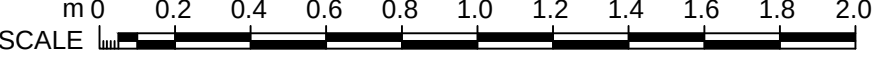B	ADDED OUTDOOR SEATING BOUNDARY DETAIL.	12.08.21
A	REMOVED BOUNDARY FENCING. NOTES TO APPLY TO A SEPERATE APPLICATION. ADDED PAINT REF.	12.08.21
Revision	Description	Date
 DV8 DESIGNS ARCHITECTURE•INTERIORS		
PROPOSED		
NOTE DO NOT SCALE FROM THIS DRAWING ALL DIMENSIONS TO BE CHECKED ON SITE TO BE READ IN CONJUNCTION WITH ALL RELEVANT CONSULTANTS DOCUMENTATION		
SCALE  1:20		
Client: GREENE KING		
Project No. 1972	Project: EAGLE AND CHILD HALEWOOD, LIVERPOOL	
Drawing No. 202	Drawing Title: EXTERNAL DETAILS	
Revision: B	Scale: VARIES @ A1	Date: MAY 21
		Drawn by: JH