
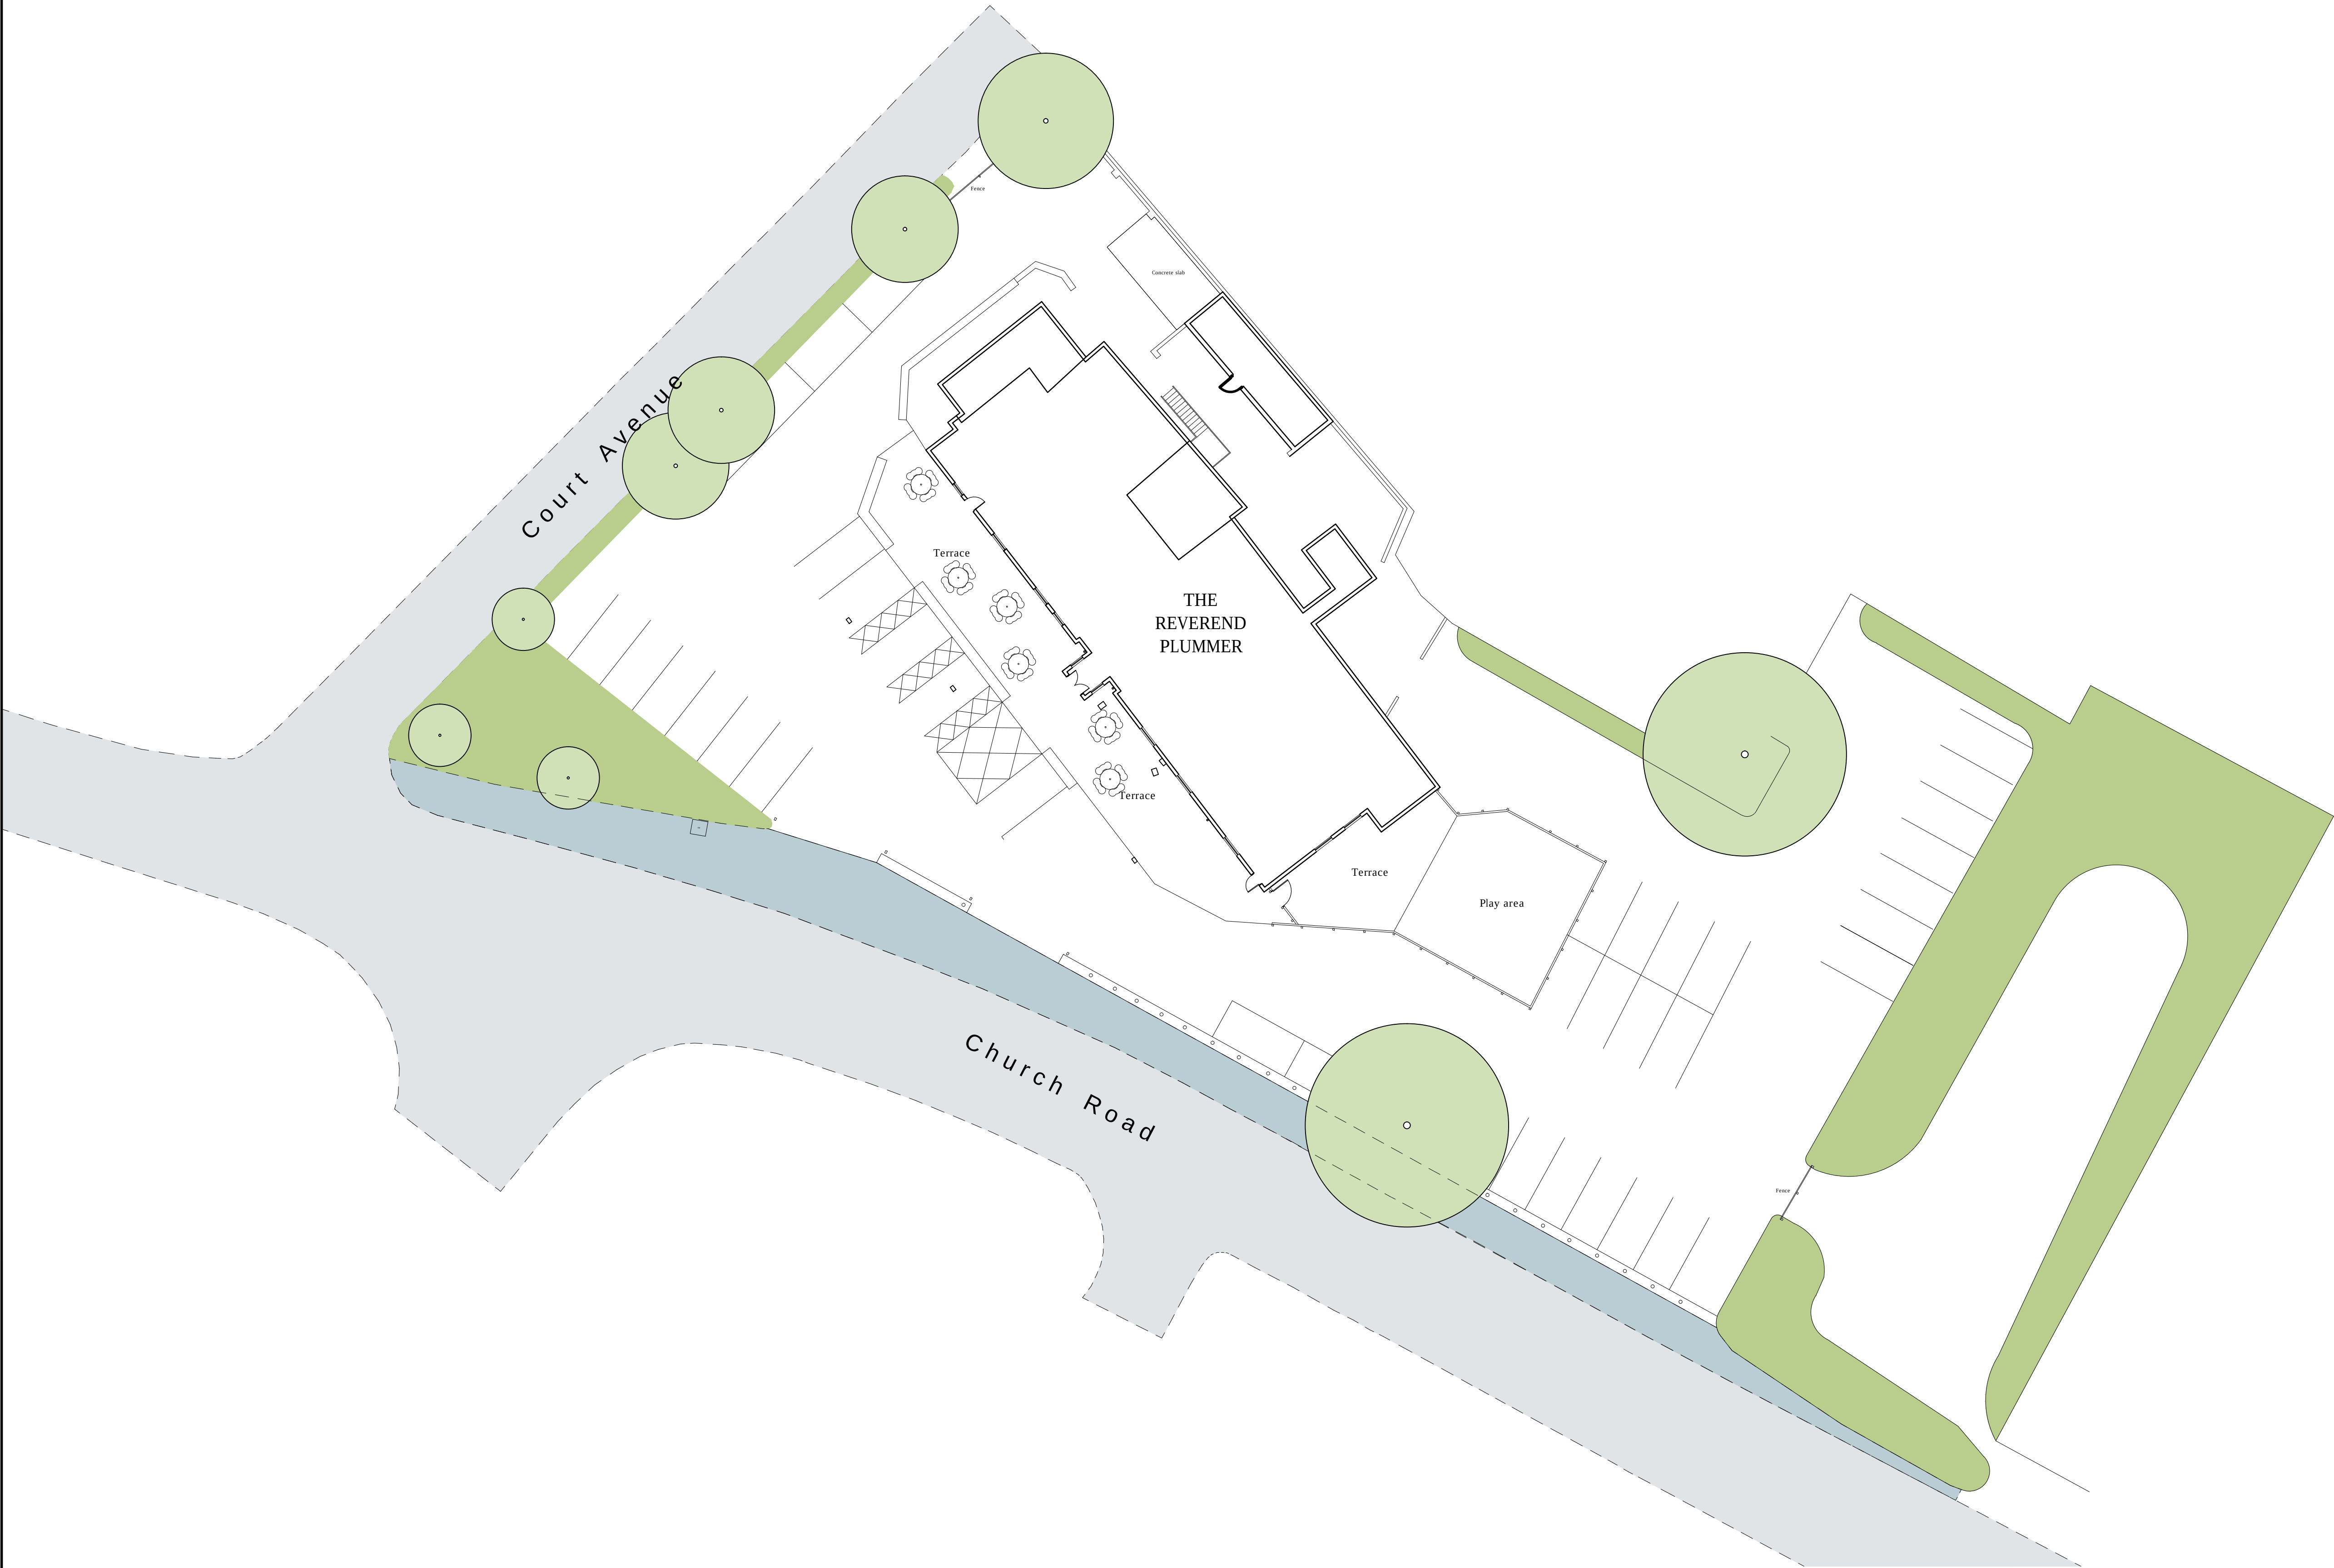
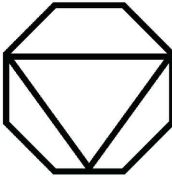


Notes:

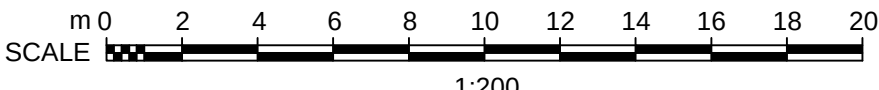

Revision	Description	Date	
 DV8 DESIGNS ARCHITECTURE•INTERIORS			
EXISTING NOTE: DO NOT SCALE FROM THIS DRAWING. ALL DIMENSIONS TO BE CHECKED ON SITE TO BE READ IN CONJUNCTION WITH ALL RELEVANT CONSULTANTS DOCUMENTATION. SCALE  1:200			
Client: GREENE KING			
Project No. 1972	Project: EAGLE AND CHILD HALEWOOD, LIVERPOOL		
Drawing No. 100	Drawing Title: EXISTING PLANS		
Revision: -	Scale: 1:200 @ A1	Date: OCT 20	Drawn by: JH