
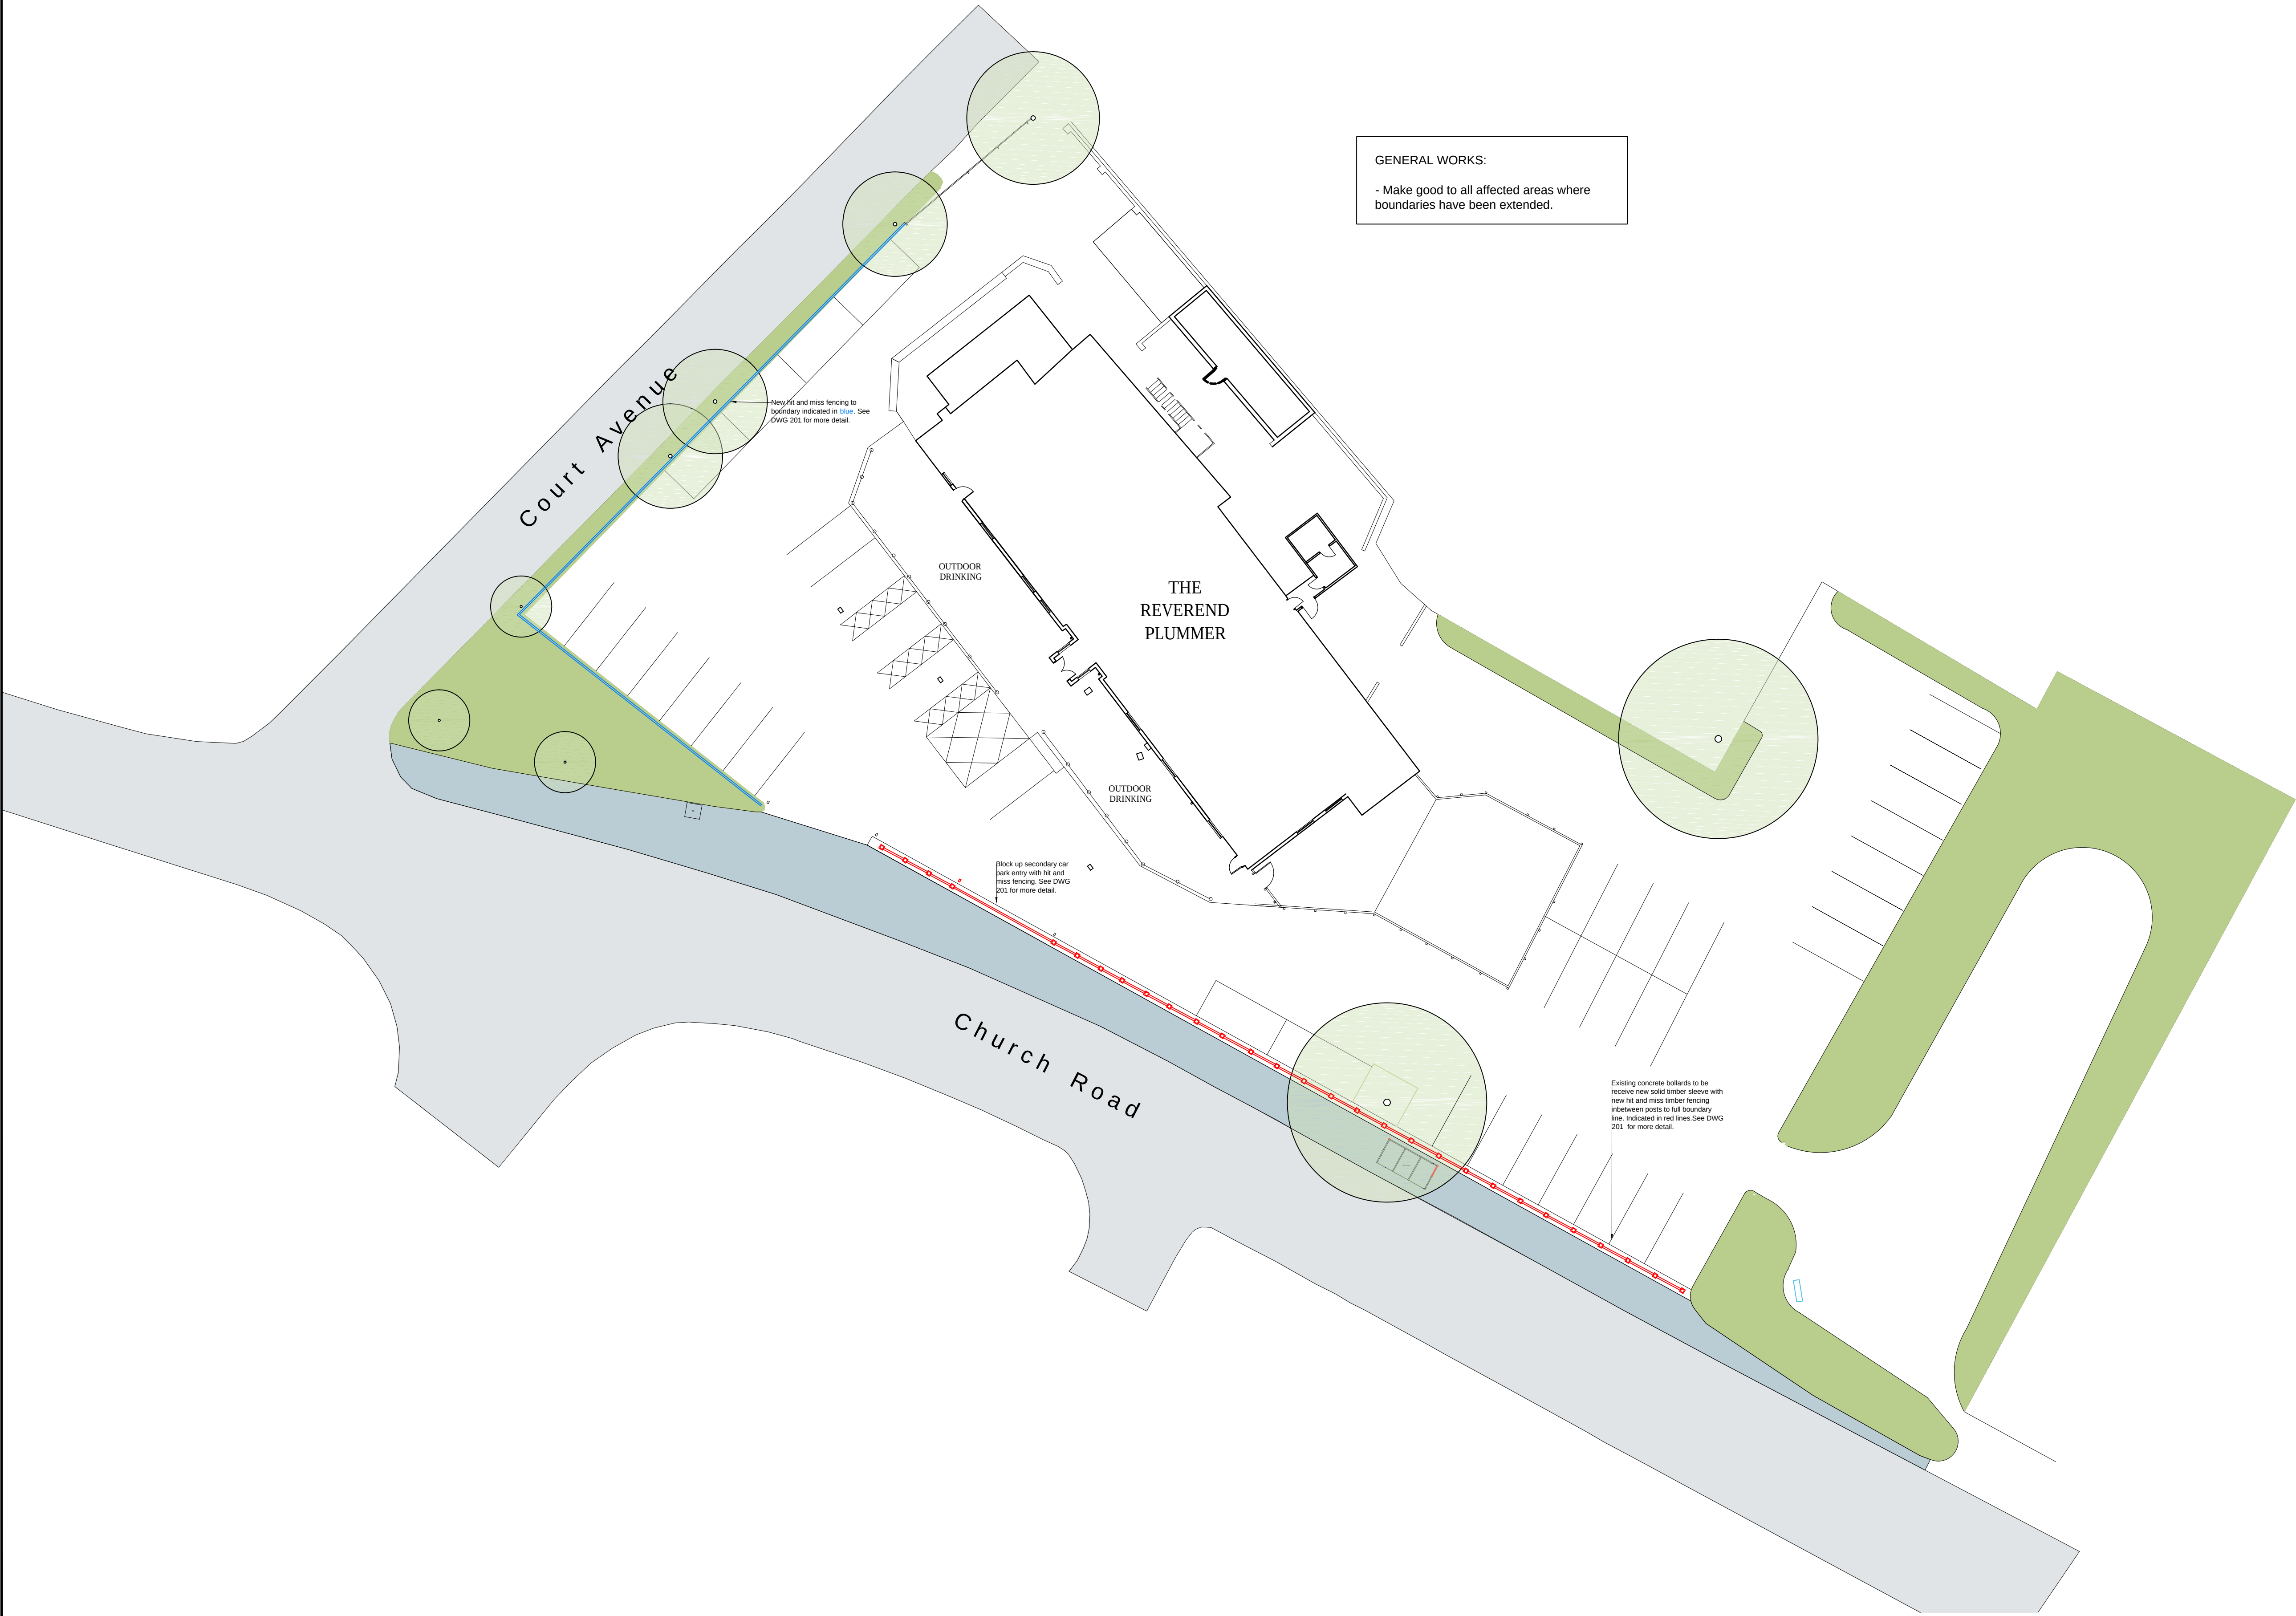
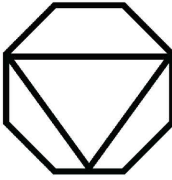


Notes:

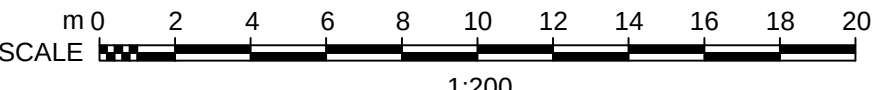

Revision	Description	Date
 DV8 DESIGNS ARCHITECTURE•INTERIORS		
PROPOSED		
NOTE: DO NOT SCALE FROM THIS DRAWING. ALL DIMENSIONS TO BE CHECKED ON SITE TO BE READ IN CONJUNCTION WITH ALL RELEVANT CONSULTANTS DOCUMENTATION.		
SCALE  1:200		
Client: GREENE KING		
Project No. 1972	Project: EAGLE AND CHILD HALEWOOD, LIVERPOOL	
Drawing No. 102	Drawing Title: PROPOSED PLANS	
Revision:	Scale: 1:200 @ A1	Date: AUG 21
		Drawn by: LM