


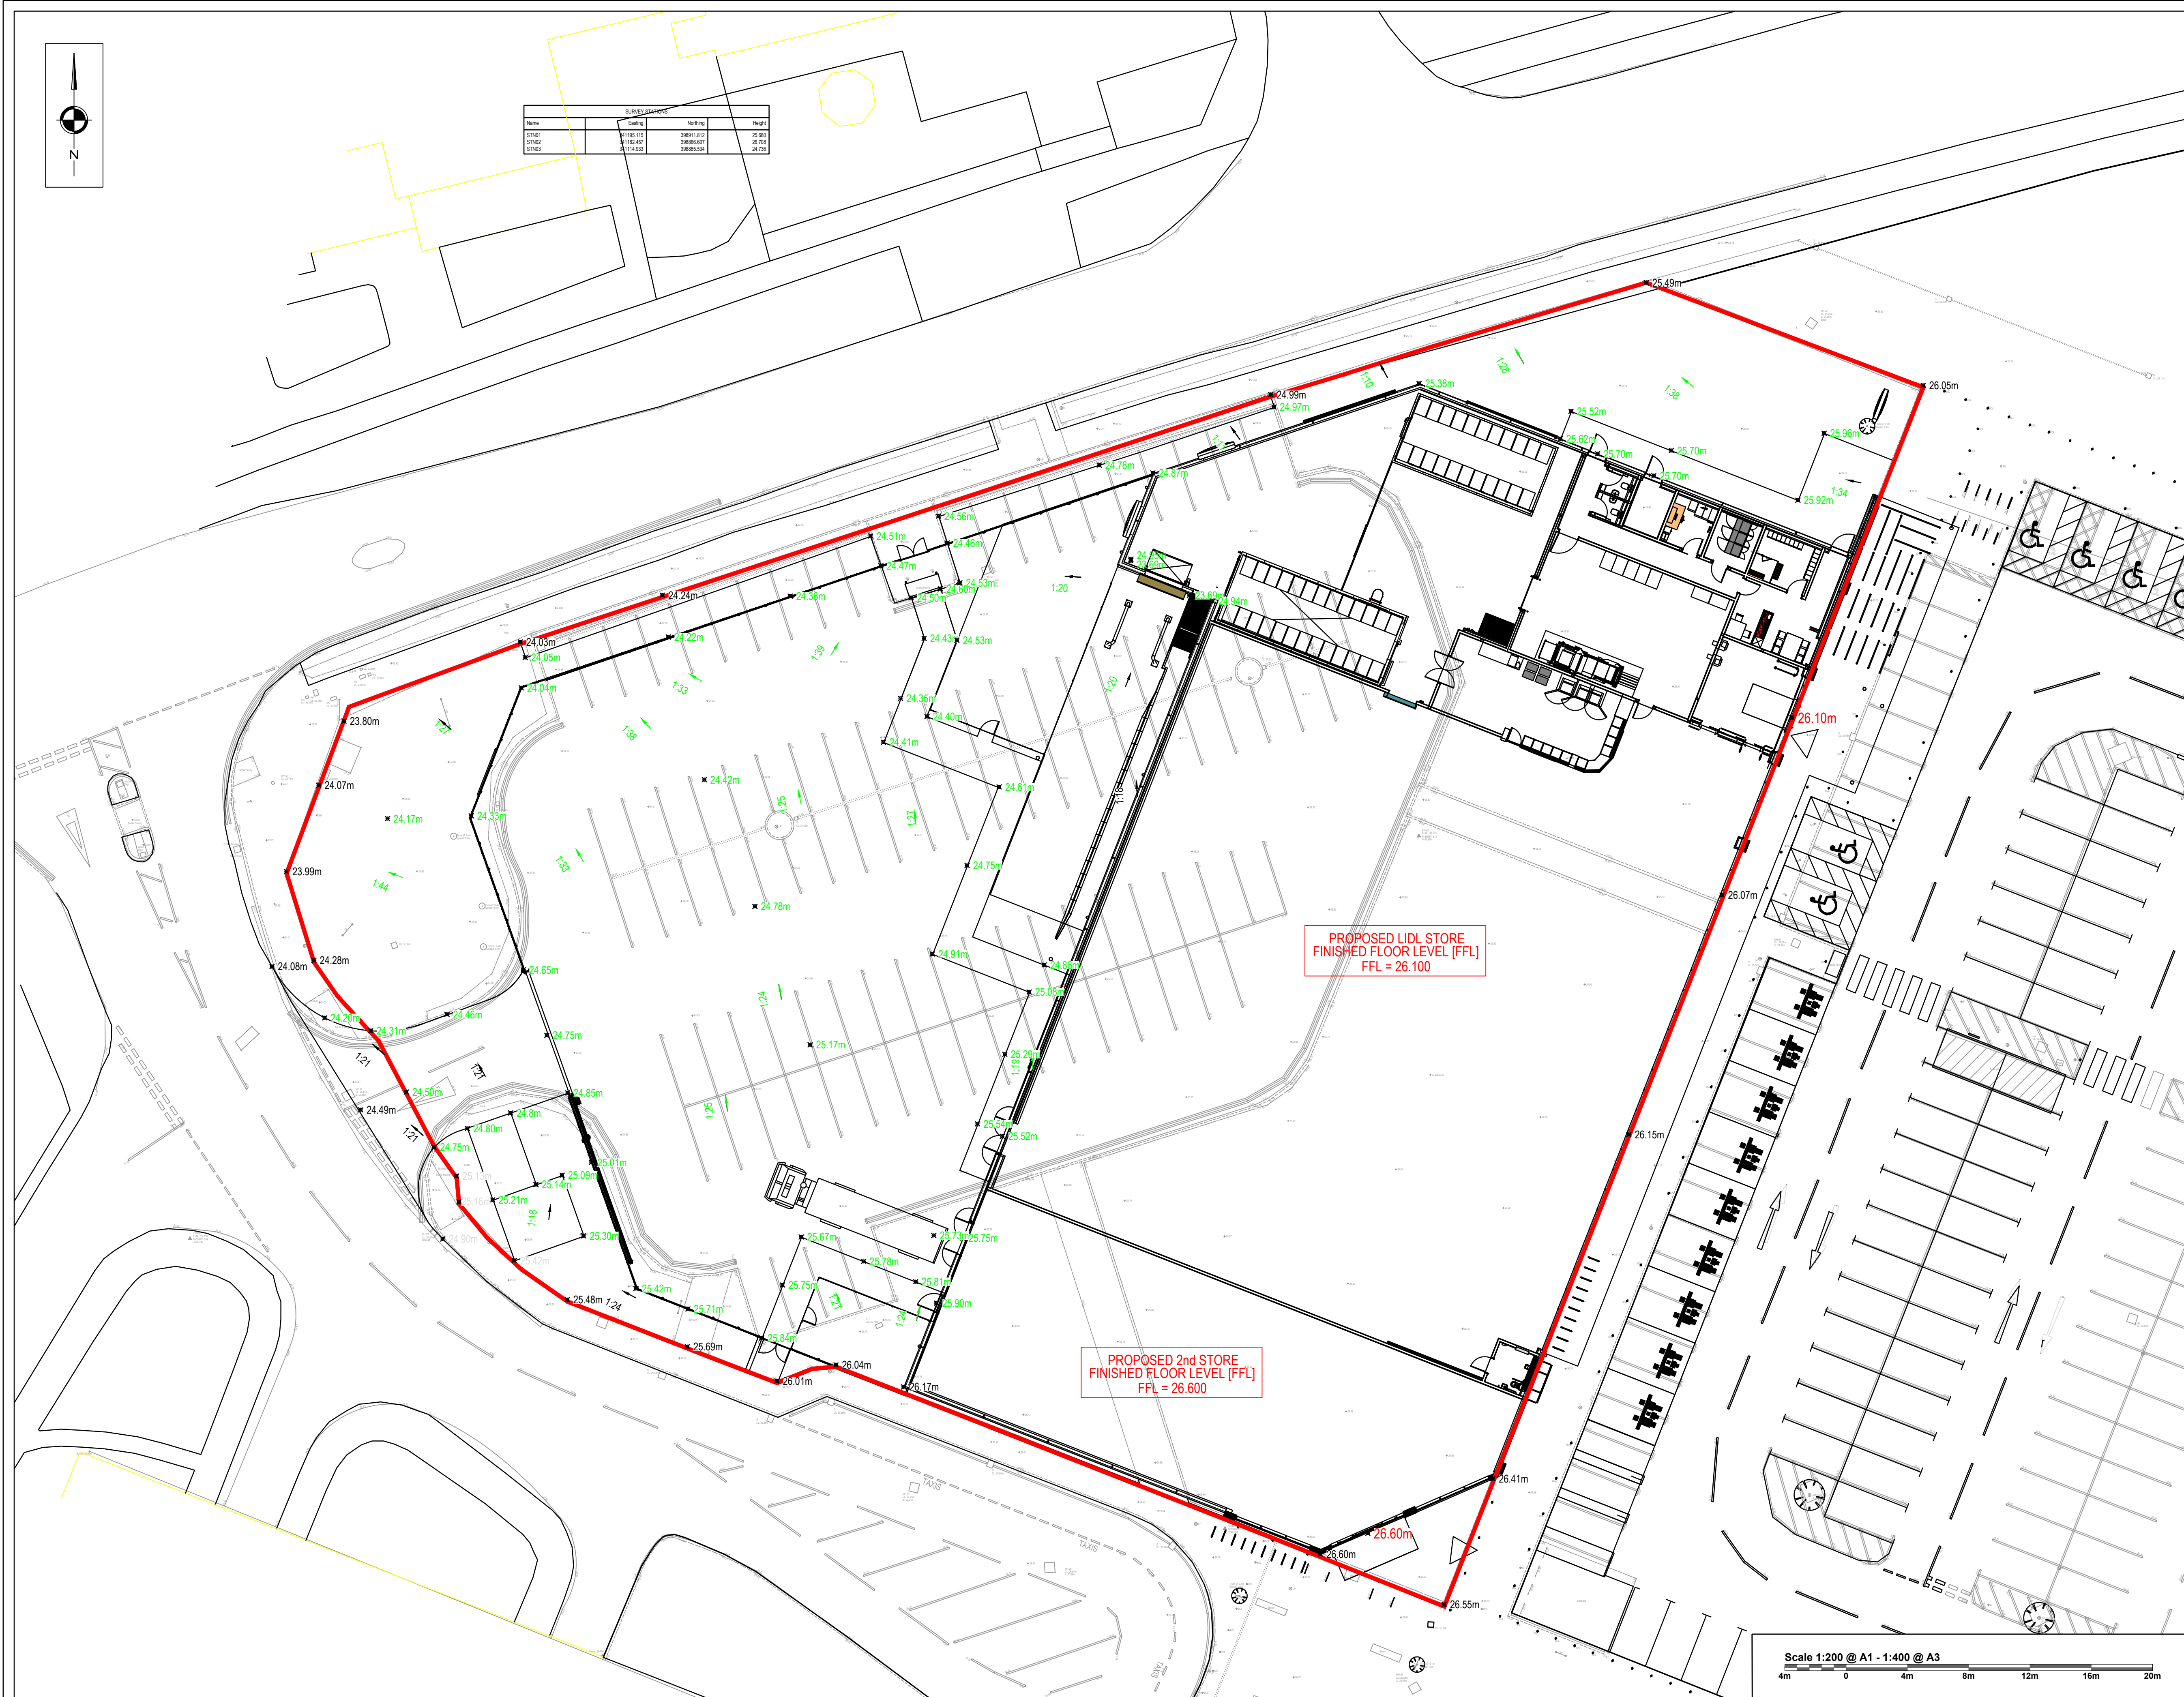

NOTES

KEY

REVISIONS			
REV	DESCRIPTION	DATE	
P01	For Approval	01/06/26	

Client Name _____

Project Title

Drawing Tip

Date:	01.06.2026	Drawn By:	AF
Scale:	1:200 @ A1	Checked:	JC
Status:	For Approval	Approved:	TW