


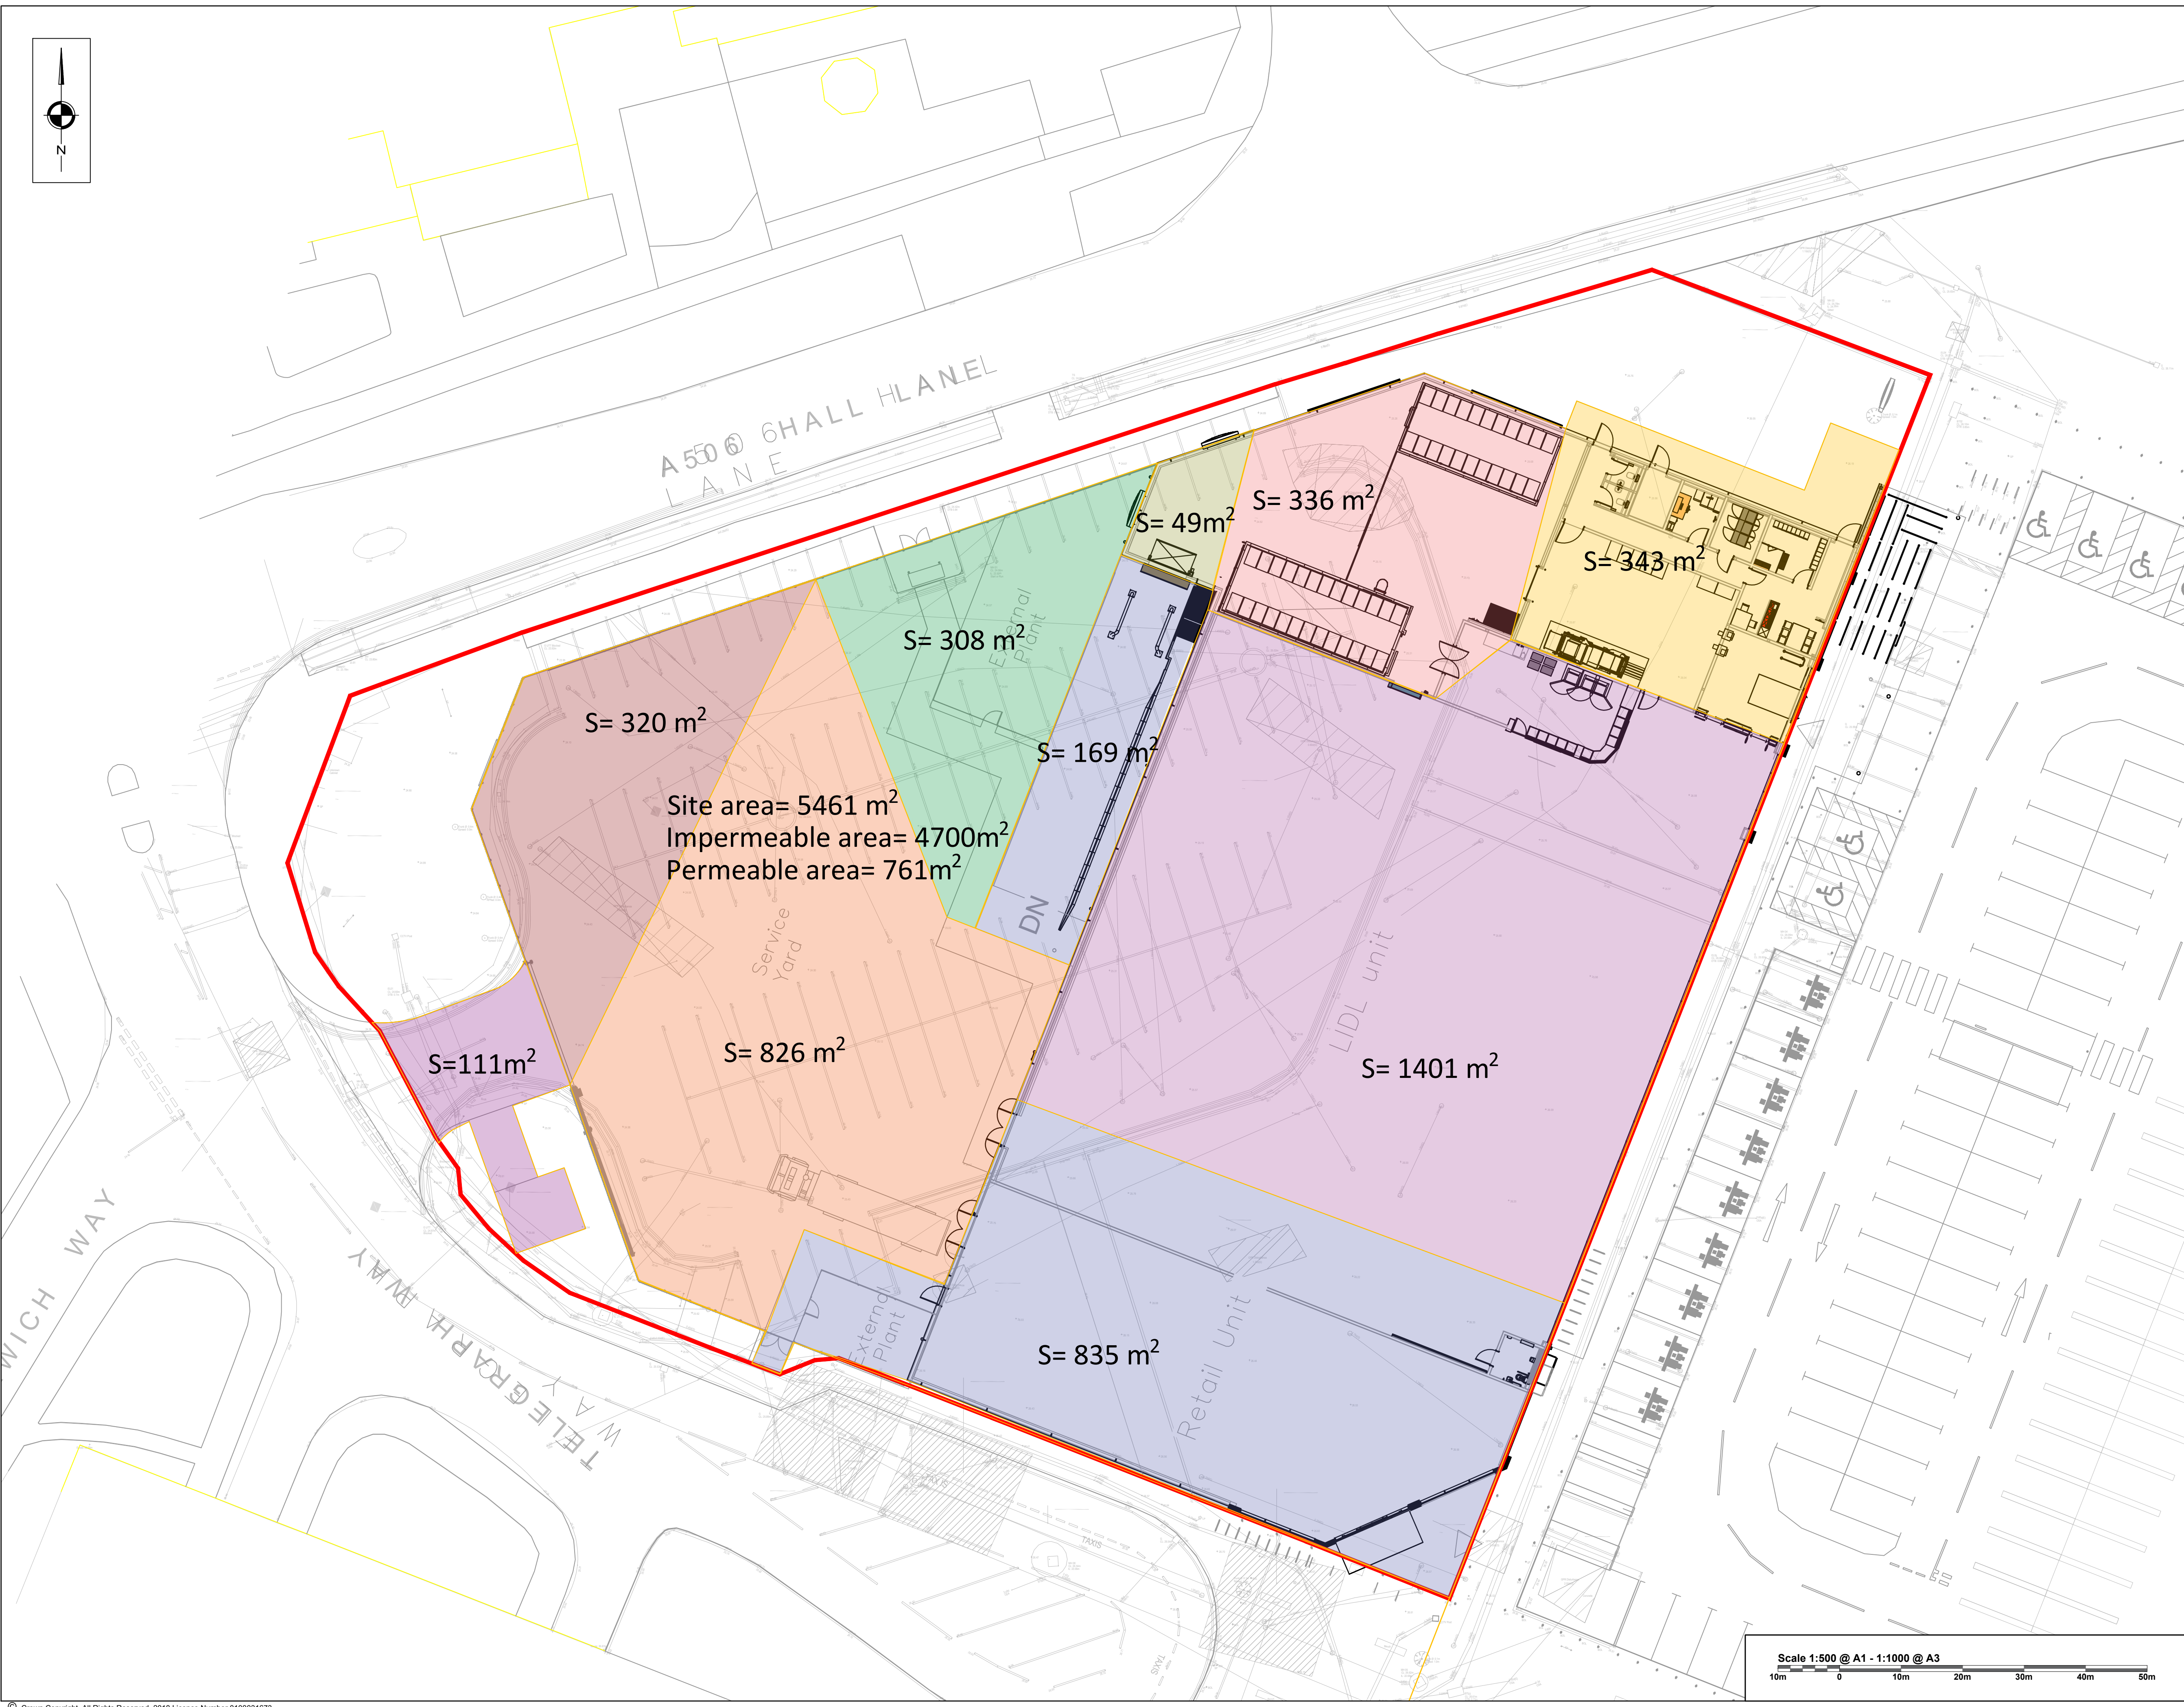

- 1) All dimensions are in metres unless stated otherwise
- 2) All work is carried out in accordance with the Specification for Highway Works and The Local Authority standards
- 3) Underground Services are present in the area. The Contractor is to confirm the precise line and depth of any services prior to the commencement of any excavation works
- 4) This drawing is to be read in conjunction with all relevant specialist details and specification construction details for the used materials can be found on the relevant drawings
- 5) Any Surface Water runoff from within the site, beyond the extent of the publicly maintainable highway, will be retained within the site and not discharged onto the highway.

 Manhole contributing areas

REV	DESCRIPTION	DATE	BY
P01	For approval	15/04/26	AF

Transportation Planning : Infrastructure Design

27 Duke Street, Chelmsford, Essex, CM1 1HT, Tel 020 337 66660,
www.scptransport.co.uk, Email info@scptransport.co.uk



Lidl, Irlam Drive, Kirkby

Proposed Catchment Areas Plan

own By: AF

locked: 16

recovered: TW

CCD 250134 0502

--	--