


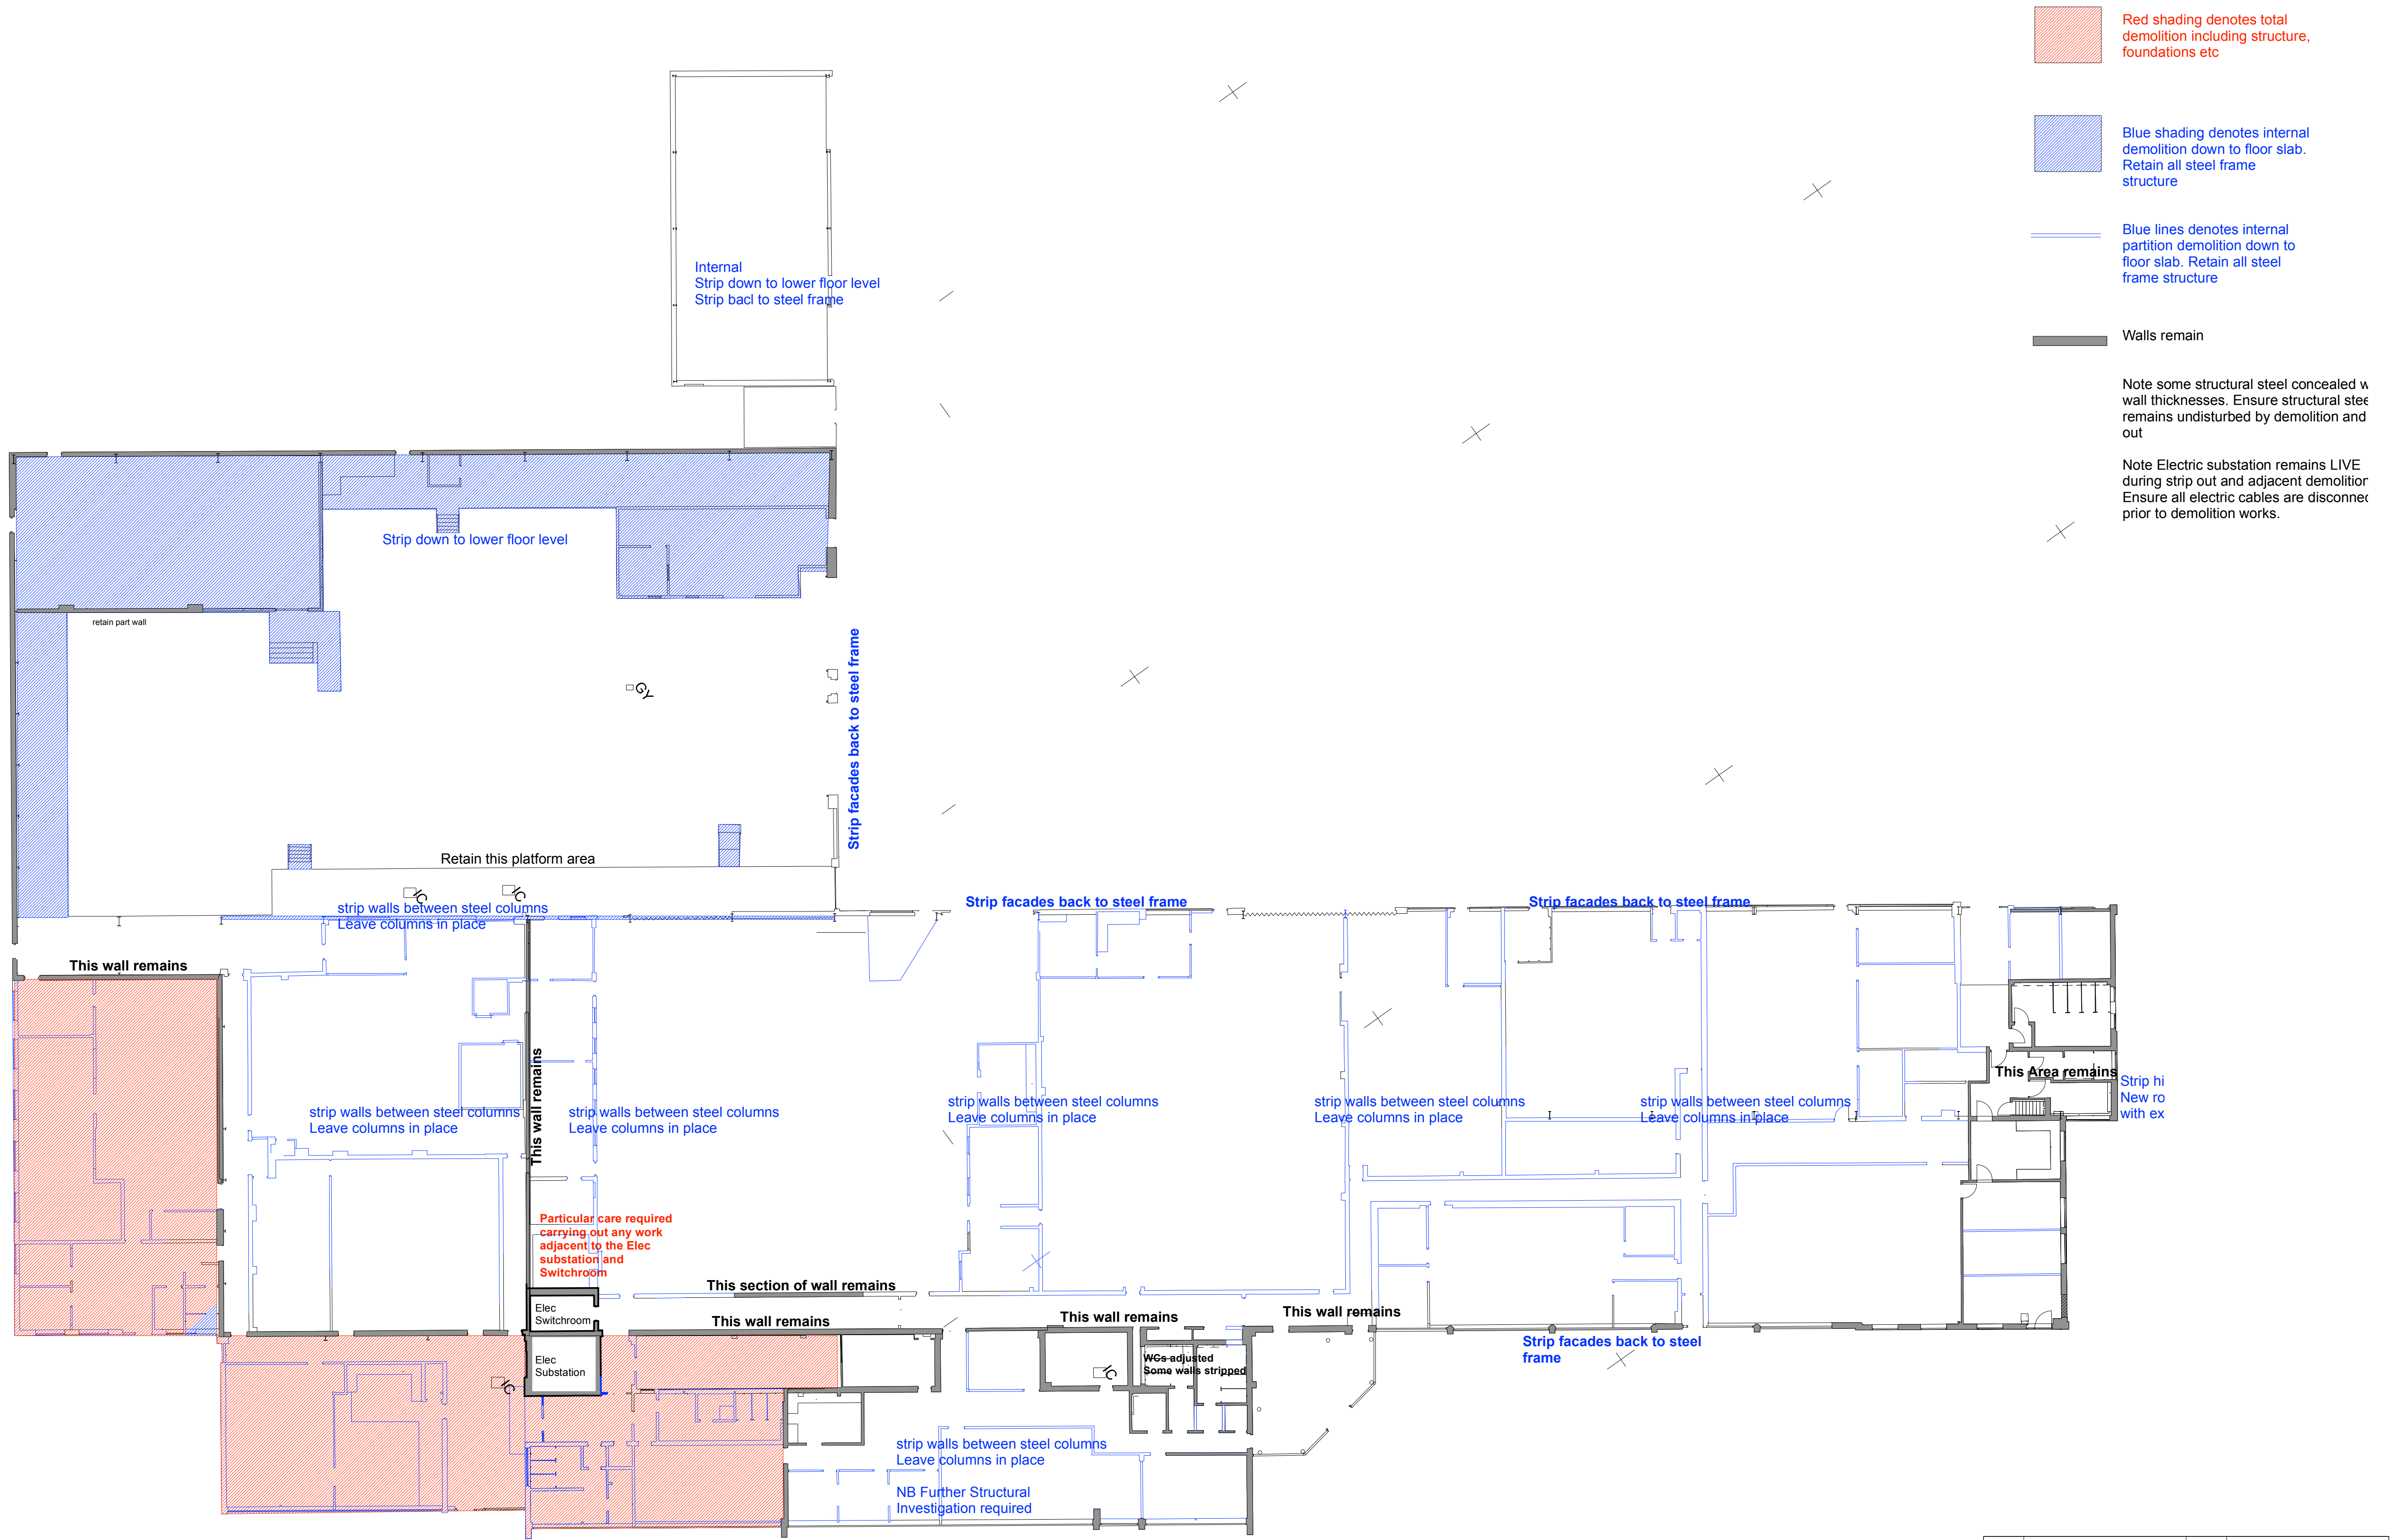

Project	Link Road Site Huyton			Drawing Title	Proposed strip out & demolition works		
				Drawing No	20035 Sk106		rev
Client	LINK DEVELOPMENTS (NW) LTD			 damson consultancy Pole Road Farm Studio Hollycombe Glos GL14 7JL trev@damsondesign.com architects and landscape designers			
Status	FOR APPROVAL						
Scale	1: 200	Drwg size	A1				
Drawn	TH	Date	10 05 2022				