


10

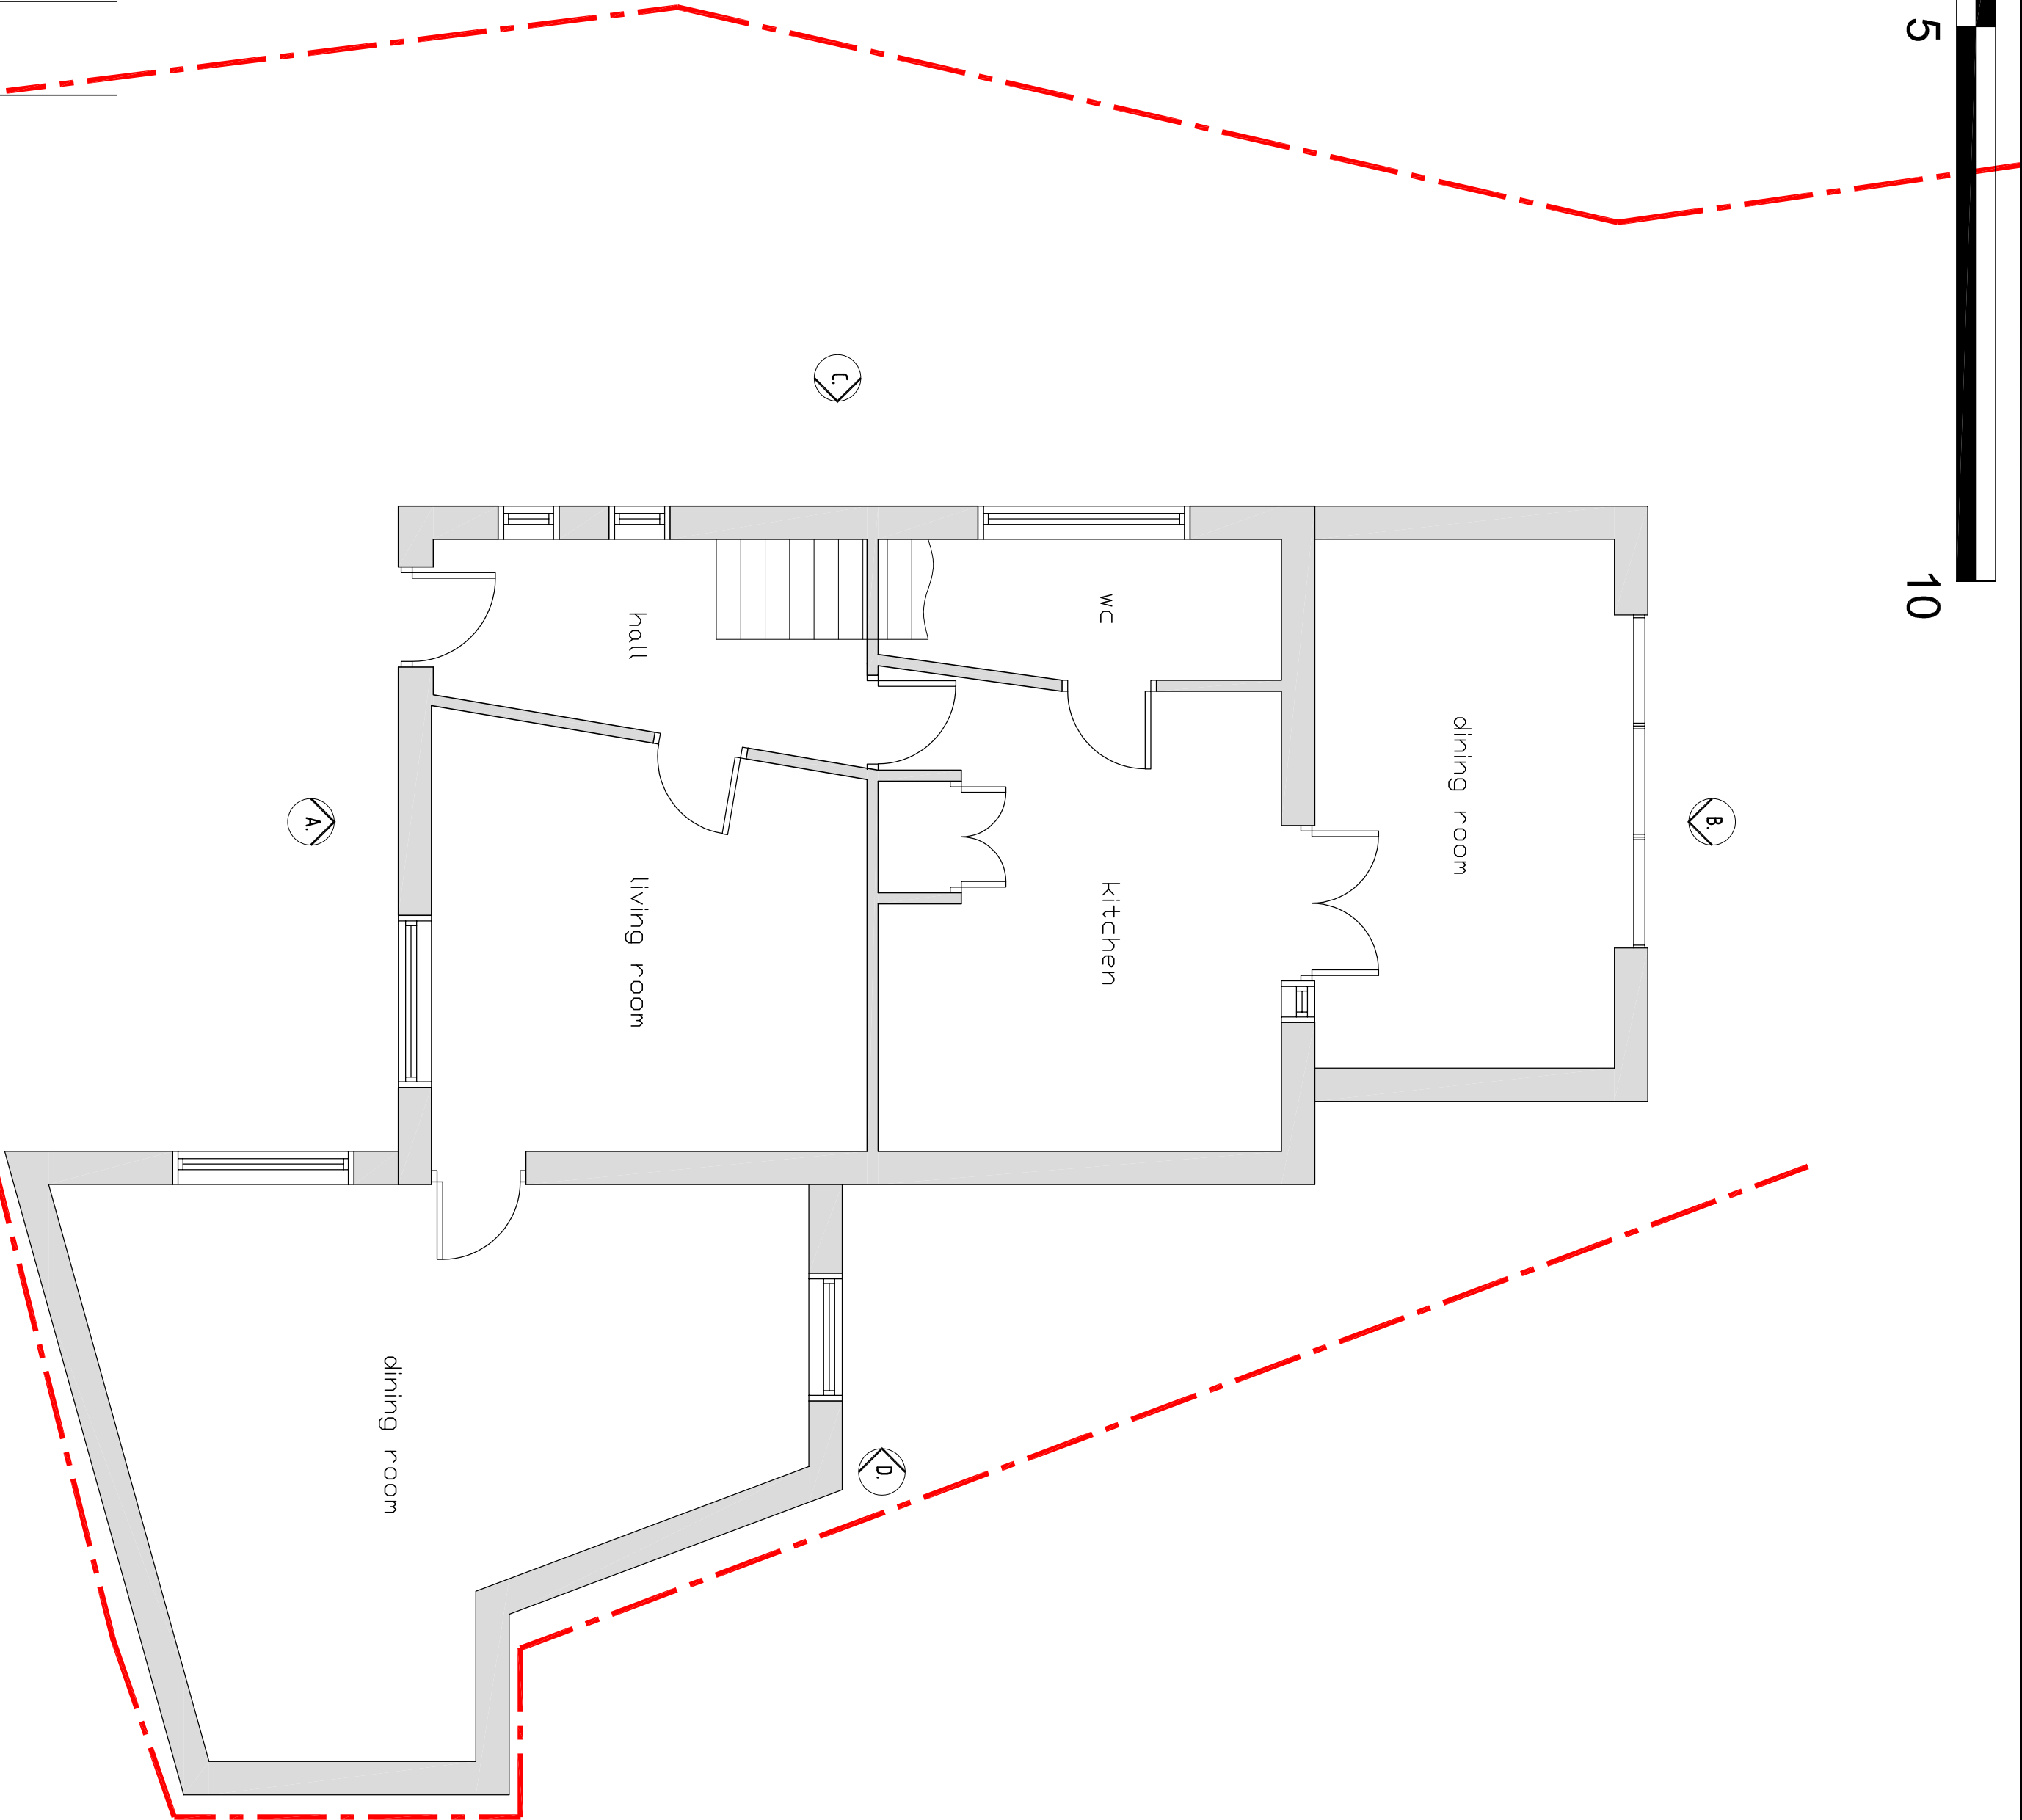

Rev	Initial	Amendment	Date
A	CM	DRAWING GENERALLY UPDATED	23.10.2023

CHRIS MITCHELL 20 HOLMWOOD DRIVE, FORREBY L37 9D Tel: 0783272349 E-Mail: CHRIS@MITCHELLM.COM	PROJECT PROPOSED EXTENSIONS TO 11 MEADOW GROVE L25 9SH	DETAIL PROPOSED GROUND FLOOR LAYOUT	DATE 07.06.2023 DRAWN CM	SCALE 150@A3 DRG. NUMBER P01
--	--	--	-----------------------------------	---------------------------------------