




Elevation A (Front) / SECTION A-A as Existing @ 1:200

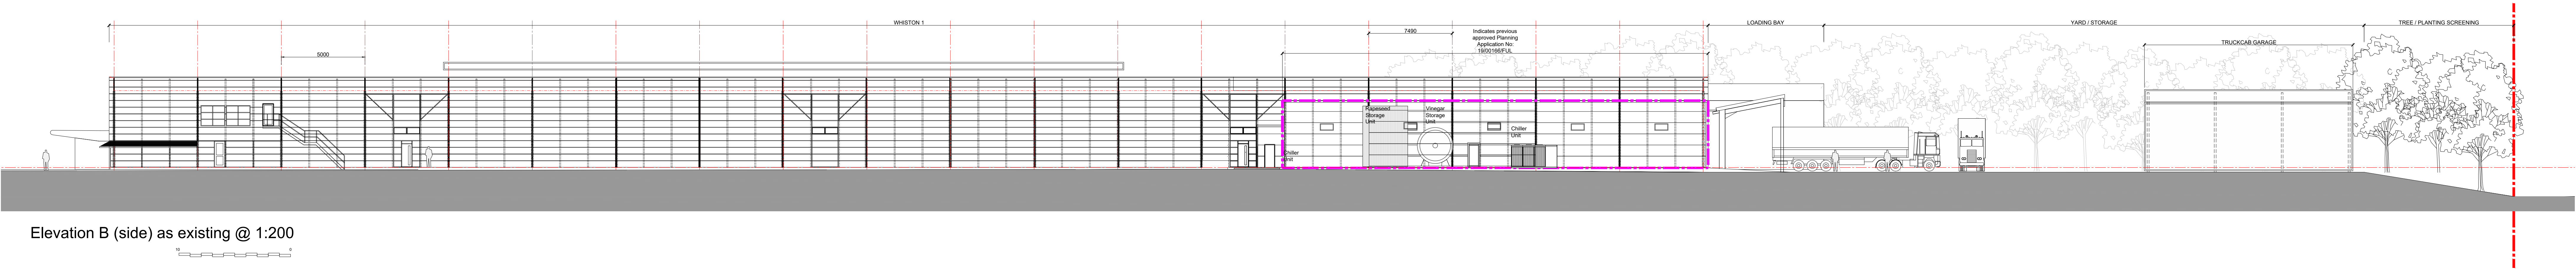


Elevation B (side) as existing @ 1:200

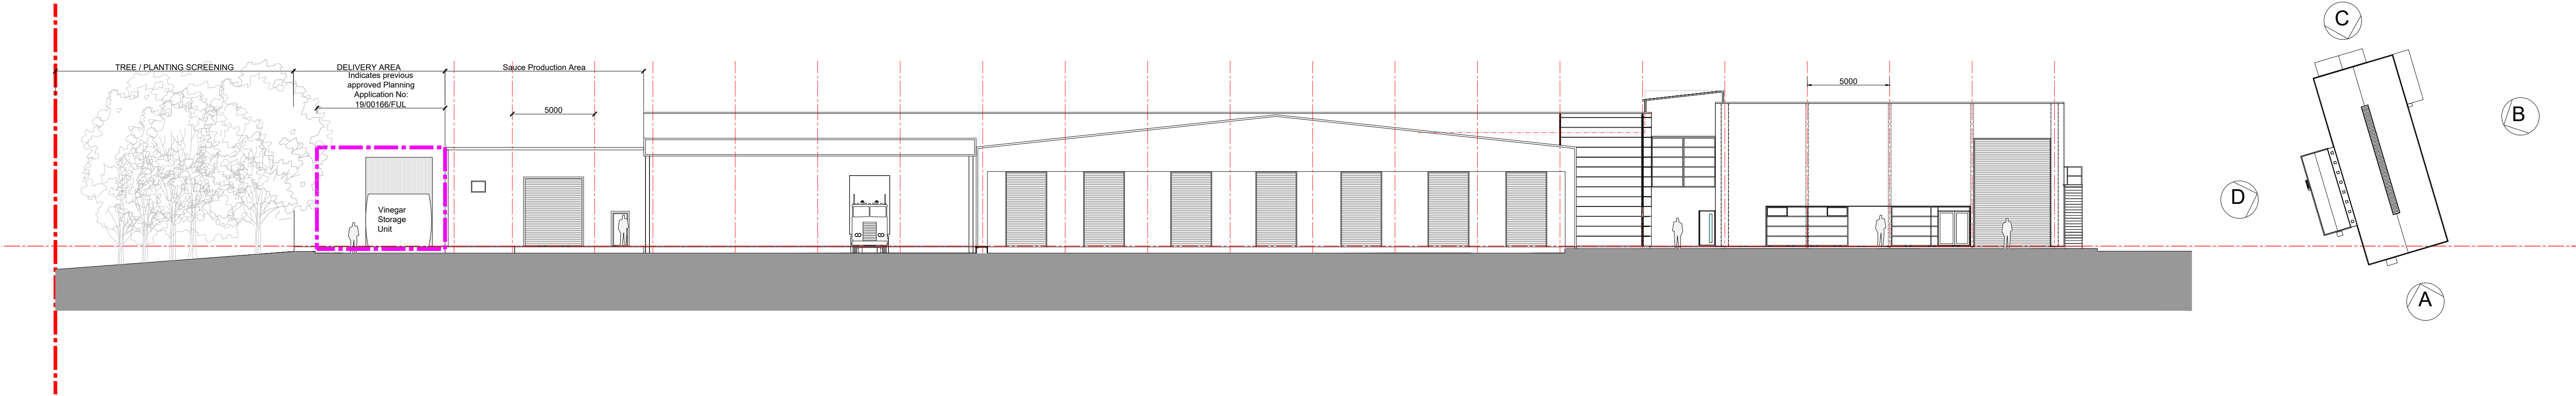

Elevation C (rear) as existing @ 1:200

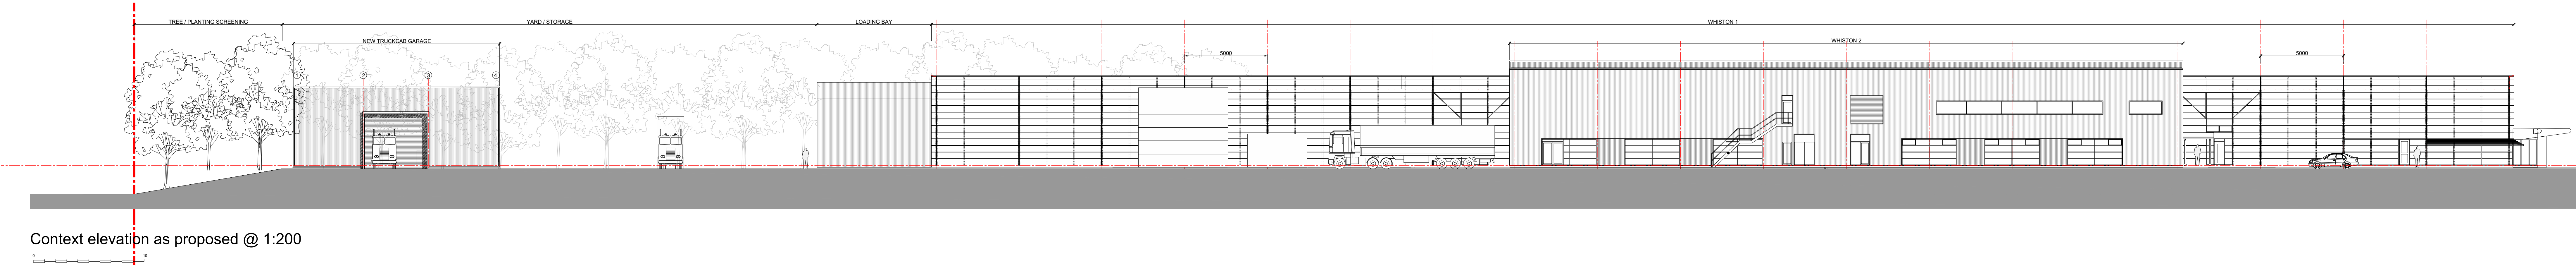

Context elevation as proposed @ 1:200

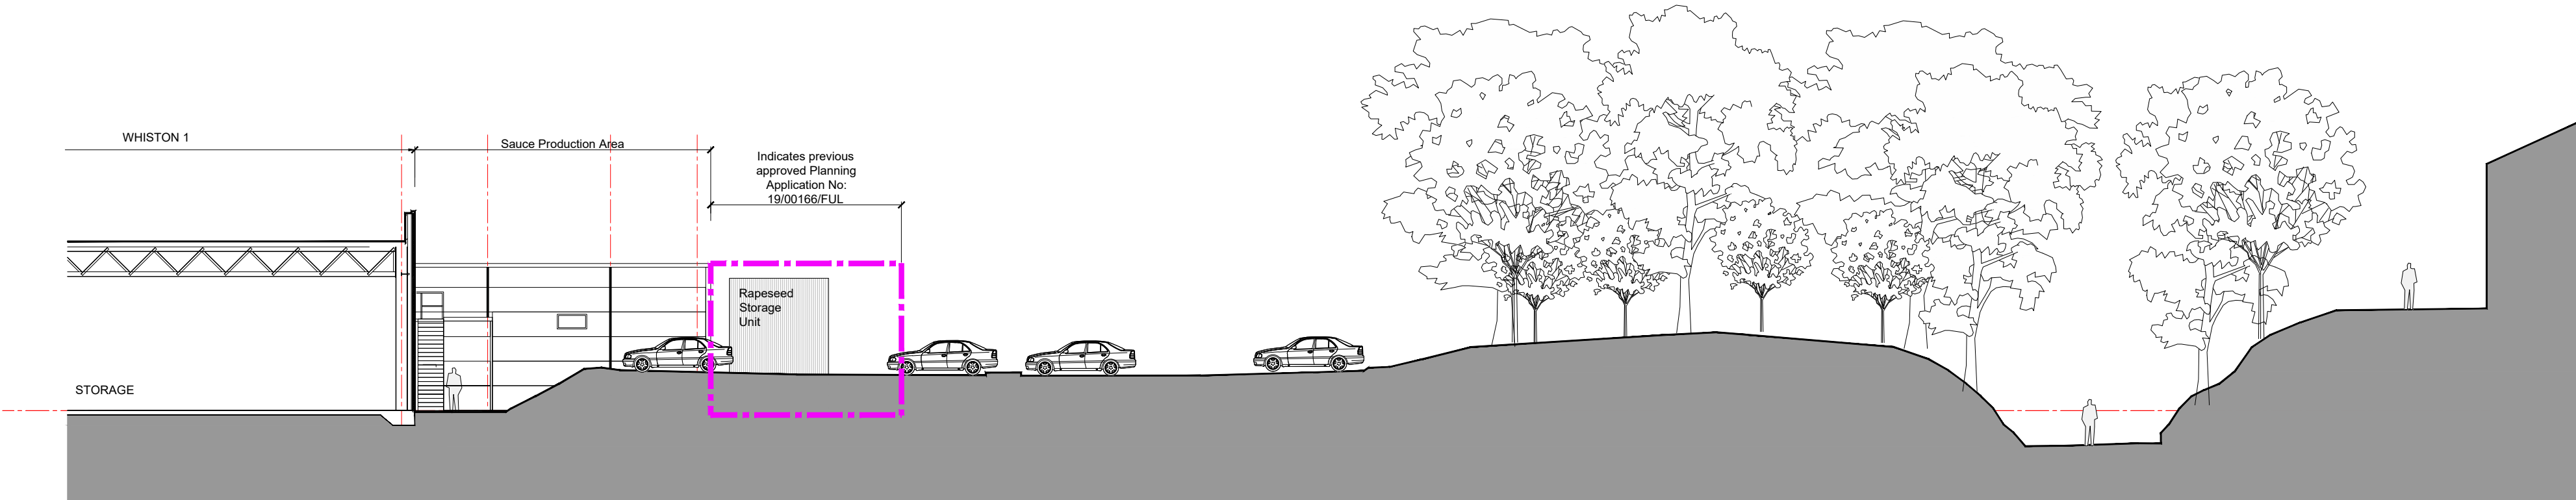

Section B-B as Existing @ 1:200



Section C-C as Existing @ 1:200