



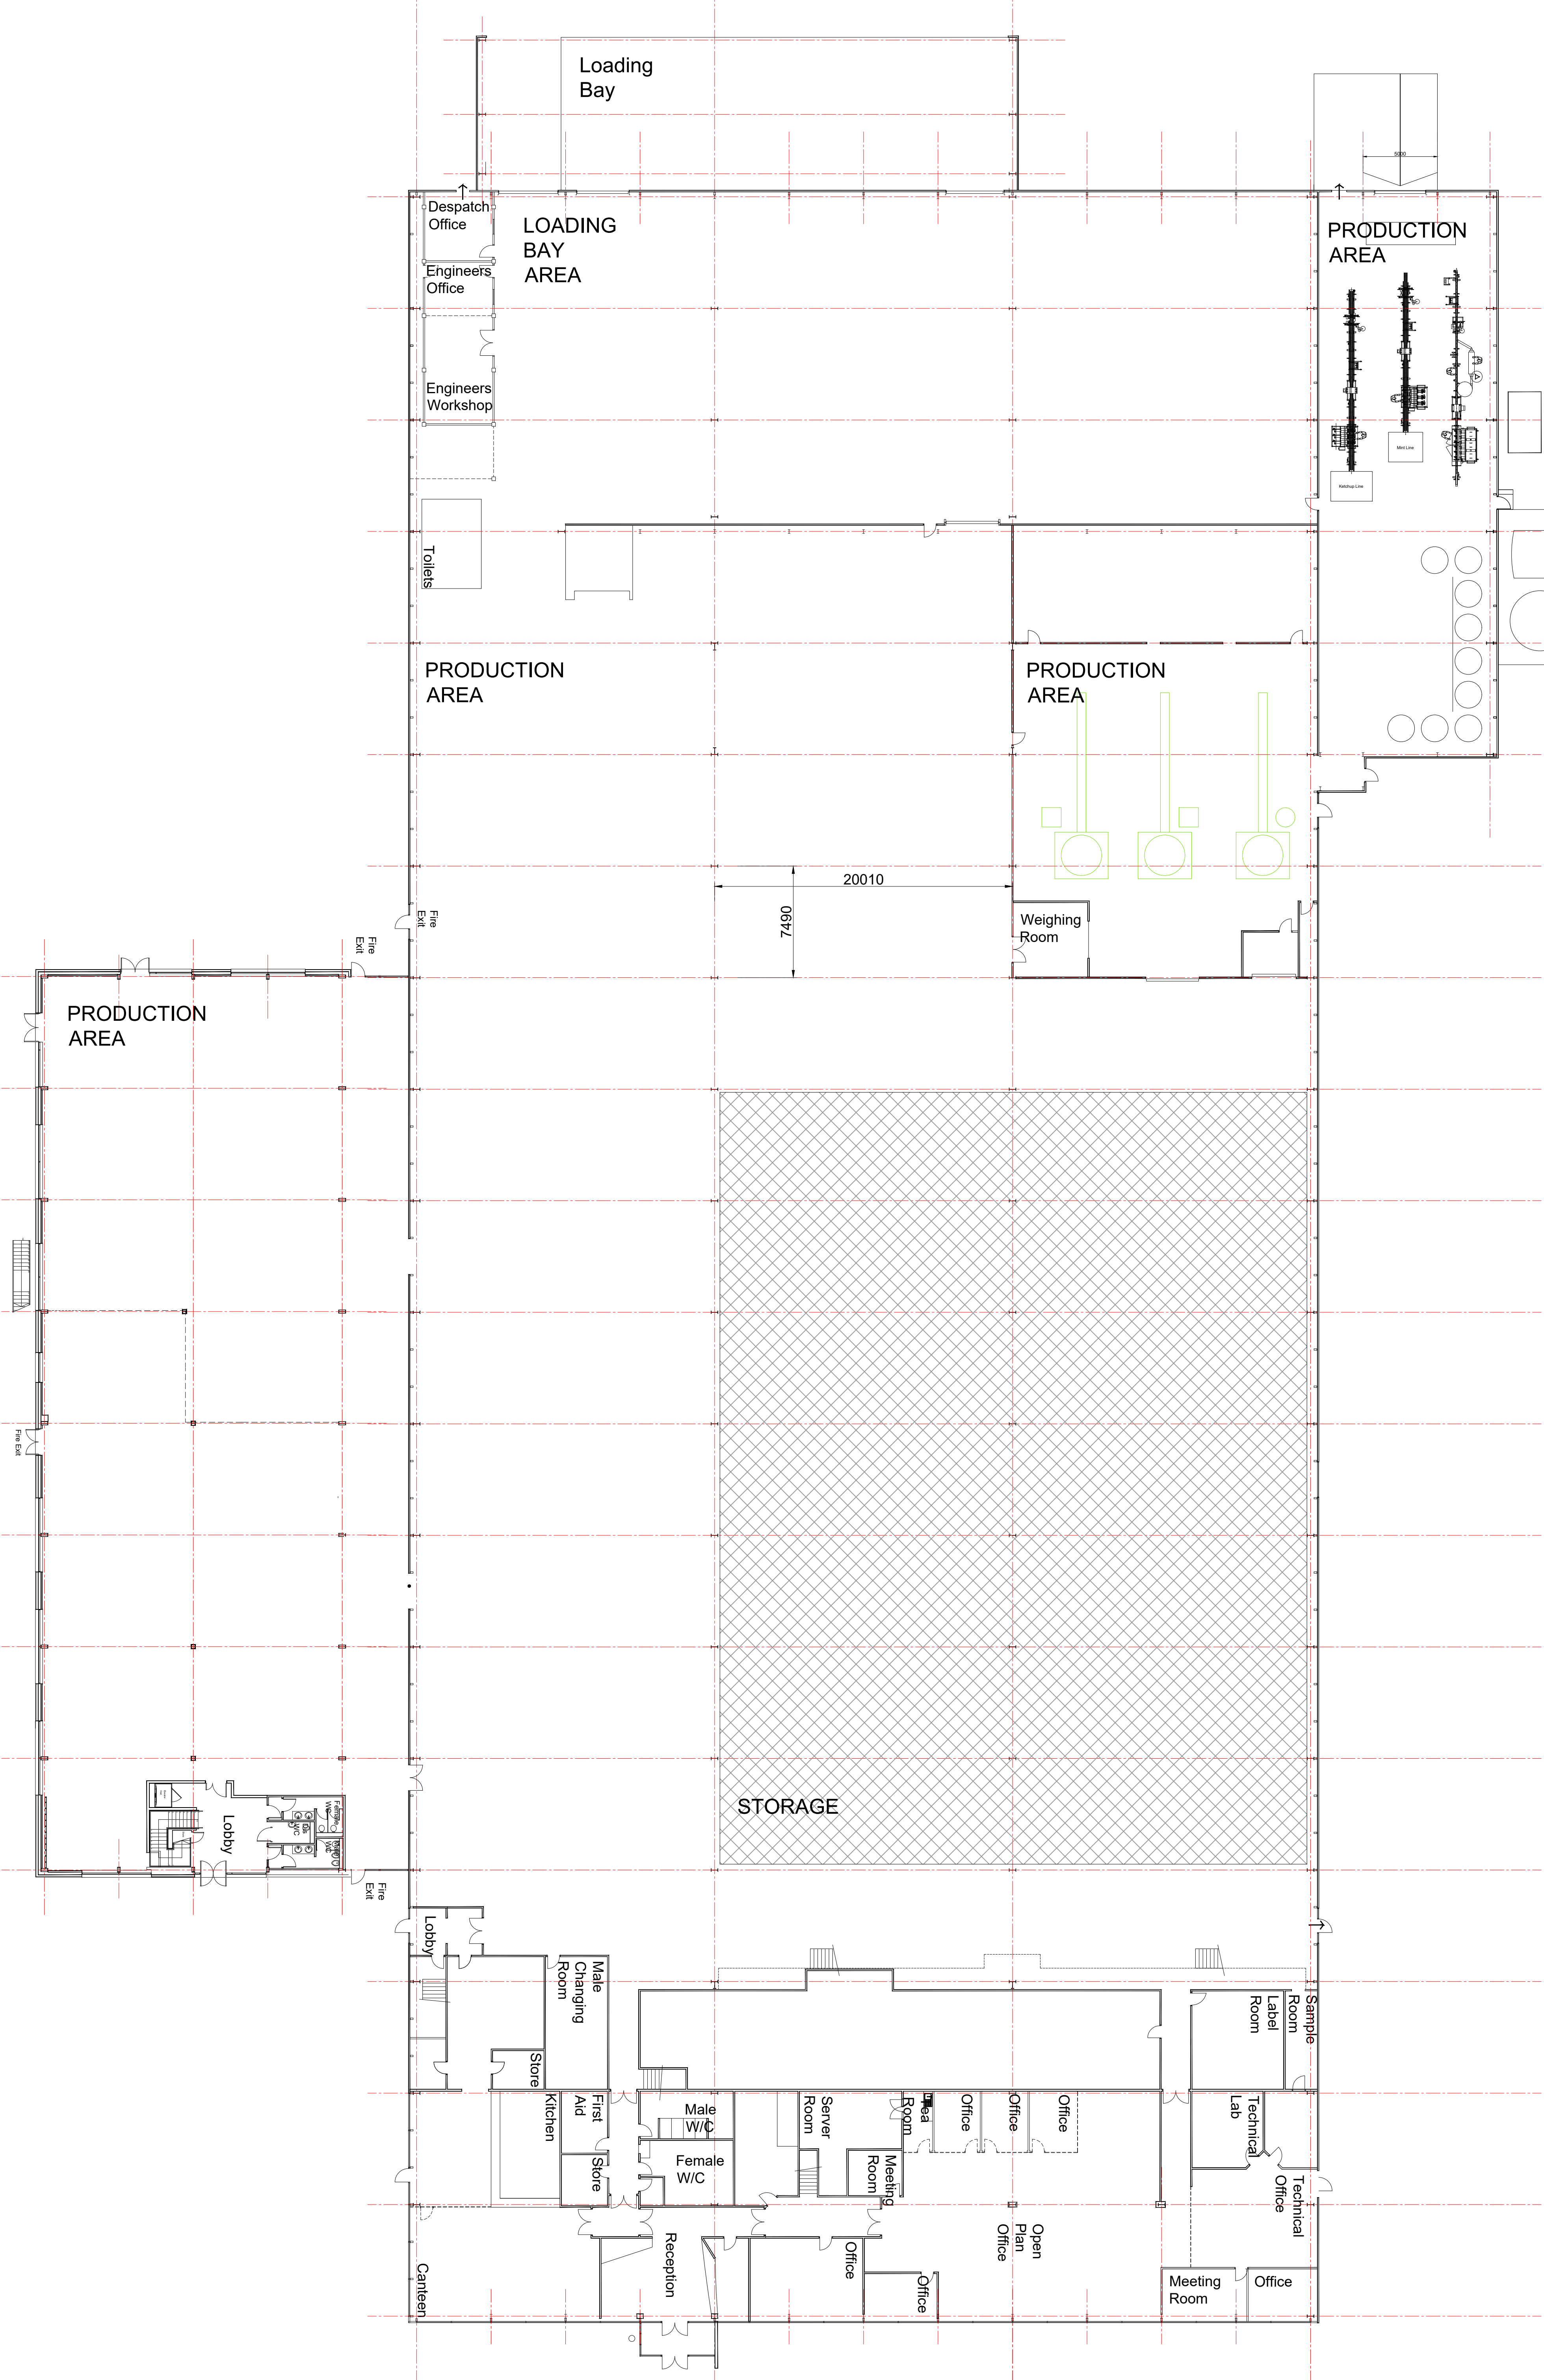

Ground Floor Plan as existing @ 1:200

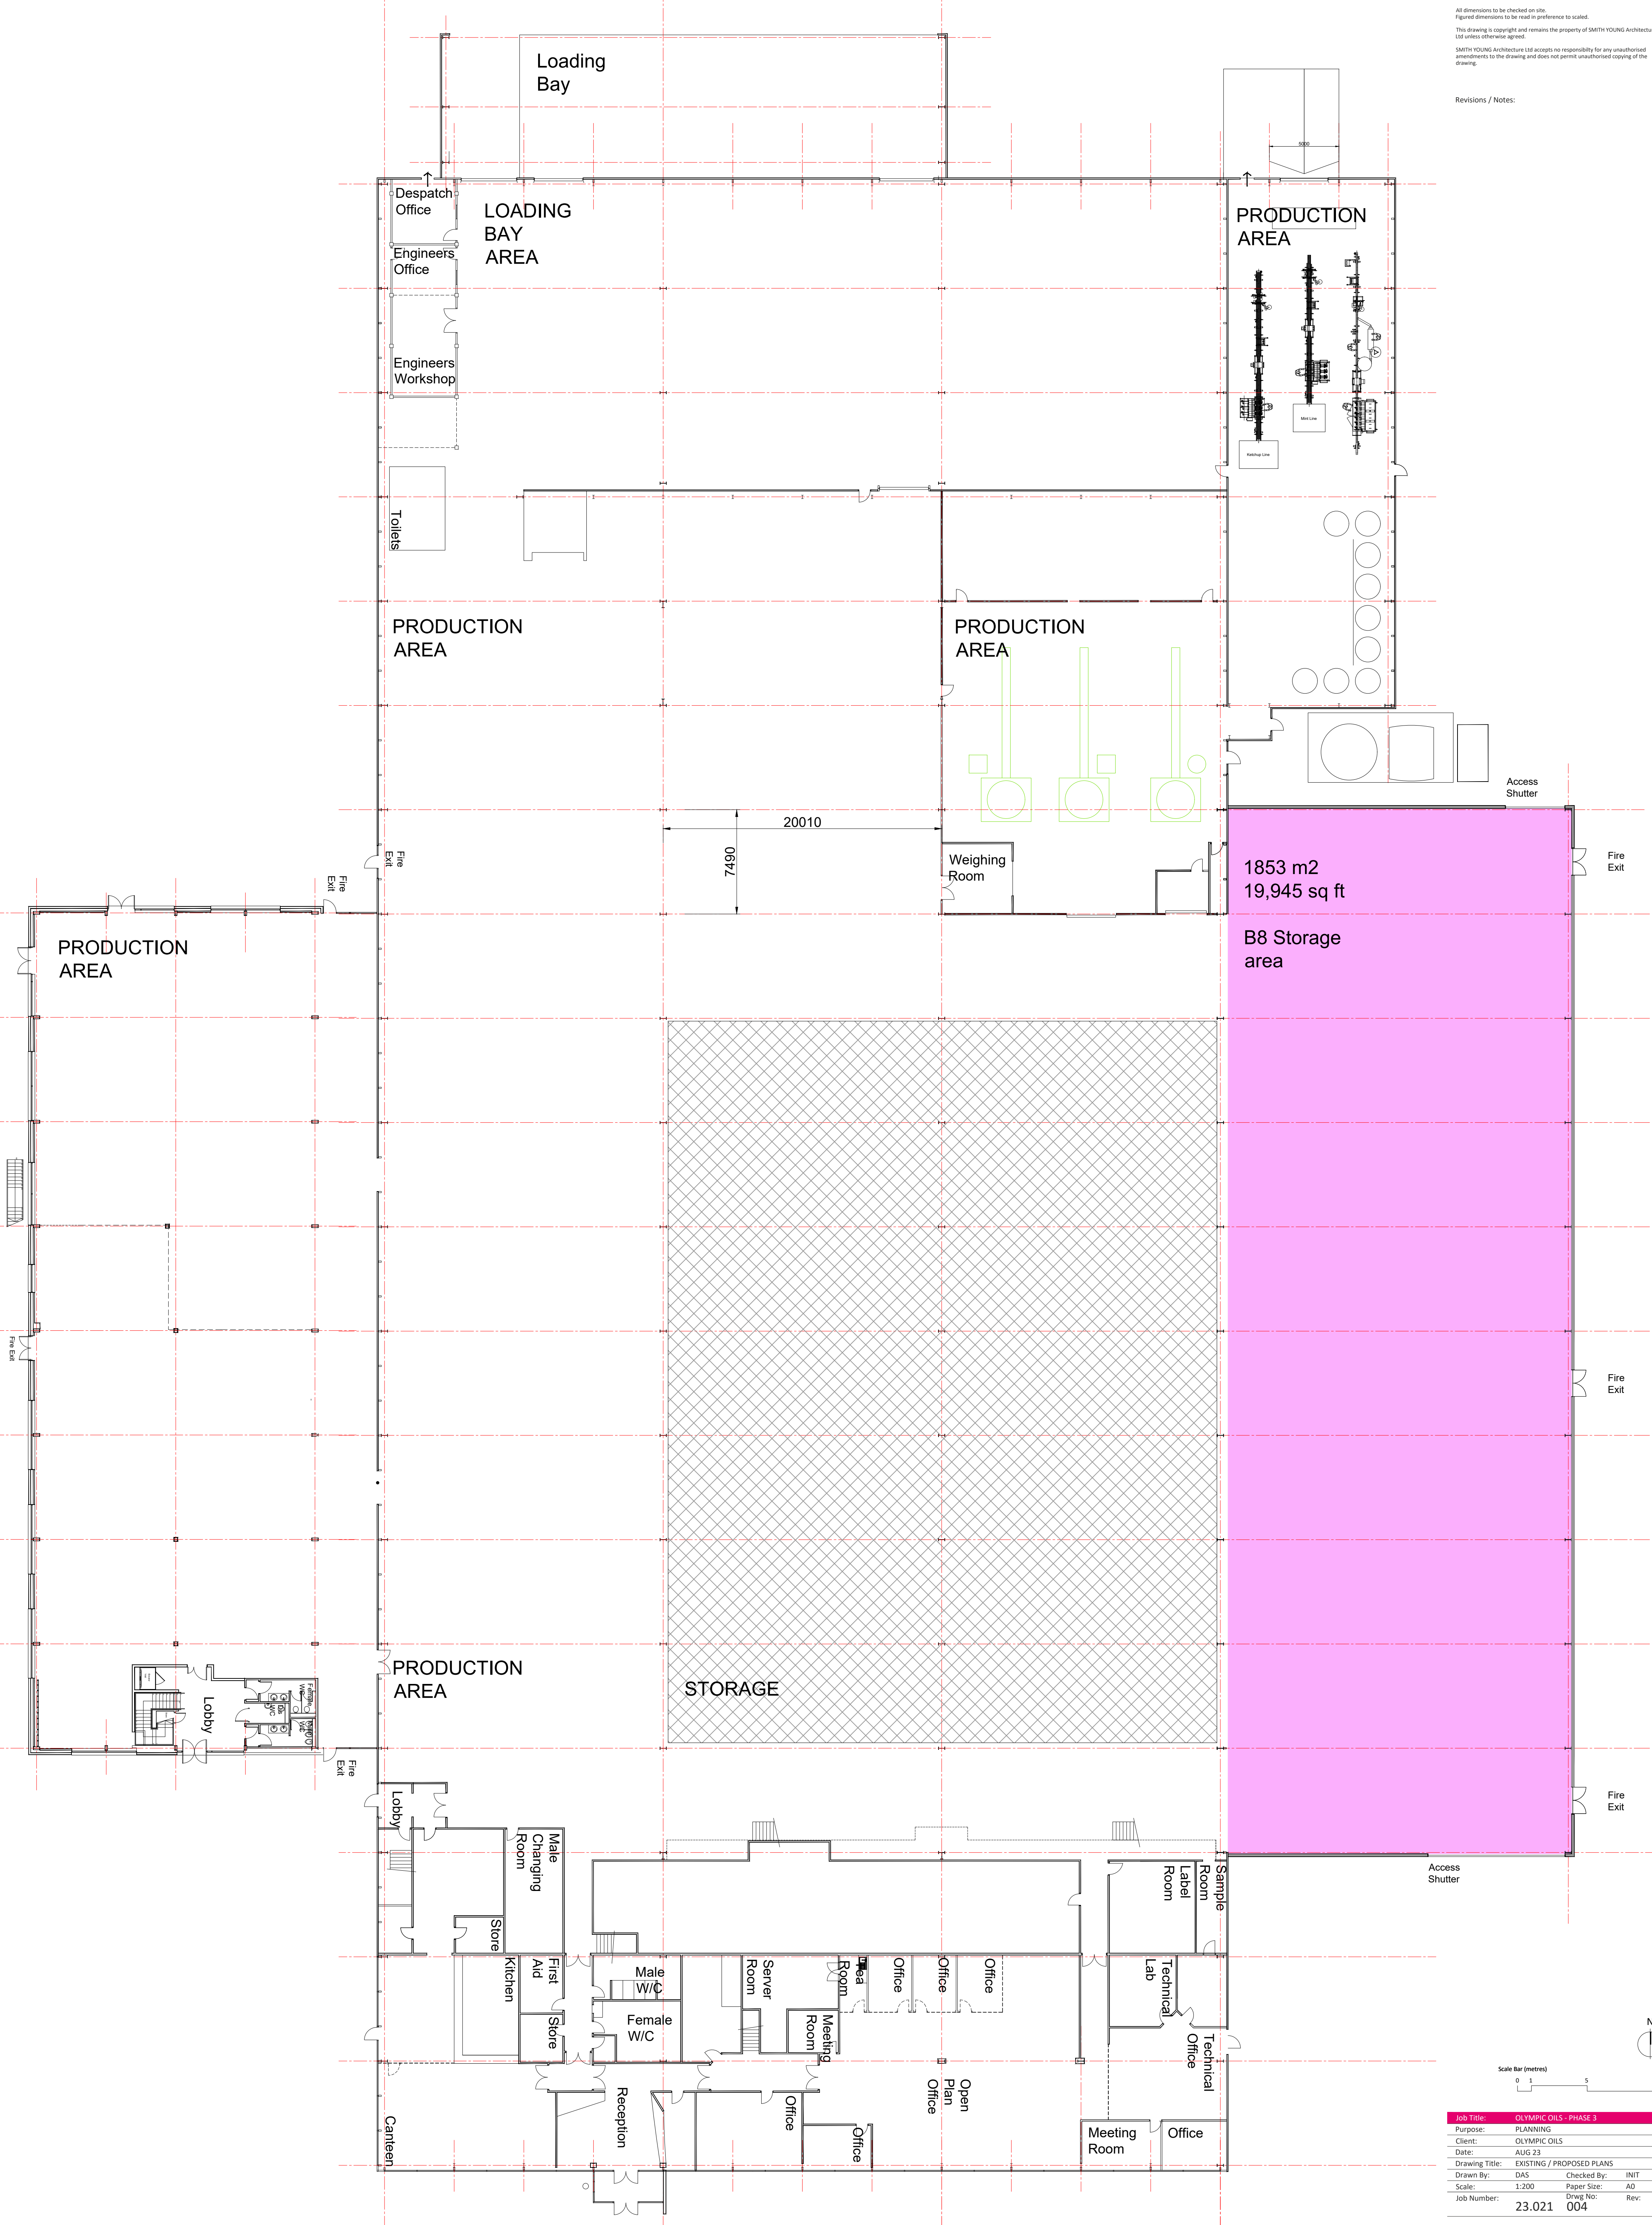

Ground Floor Plan as PROPOSED @ 1:200