


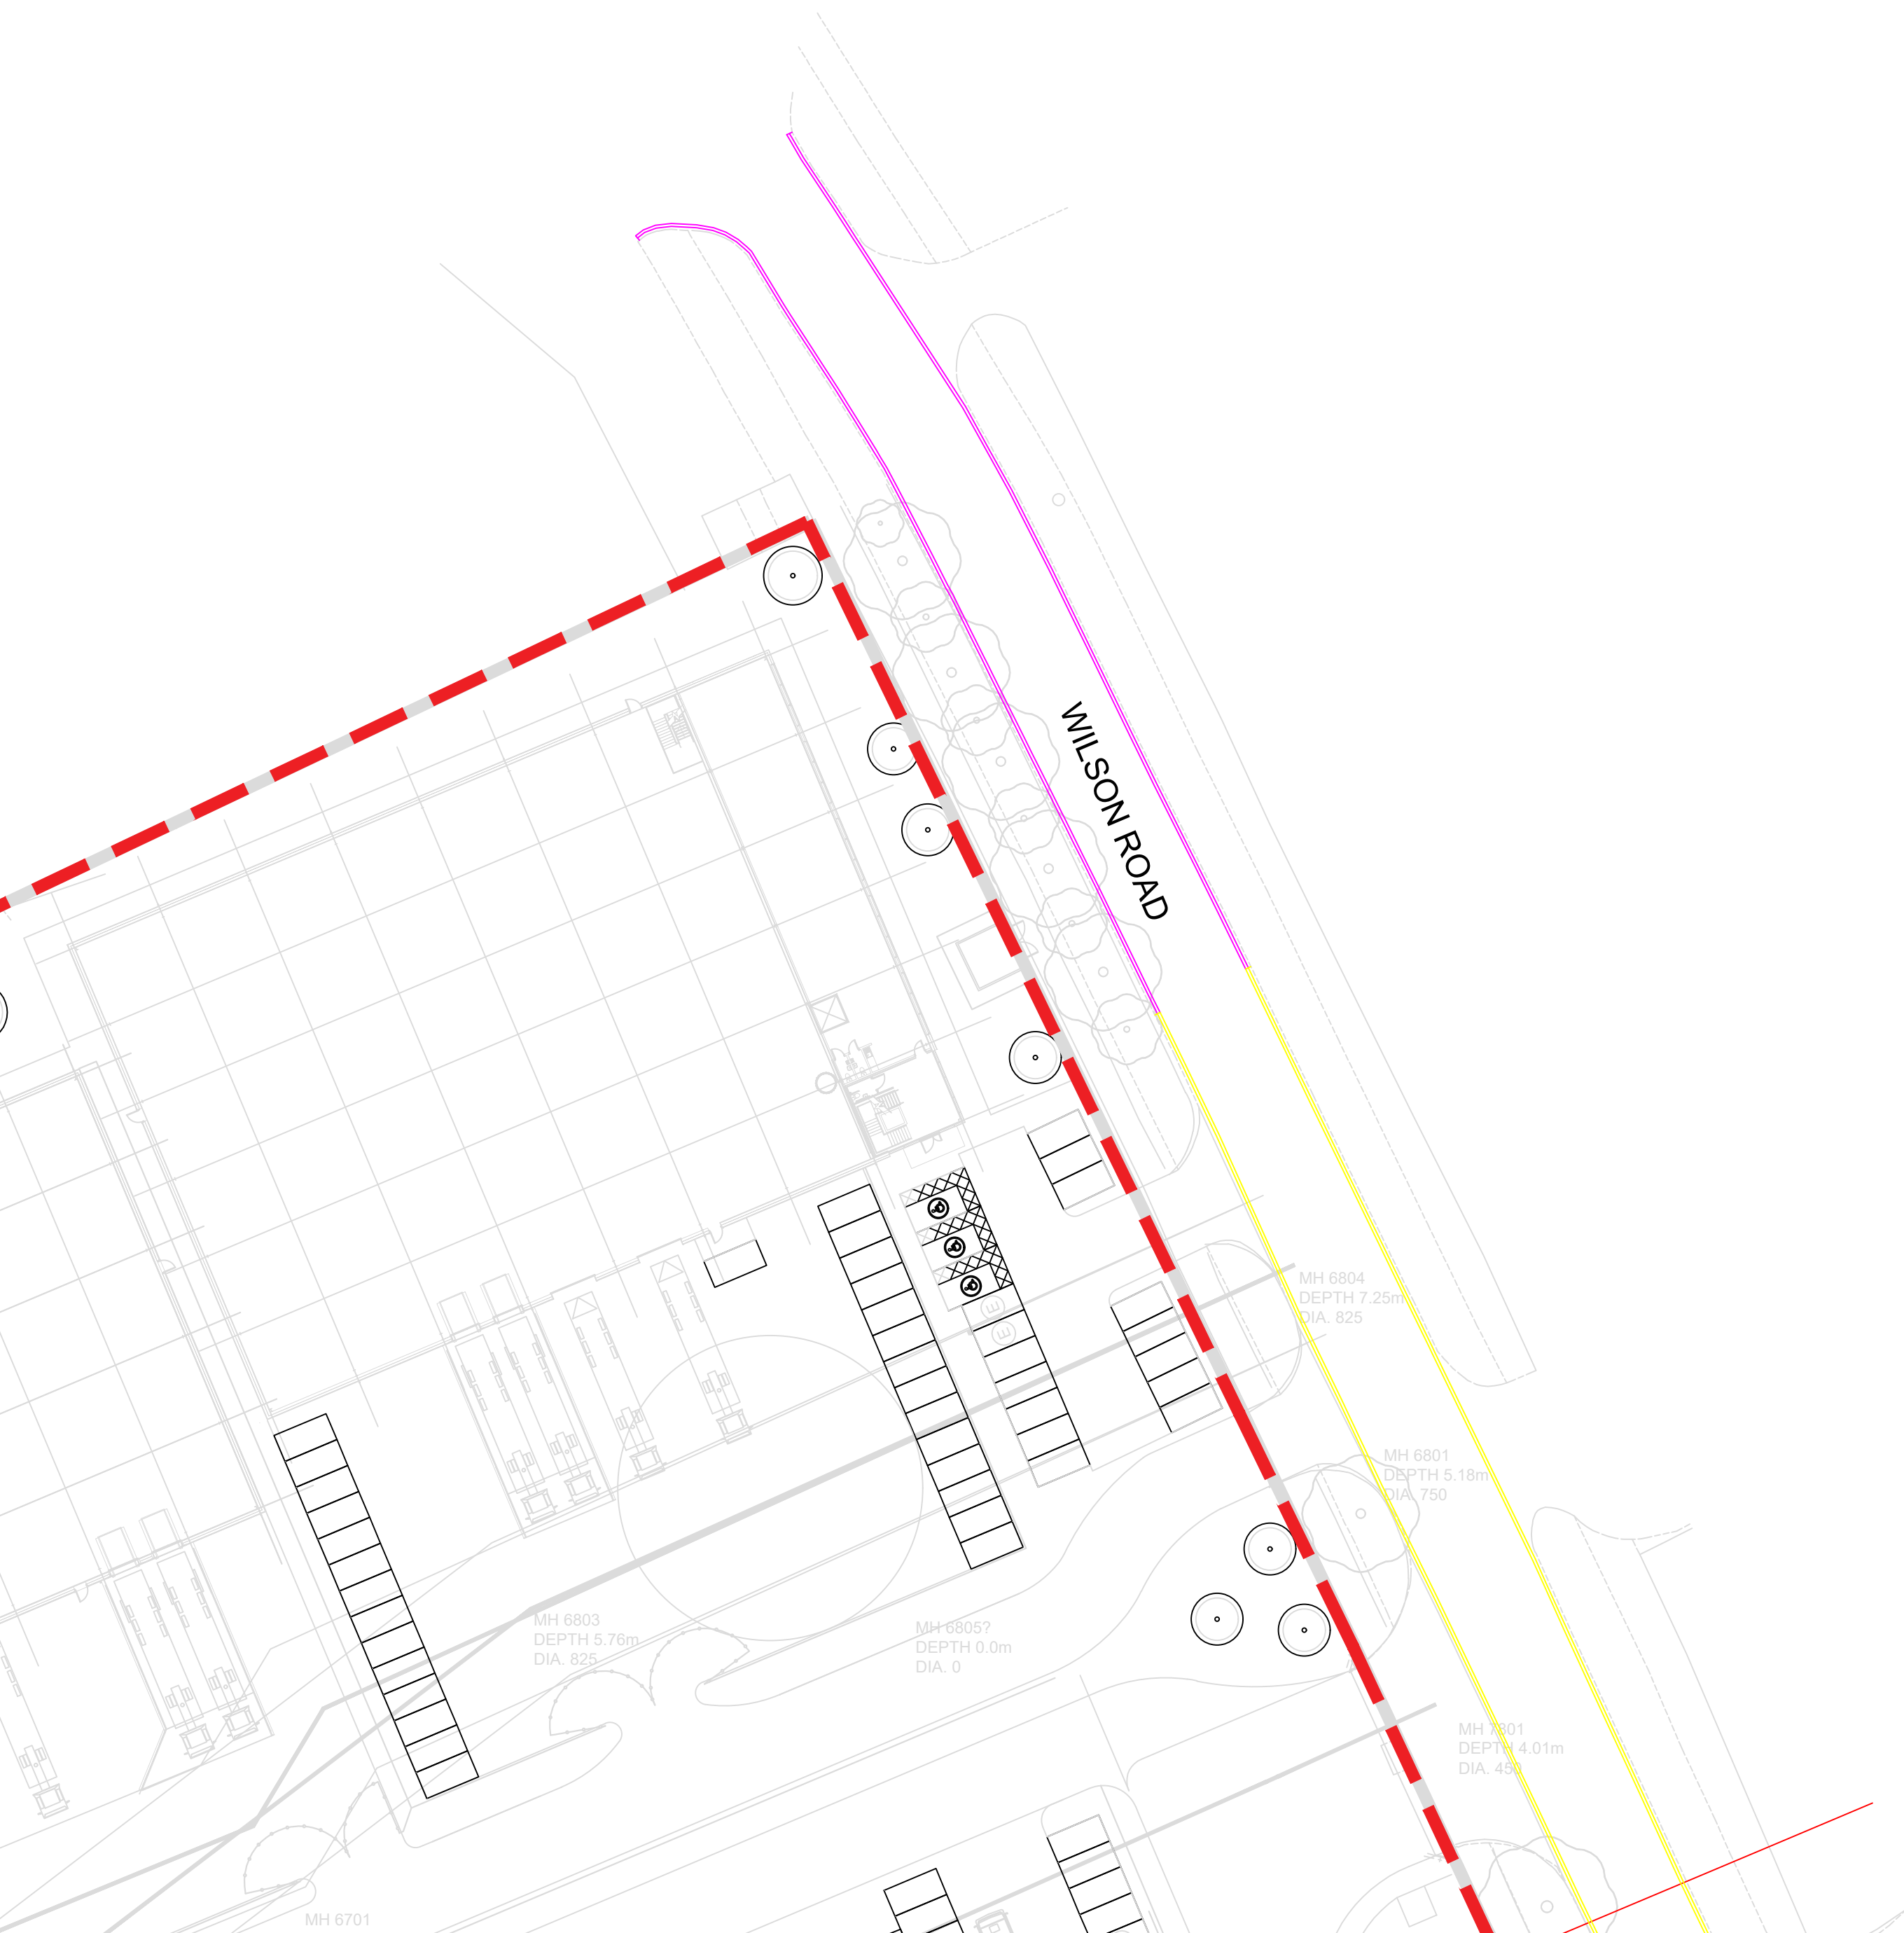

KEY PLAN

EXISTING TRAFFIC REGULATION ORDERS

PROPOSED TRAFFIC REGULATION ORDERS

NOTES

NOTES (CONTINUED)

REVISIONS (CONTINUED)

REVISIONS

Hydrock

MERCHANTS HOUSE NORTH
WAPPING ROAD
BRISTOL
BS1 4BW
T: 01175 9429 225
e: bristol@hydrock.com

CLIENT
NETWORK SPACE

PROJECT
SOVEREIGN BUSINESS PARK

HYDROCK PROJECT NO.
26263

SCALE @ A2
NTS

STATUS
S4

REVISION
P02

REVISIONS

REVISIONS (CONTINUED)

REVISIONS

PROPOSED TRAFFIC REGULATION ORDERS

HYDROCK PROJECT NO.
26263

SCALE @ A2
NTS

STATUS
S4

REVISION
P02

REVISIONS

REVISIONS (CONTINUED)

REVISIONS

KEY PLAN

- EXISTING TRAFFIC REGULATION ORDERS
- PROPOSED TRAFFIC REGULATION ORDERS

NOTES

NOTES (CONTINUED)

REVISIONS (CONTINUED)

REVISIONS

CLIENT
NETWORK SPACE

PROJECT
SOVEREIGN BUSINESS PARK

PROPOSED TRAFFIC REGULATION ORDERS

HYDROCK PROJECT NO.
26263

SCALE @ A2
NTS

STATUS
S4

REVISION
P02